

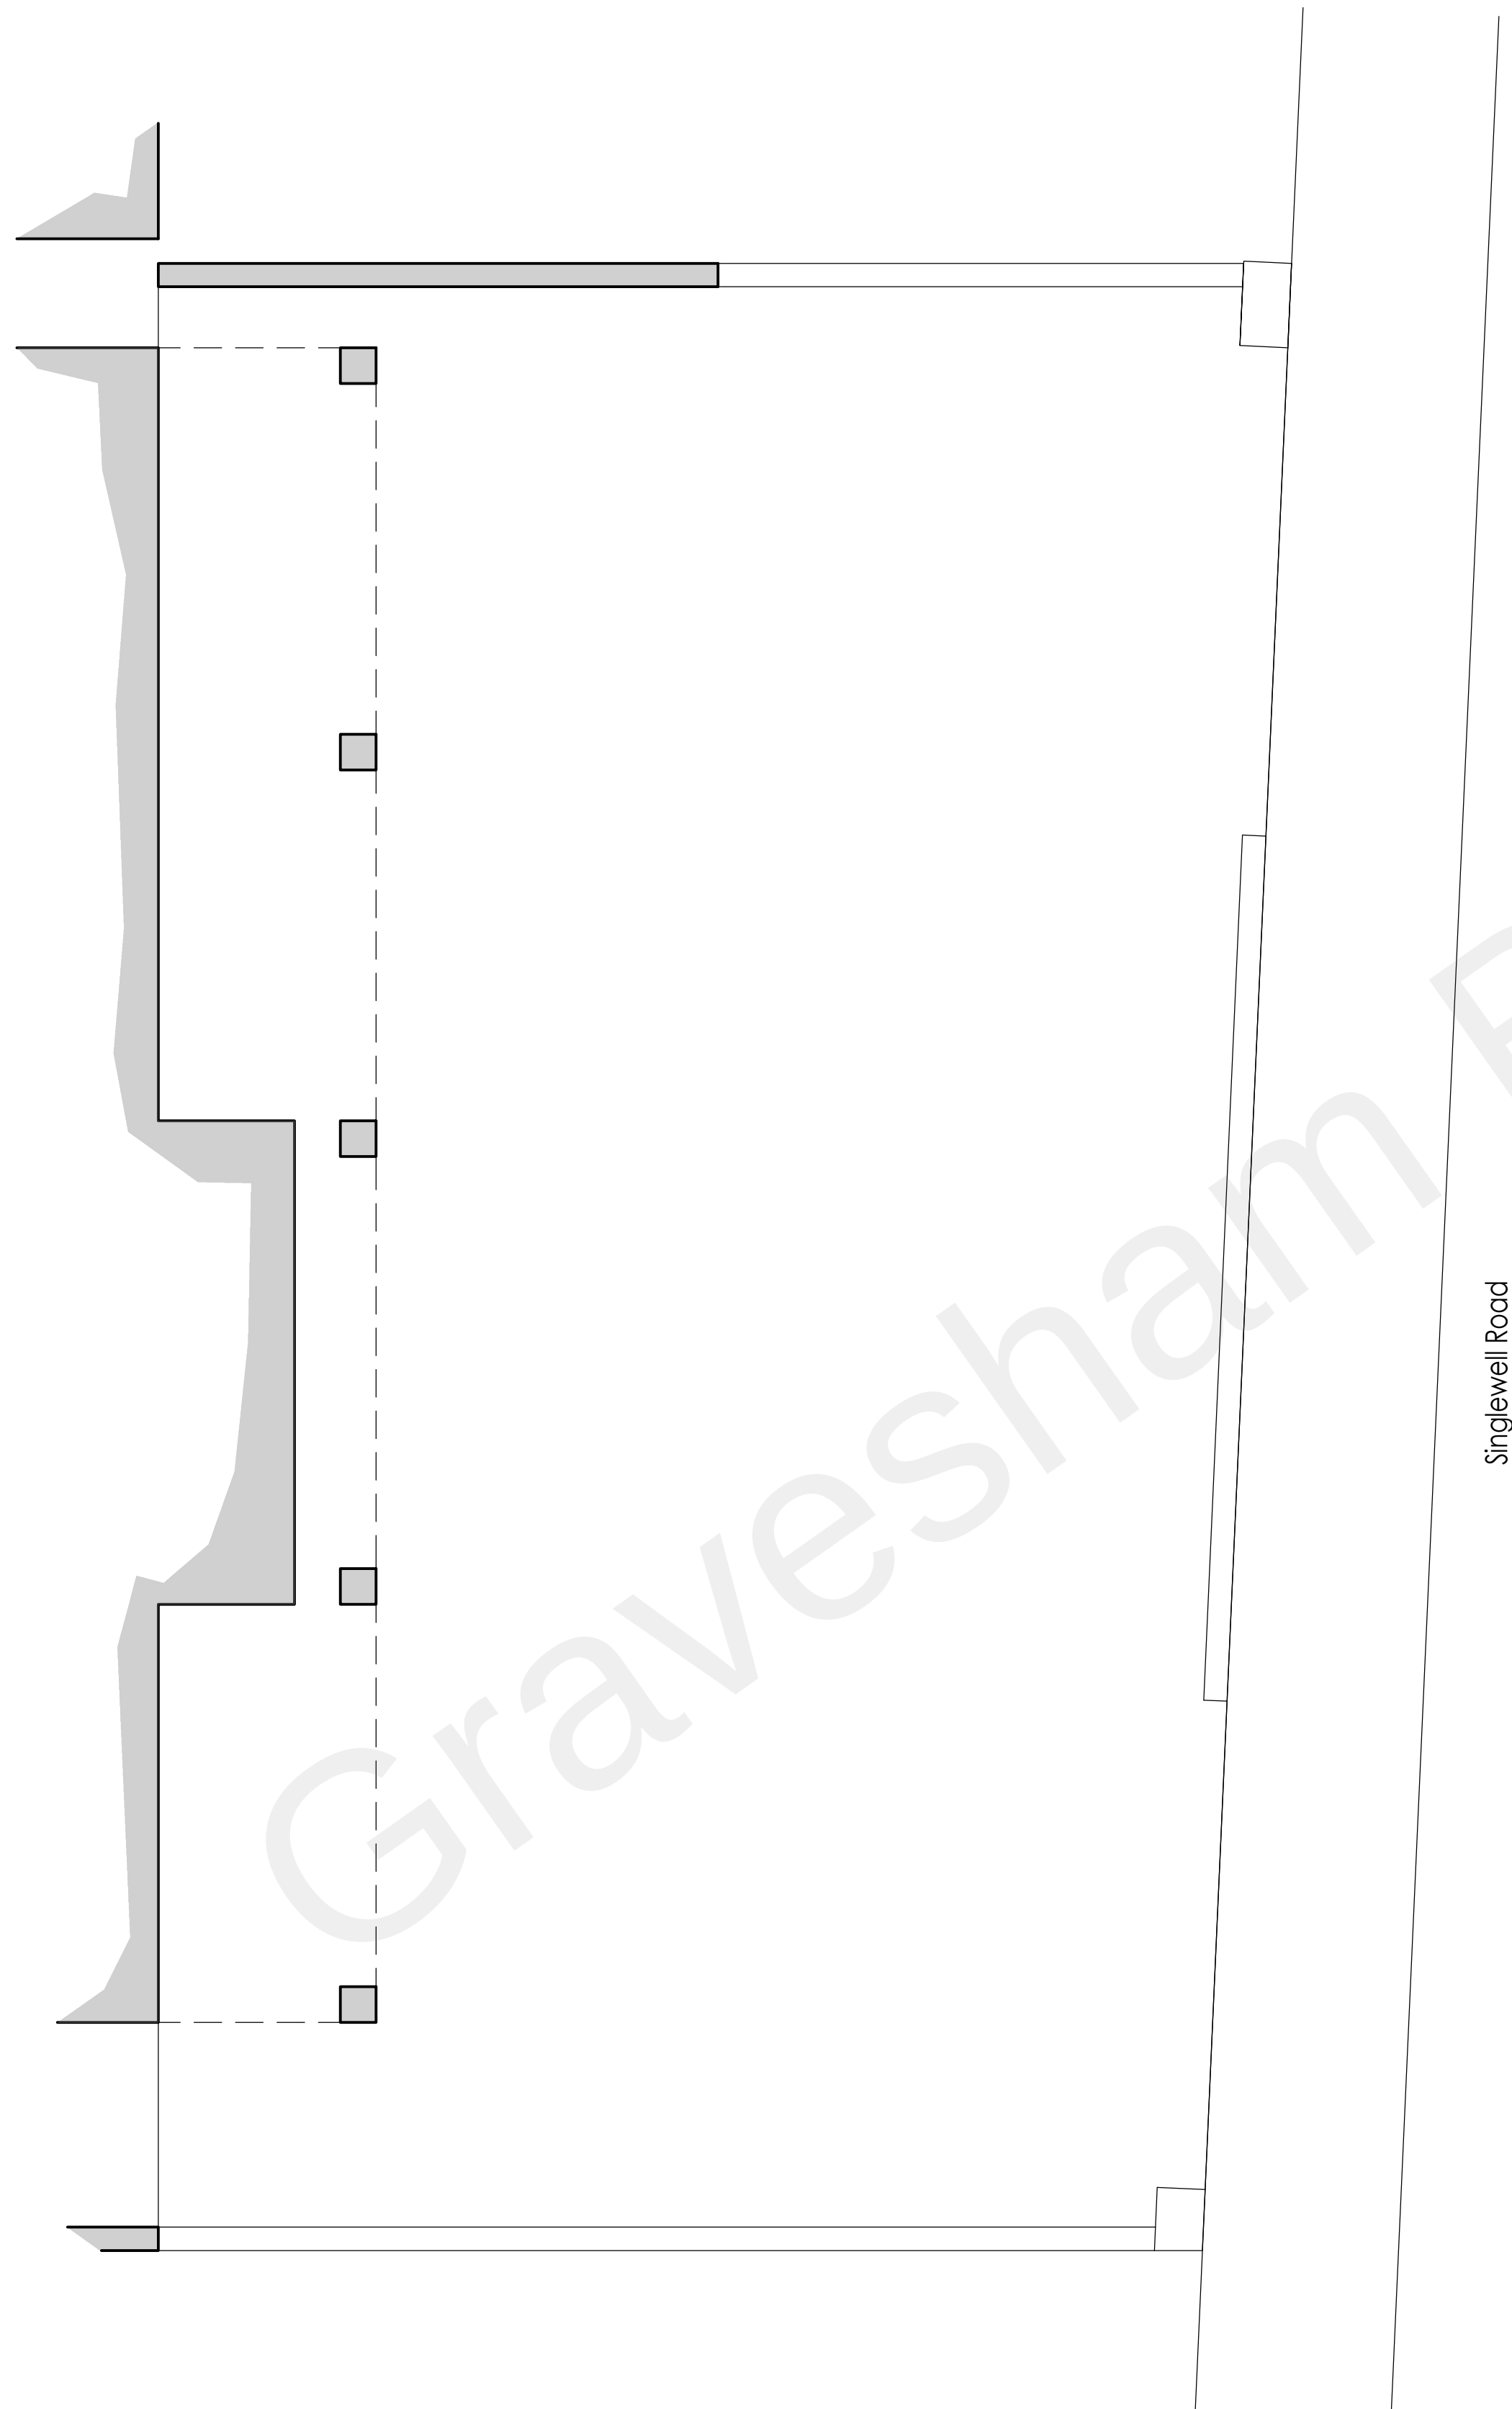



PLAN

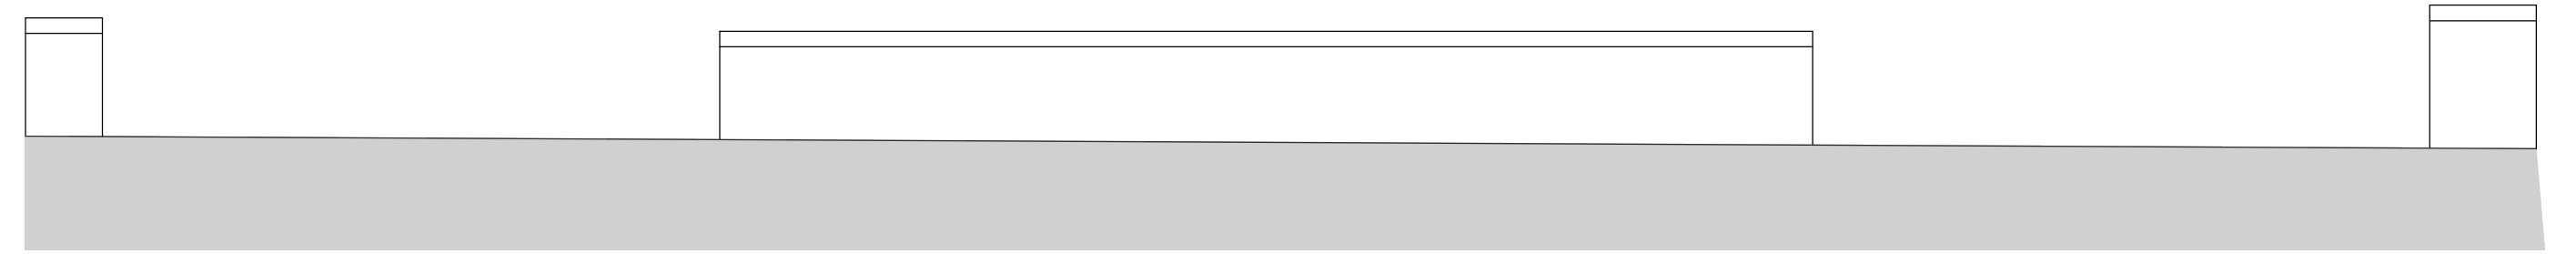

FRONT (East) ELEVATION

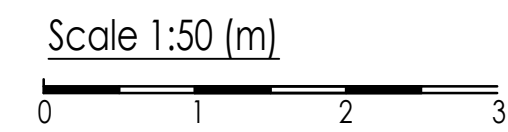


SIDE ELEVATION

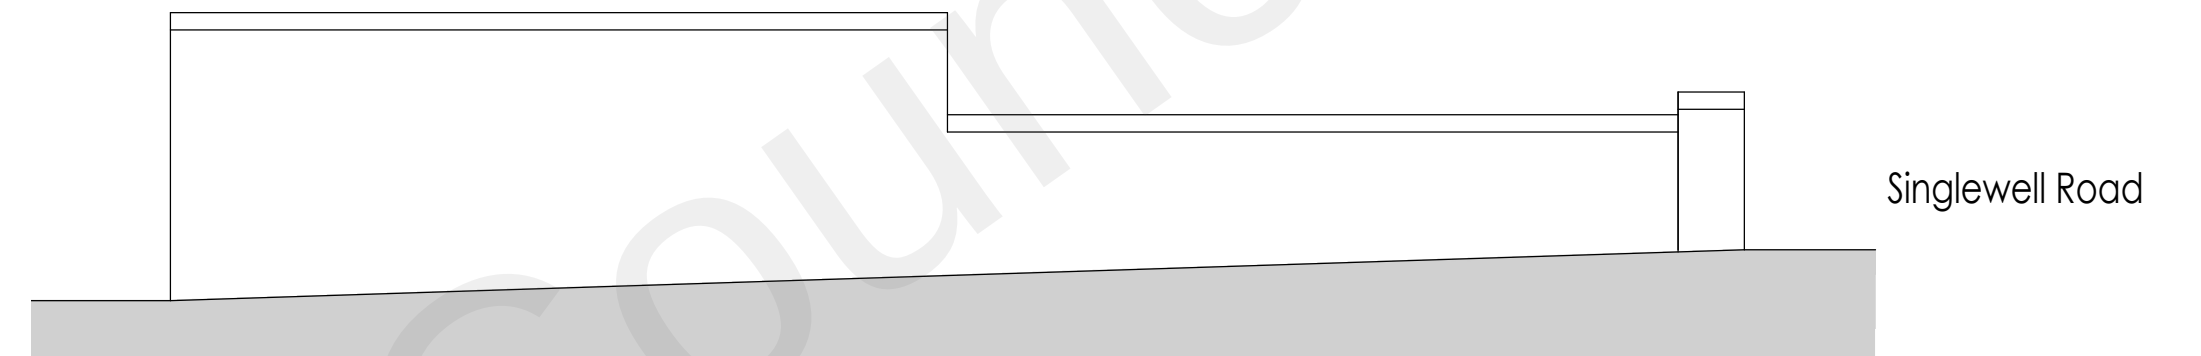

Singlewell Road

SIDE ELEVATION

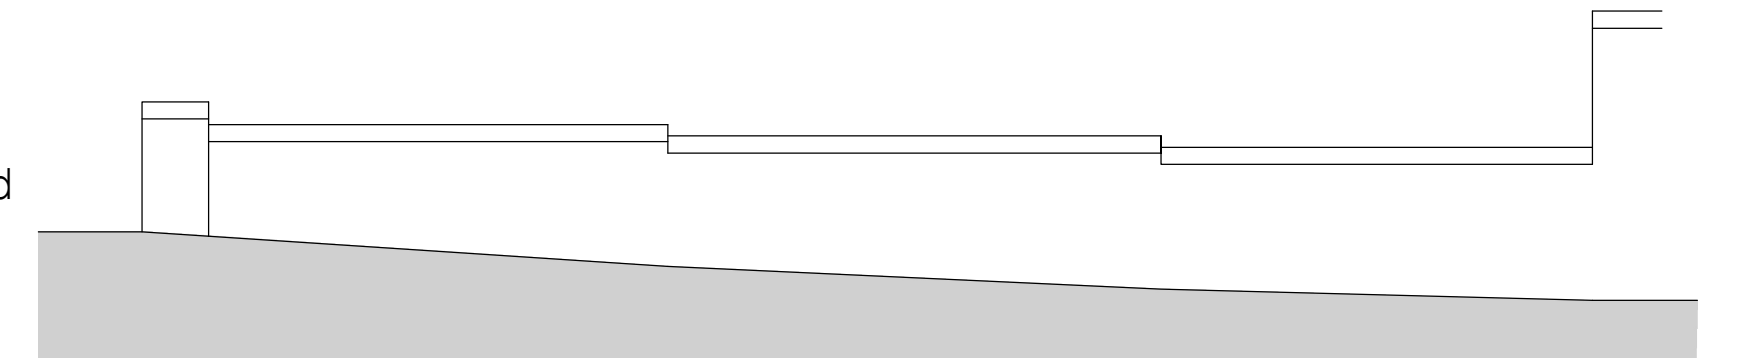

Whymark & Moulton
Chartered Surveyors &
Building Engineers
14 Cornard Road, Sudbury,
Suffolk. CO10 2XA
Tele: 01787 371371

Project

**371 SINGLEWELL ROAD
GRAVESEND
KENT
DA11 7RL**

AS EXISTING

Scale

1:50,

Date

Nov 2022

Drawing No

22/155 - 01

Amendments