



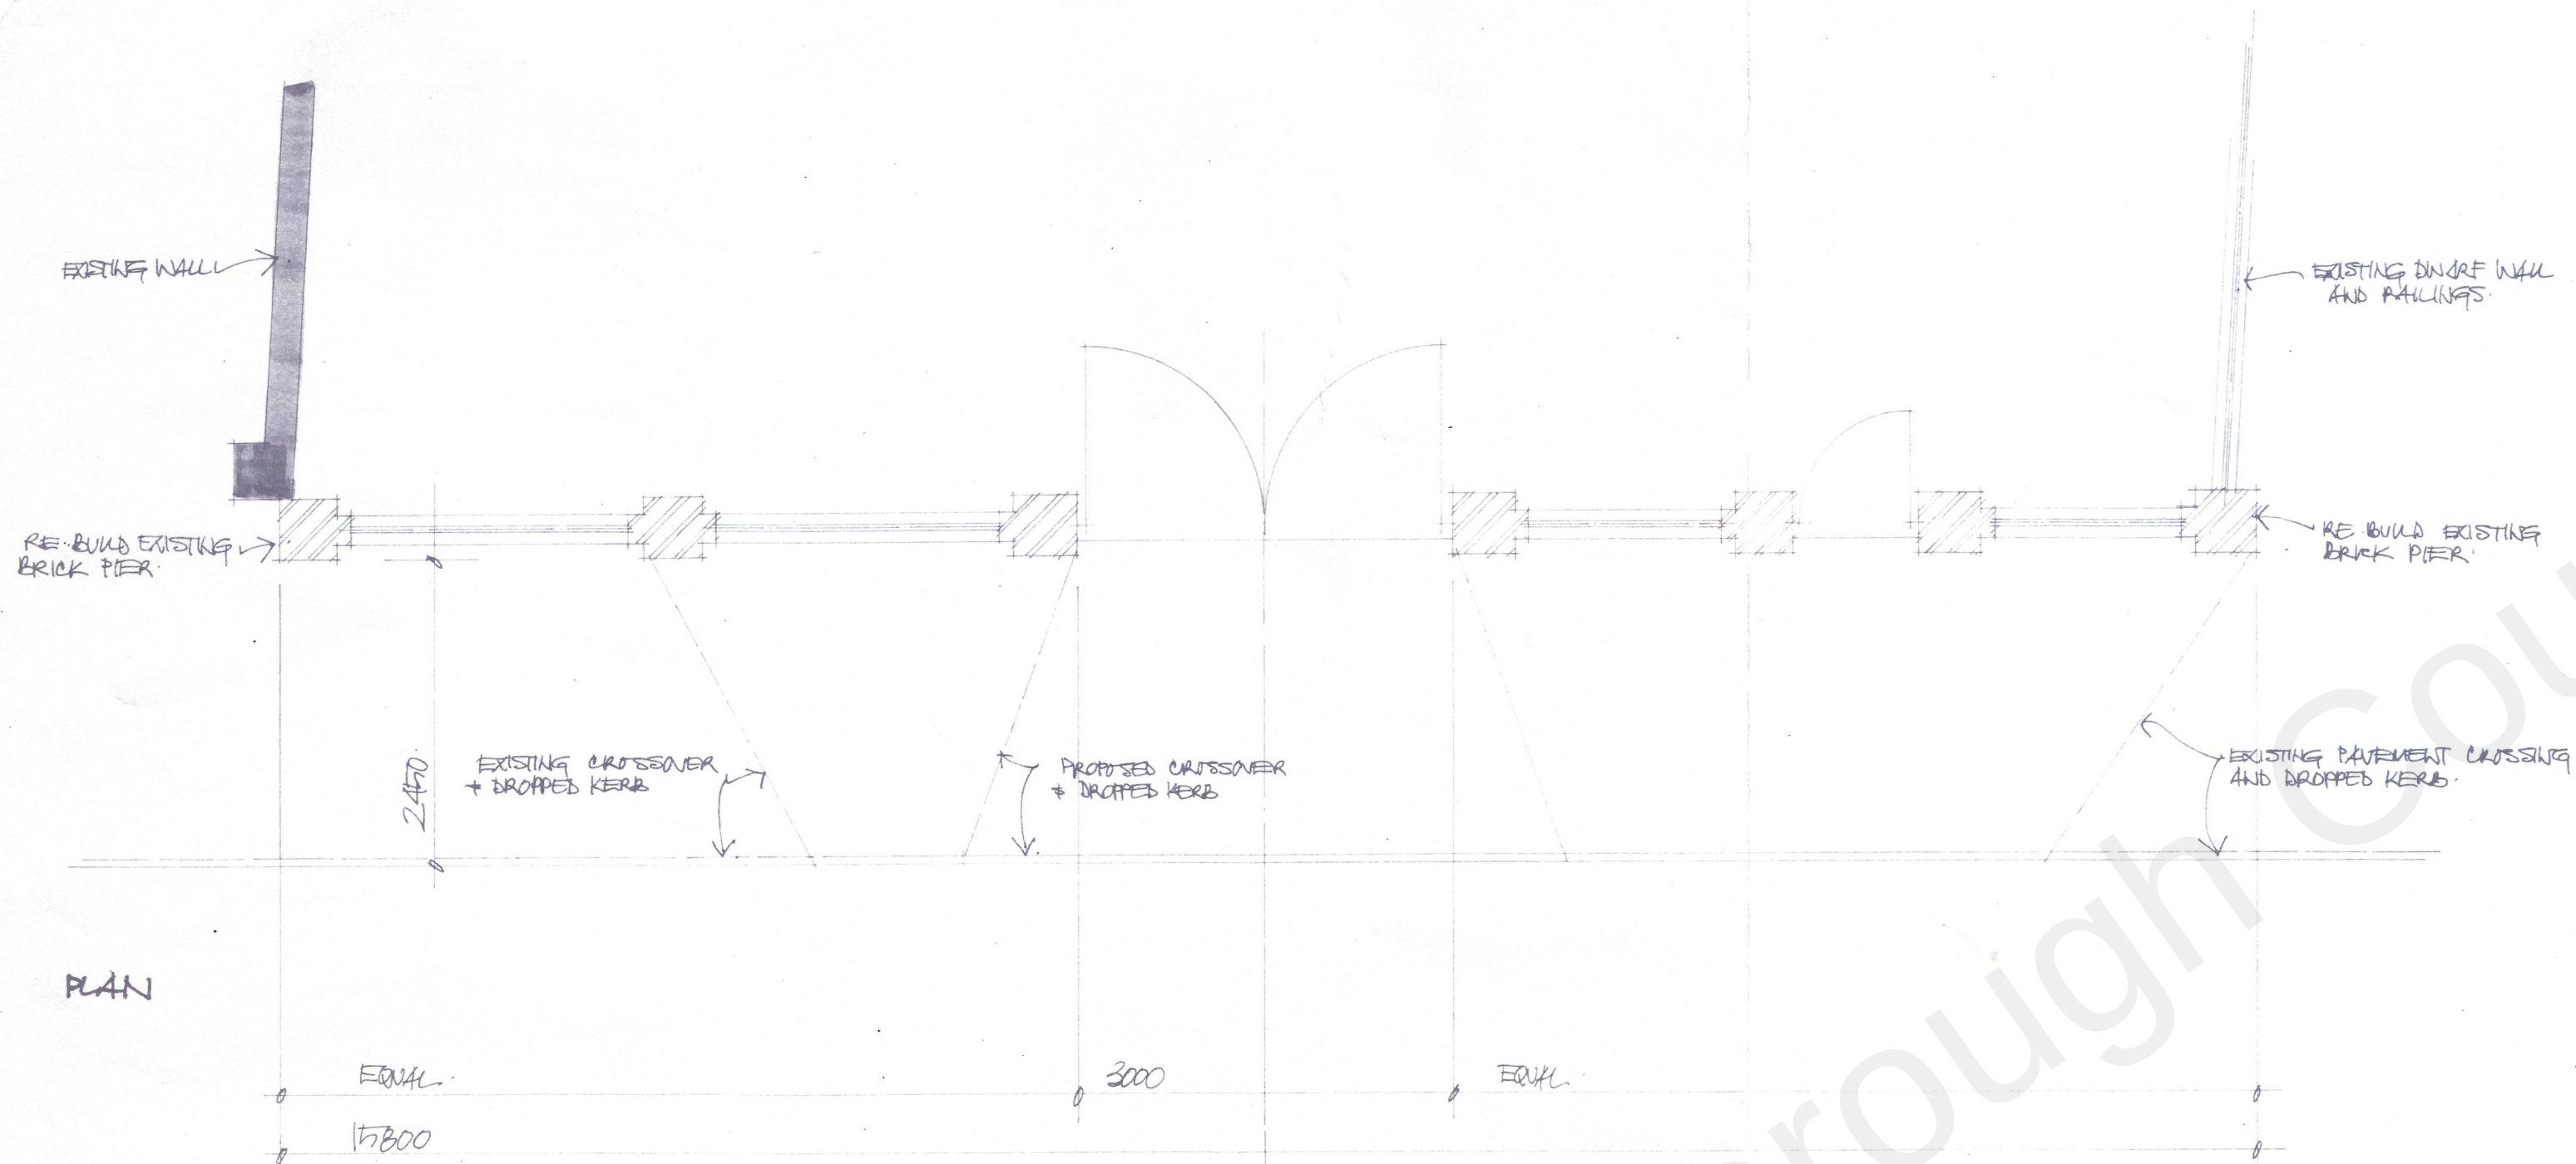

PLAN

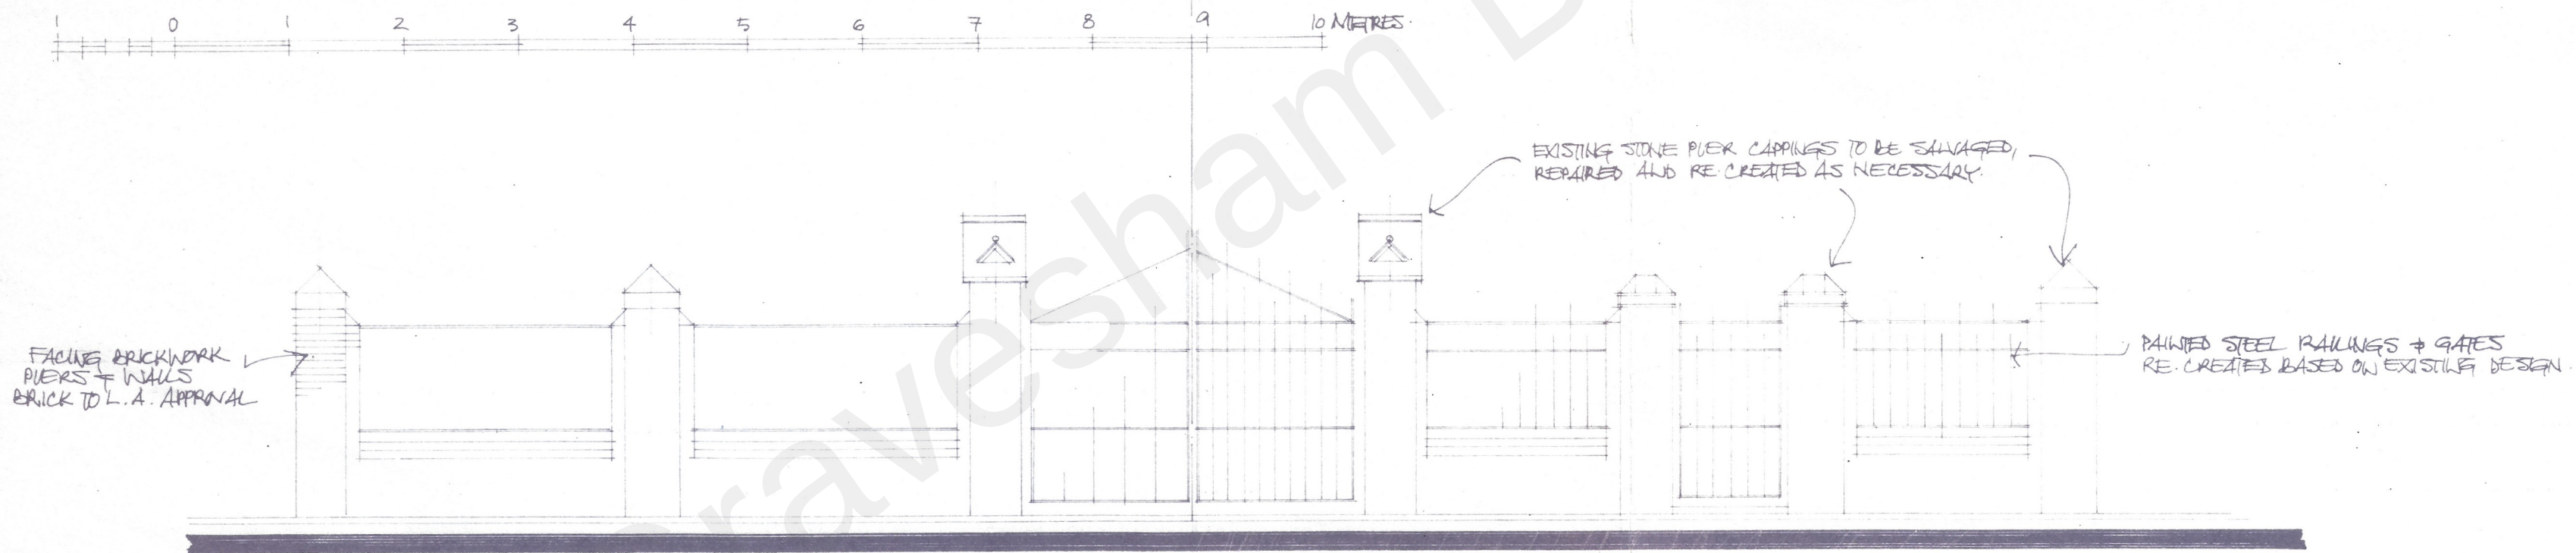

ELEVATION

FRONT WALL, RAILINGS, GATES ETC.
49 PELHAM ROAD GRAVESEND KENT DA11 0JA

AS PROPOSED - PLAN & ELEVATION

Scale 1/50 TH

Date APRIL 2017

Drawing No. 79879/1

I. K. Wyatt Building Design Ltd.
11 Woodlands Road, Orpington, Kent, BR6 6EB

Tel: (01689) 859236