



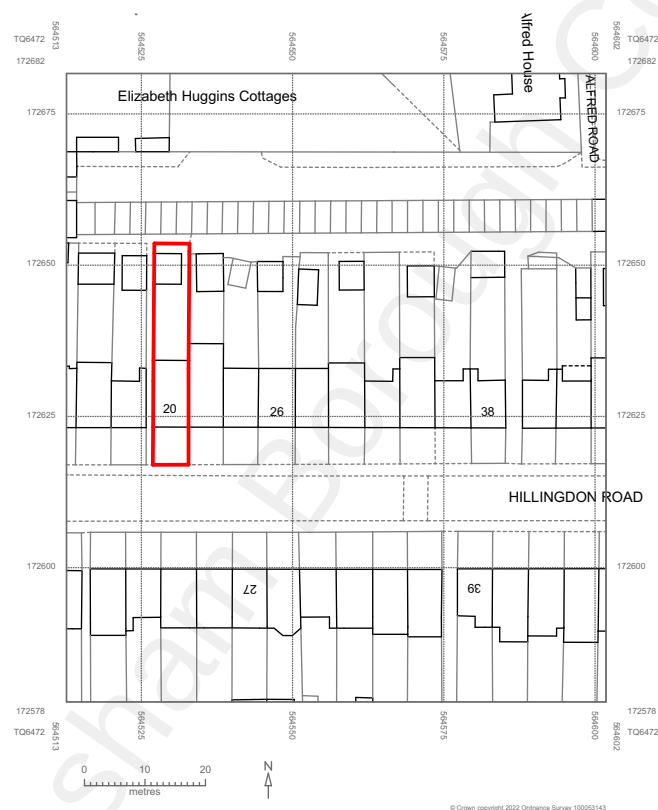

OS MAP 1:1250

PLANNING

N

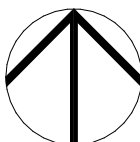

0m 10m 20m 30m 40m 50m
SCALE 1:1250

Drawing	LOCATION PLAN		
Job	20 Hillingdon Road, Gravesend, DA11 7LG		
Job No.	Date	Drm	Chk
2022/000	16/11/2022	A.S.	G.E.
Scale	Drawing No.	Revision	
	022/EX/001		



Office 128, 28A Church Road,
Stanmore, Middlesex, HA7
4AW, England

studio@yooparchitects.co.uk

020 8954 6291

This drawing is copyright
YOOP Architects.