



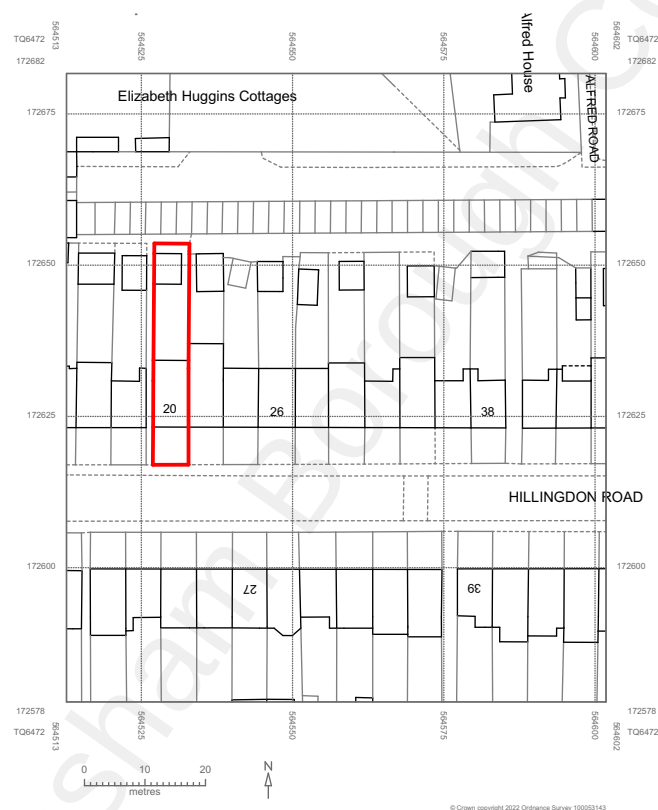

OS MAP 1:1250

PLANNING

N

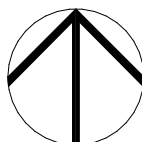

0m 10m 20m 30m 40m 50m
SCALE 1:1250

Drawing	LOCATION PLAN			
Job	20 Hillington Road, Gravesend, DA11 7LG			
Job No.	Date	Drm	Chk	
2022/000	16/11/2022	A.S.	G.E.	
Scale	Drawing No.	Revision		
	022/EX/001			



Office 128, 28A Church Road,
Stanmore, Middlesex, HA7
4AW, England

studio@yooparchitects.co.uk

020 8954 6291

This drawing is copyright
YOOP Architects.