


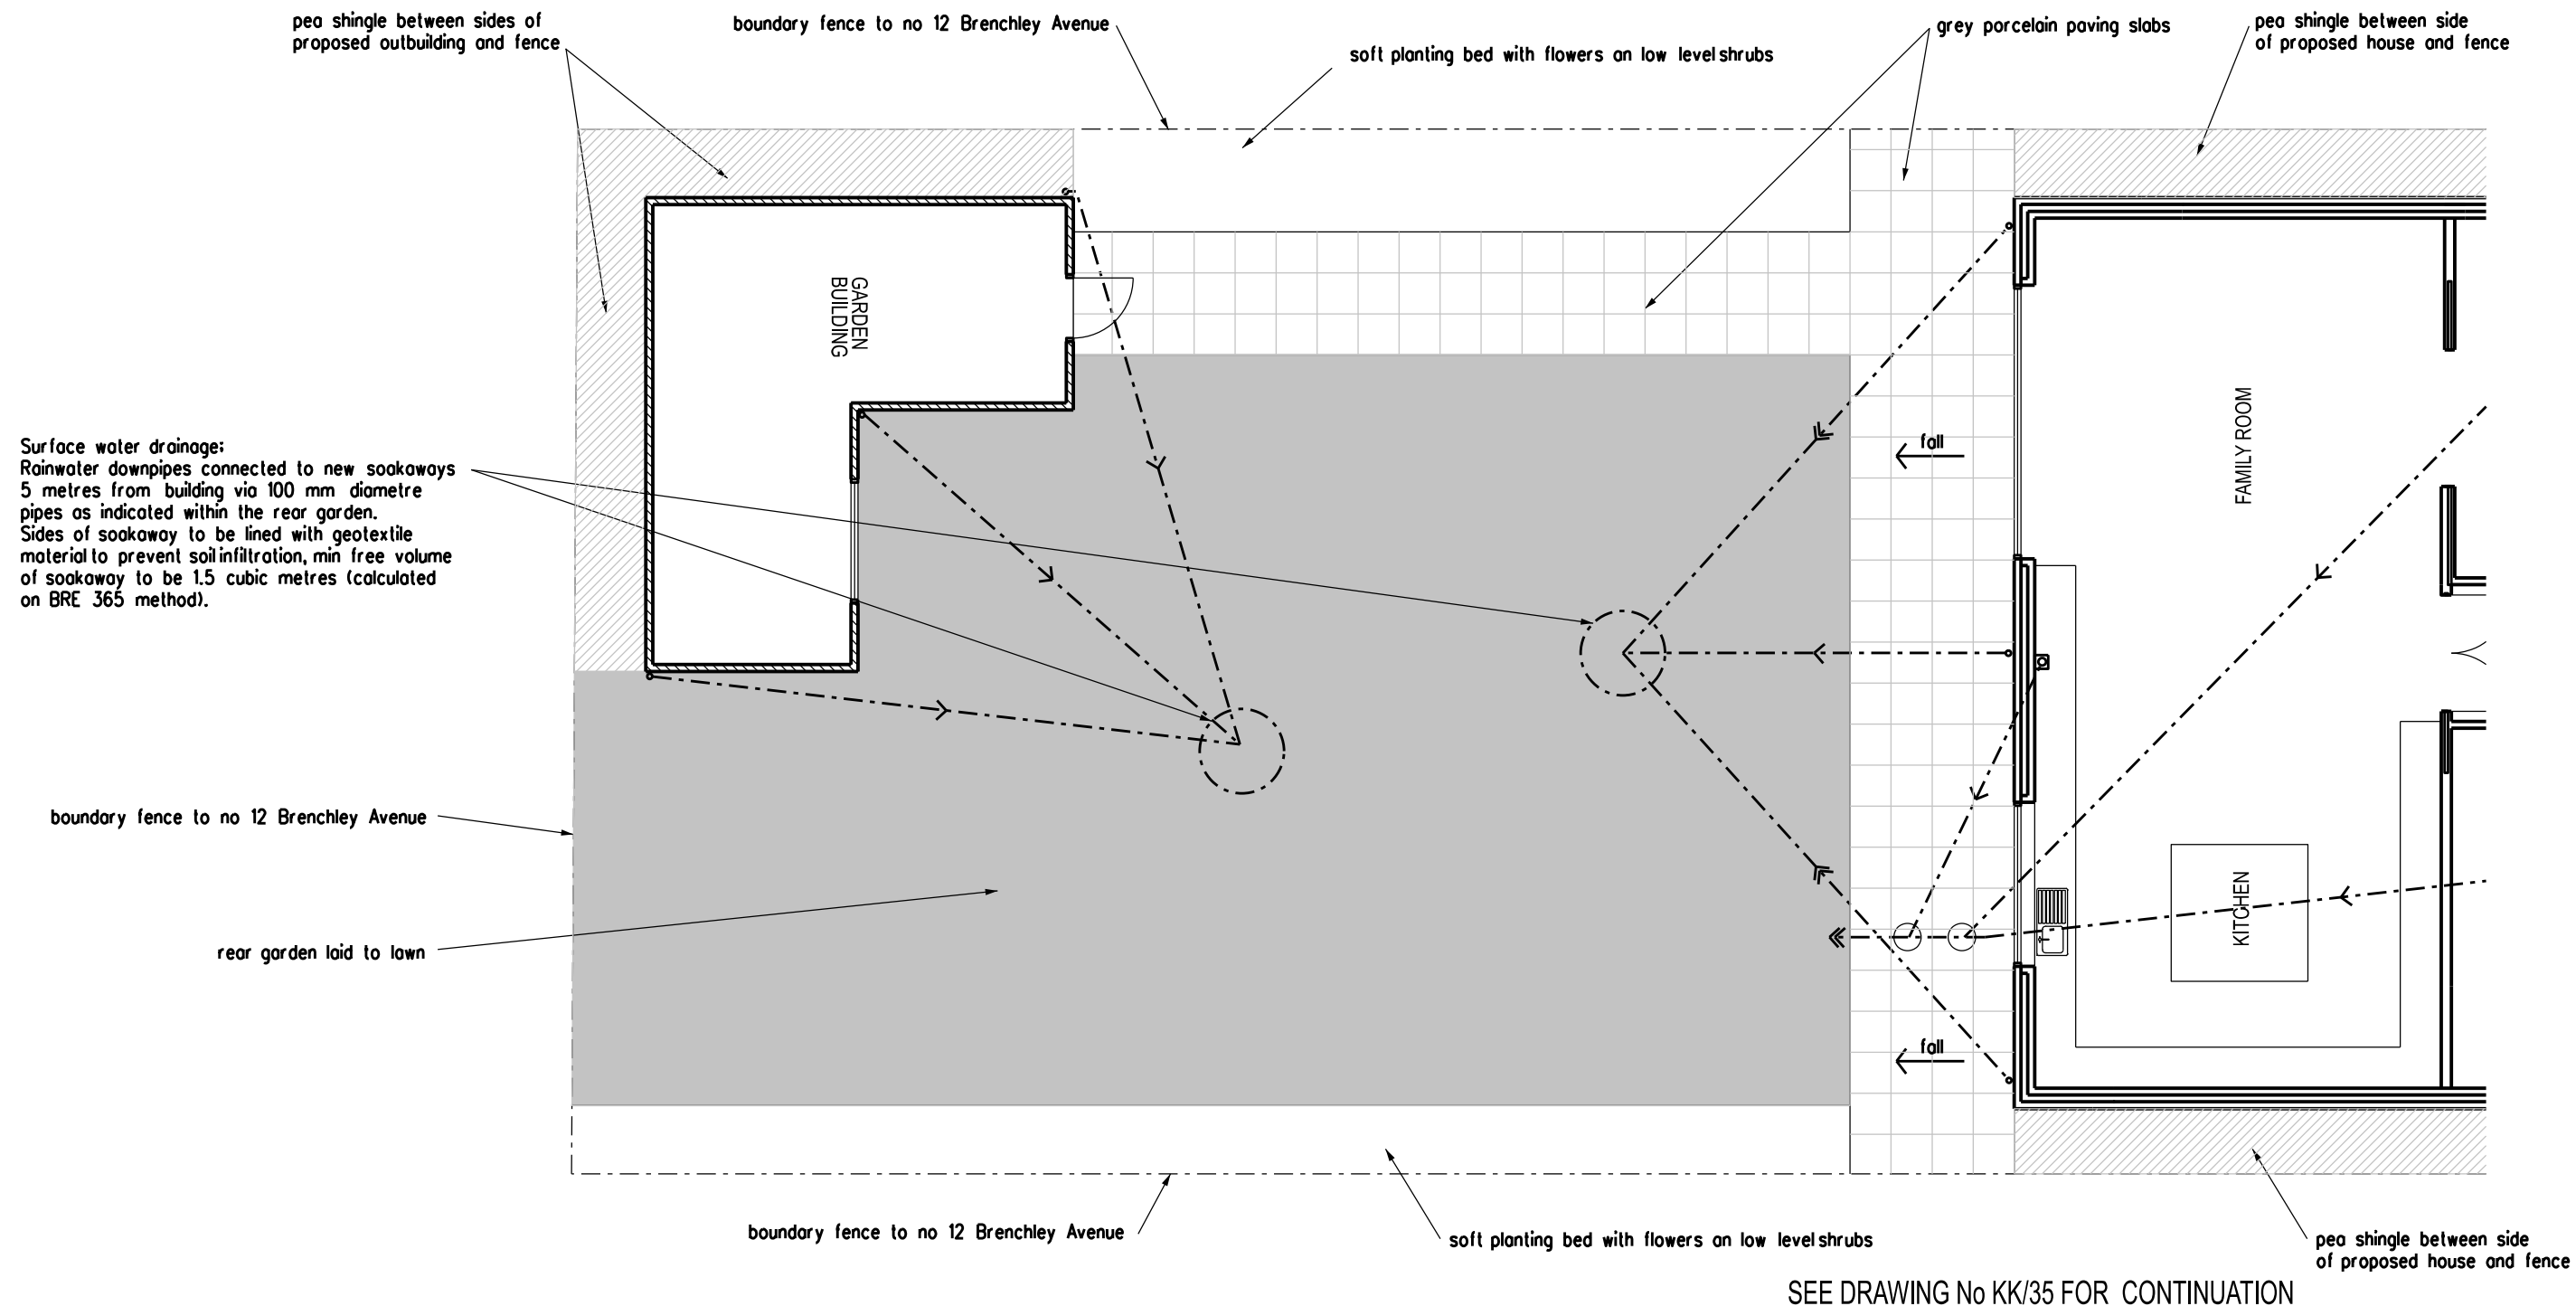

ARCHITECT TA ARCHITECTS 11 JOYDENS WOOD ROAD BEXLEY KENT DA5 2HS Tel 07905 130591 ta140256@googlemail.com	JOB 4 BEDROOM HOUSE AT 12 BRANCHLEY AVENUE GRAVESEND KENT DA11 7RQ	DRAWING PROPOSED EXTERNAL WORKS PLAN SHEET 2 OF 2	
		SCALE 1:100 AT A3	DATE NOV 2024
		DRAWING NO. KK/36	