


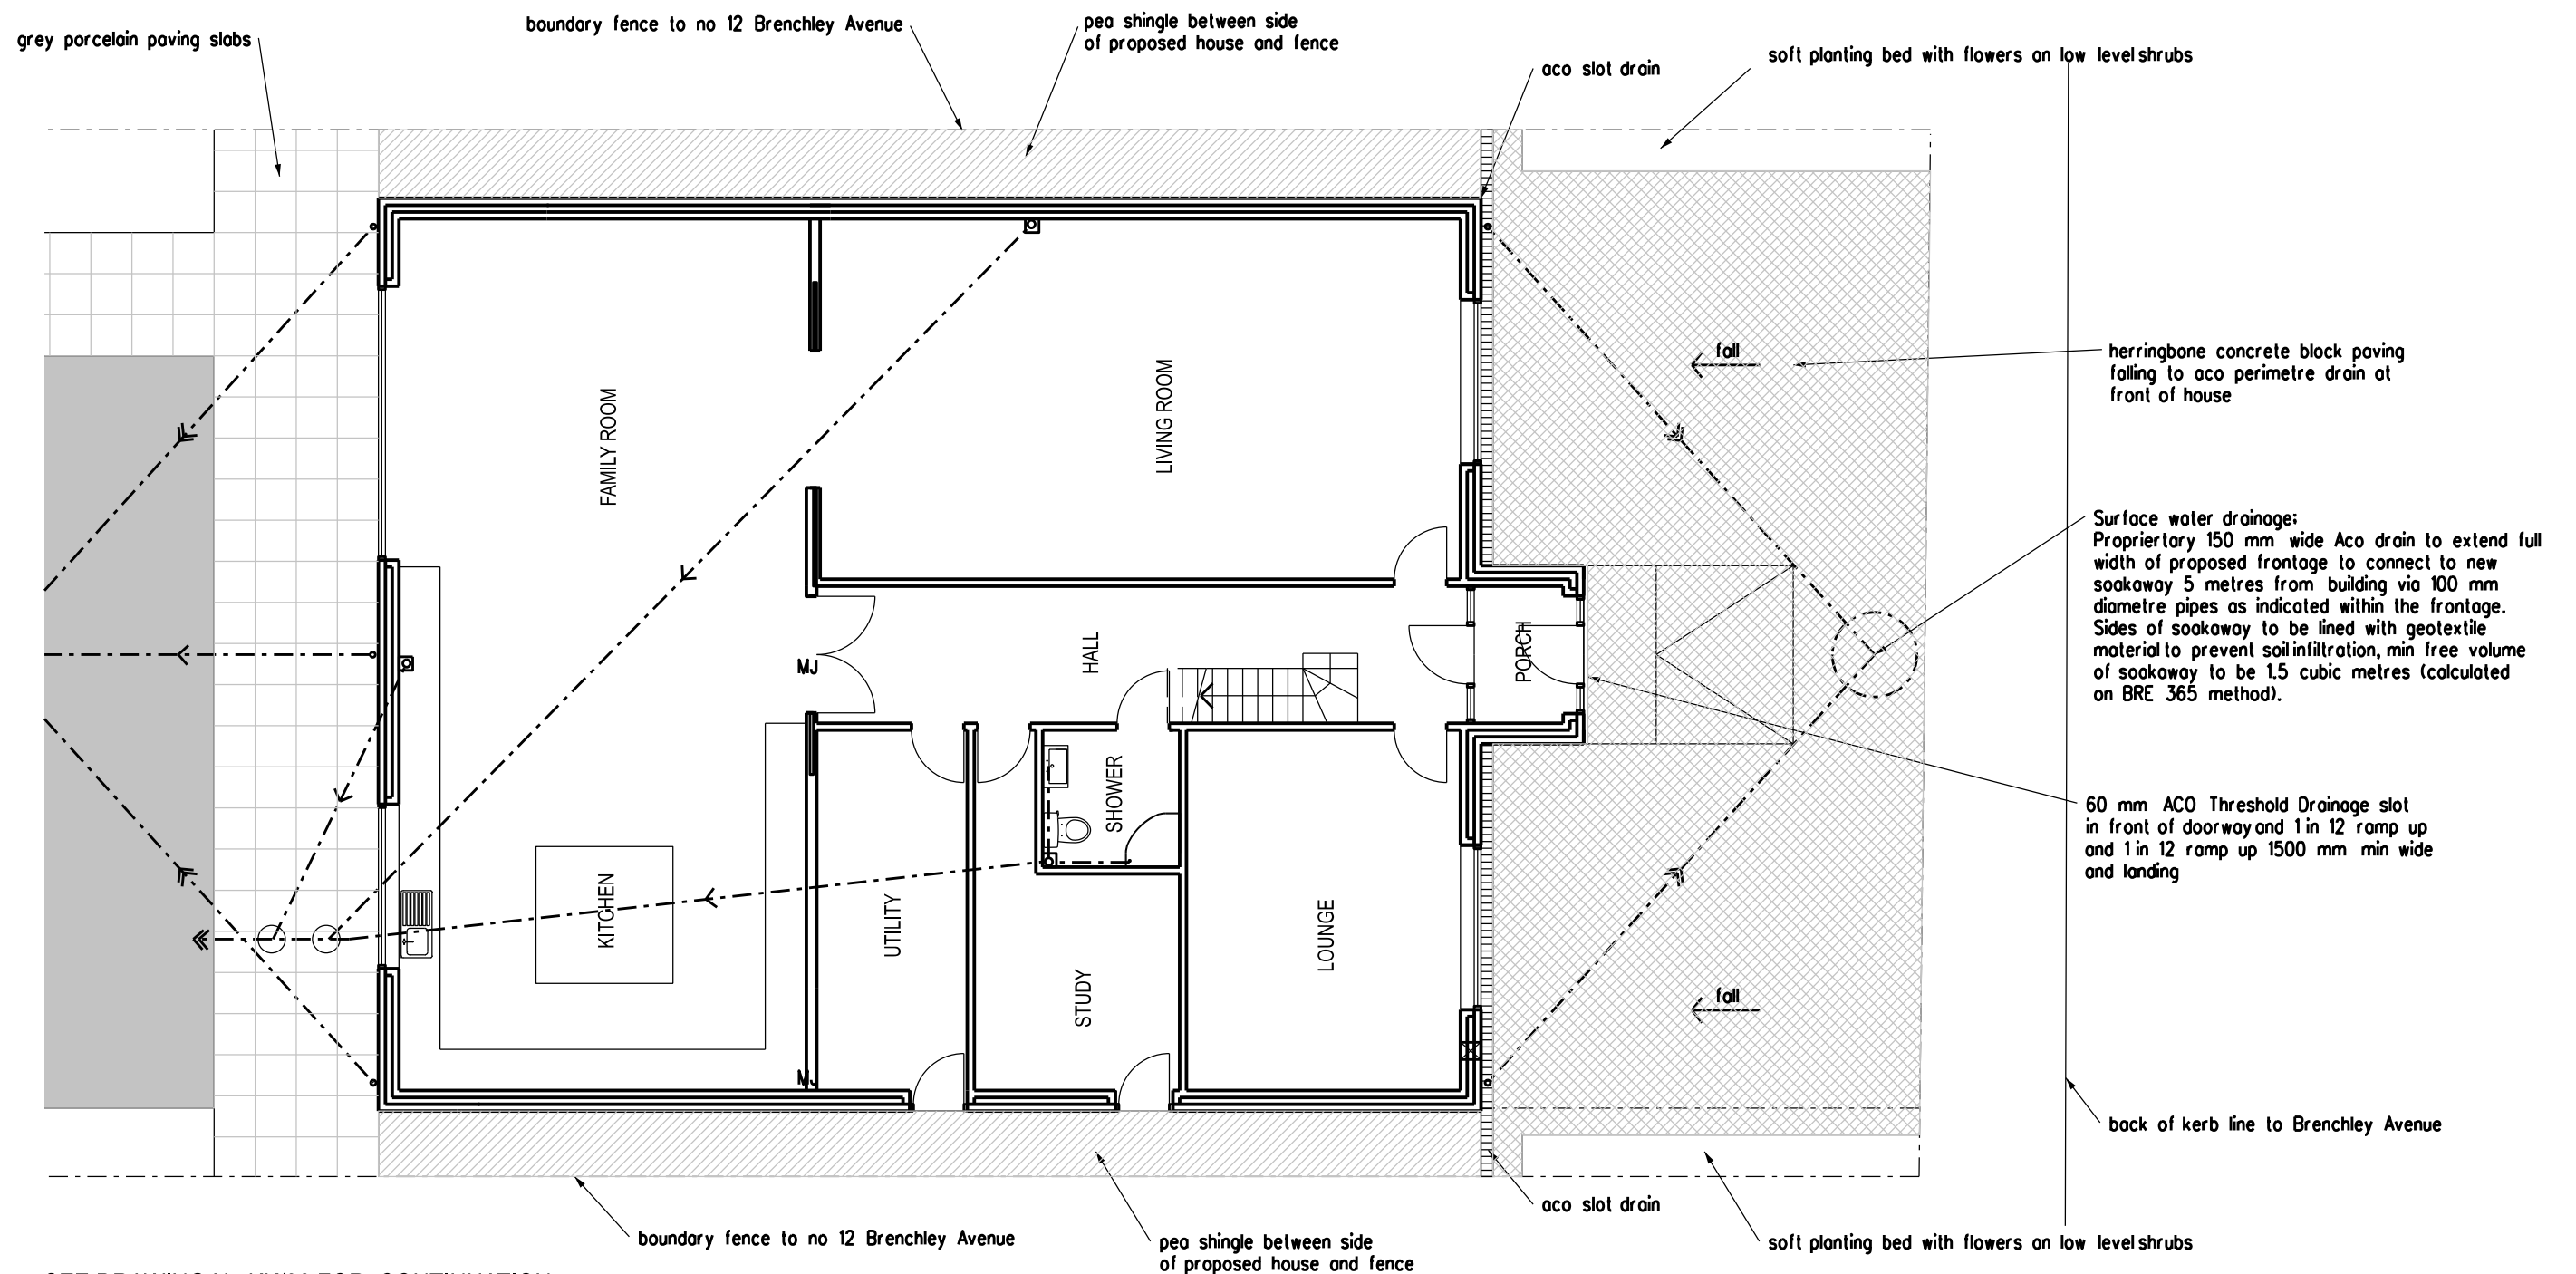

0 1 2 3 4 5 10 metres

ARCHITECT
TA ARCHITECTS
11 JOYDENS WOOD ROAD BEXLEY
KENT DA5 2HS Tel 07905 130591
ta140256@googlemail.com

JOB
4 BEDROOM HOUSE AT
12 BRANCHLEY AVENUE
GRAVESEND KENT DA11 7RQ

REVISION		DATE
DRAWING PROPOSED EXTERNAL WORKS PLAN SHEET 1 OF 2		
SCALE 1:100 AT A3	DATE NOV 2024	
DRAWING NO. KK/35		