




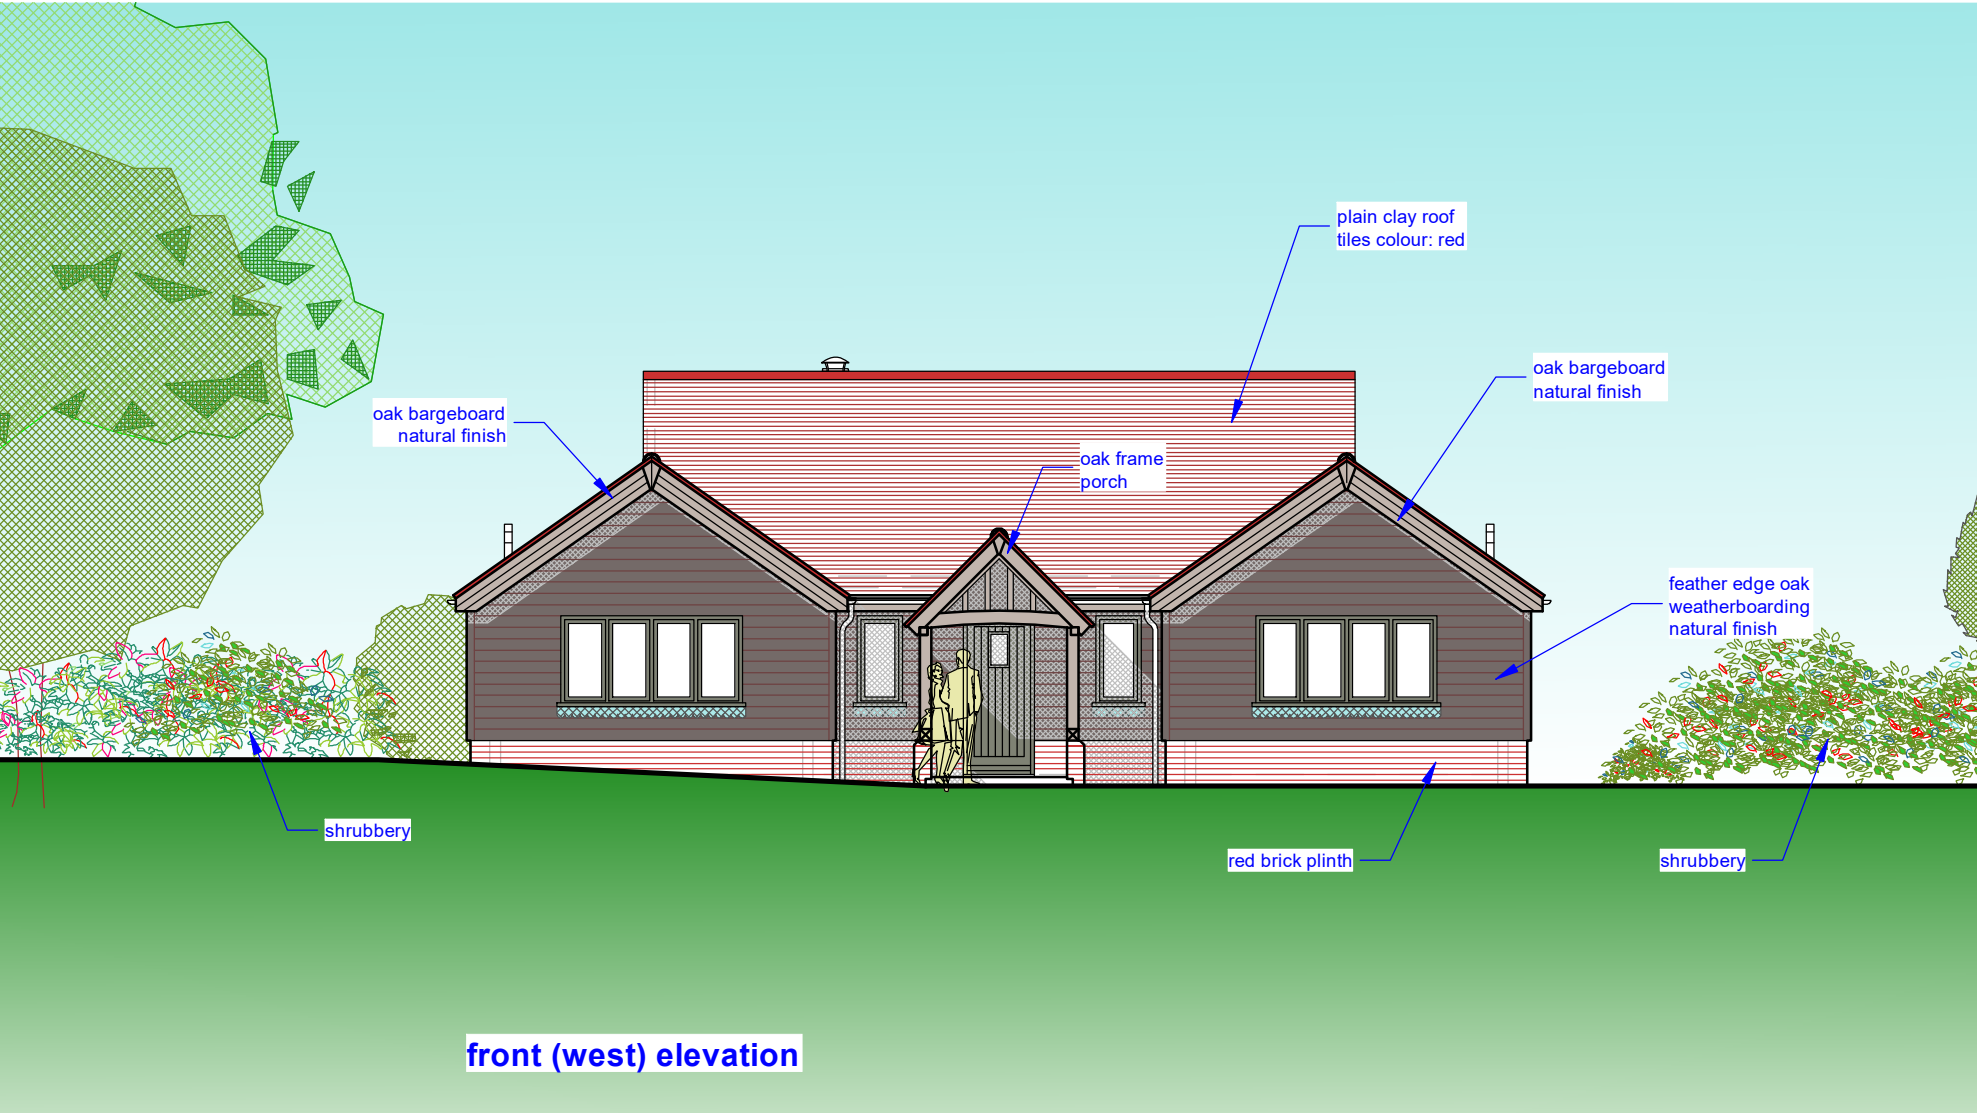


front (west) elevation

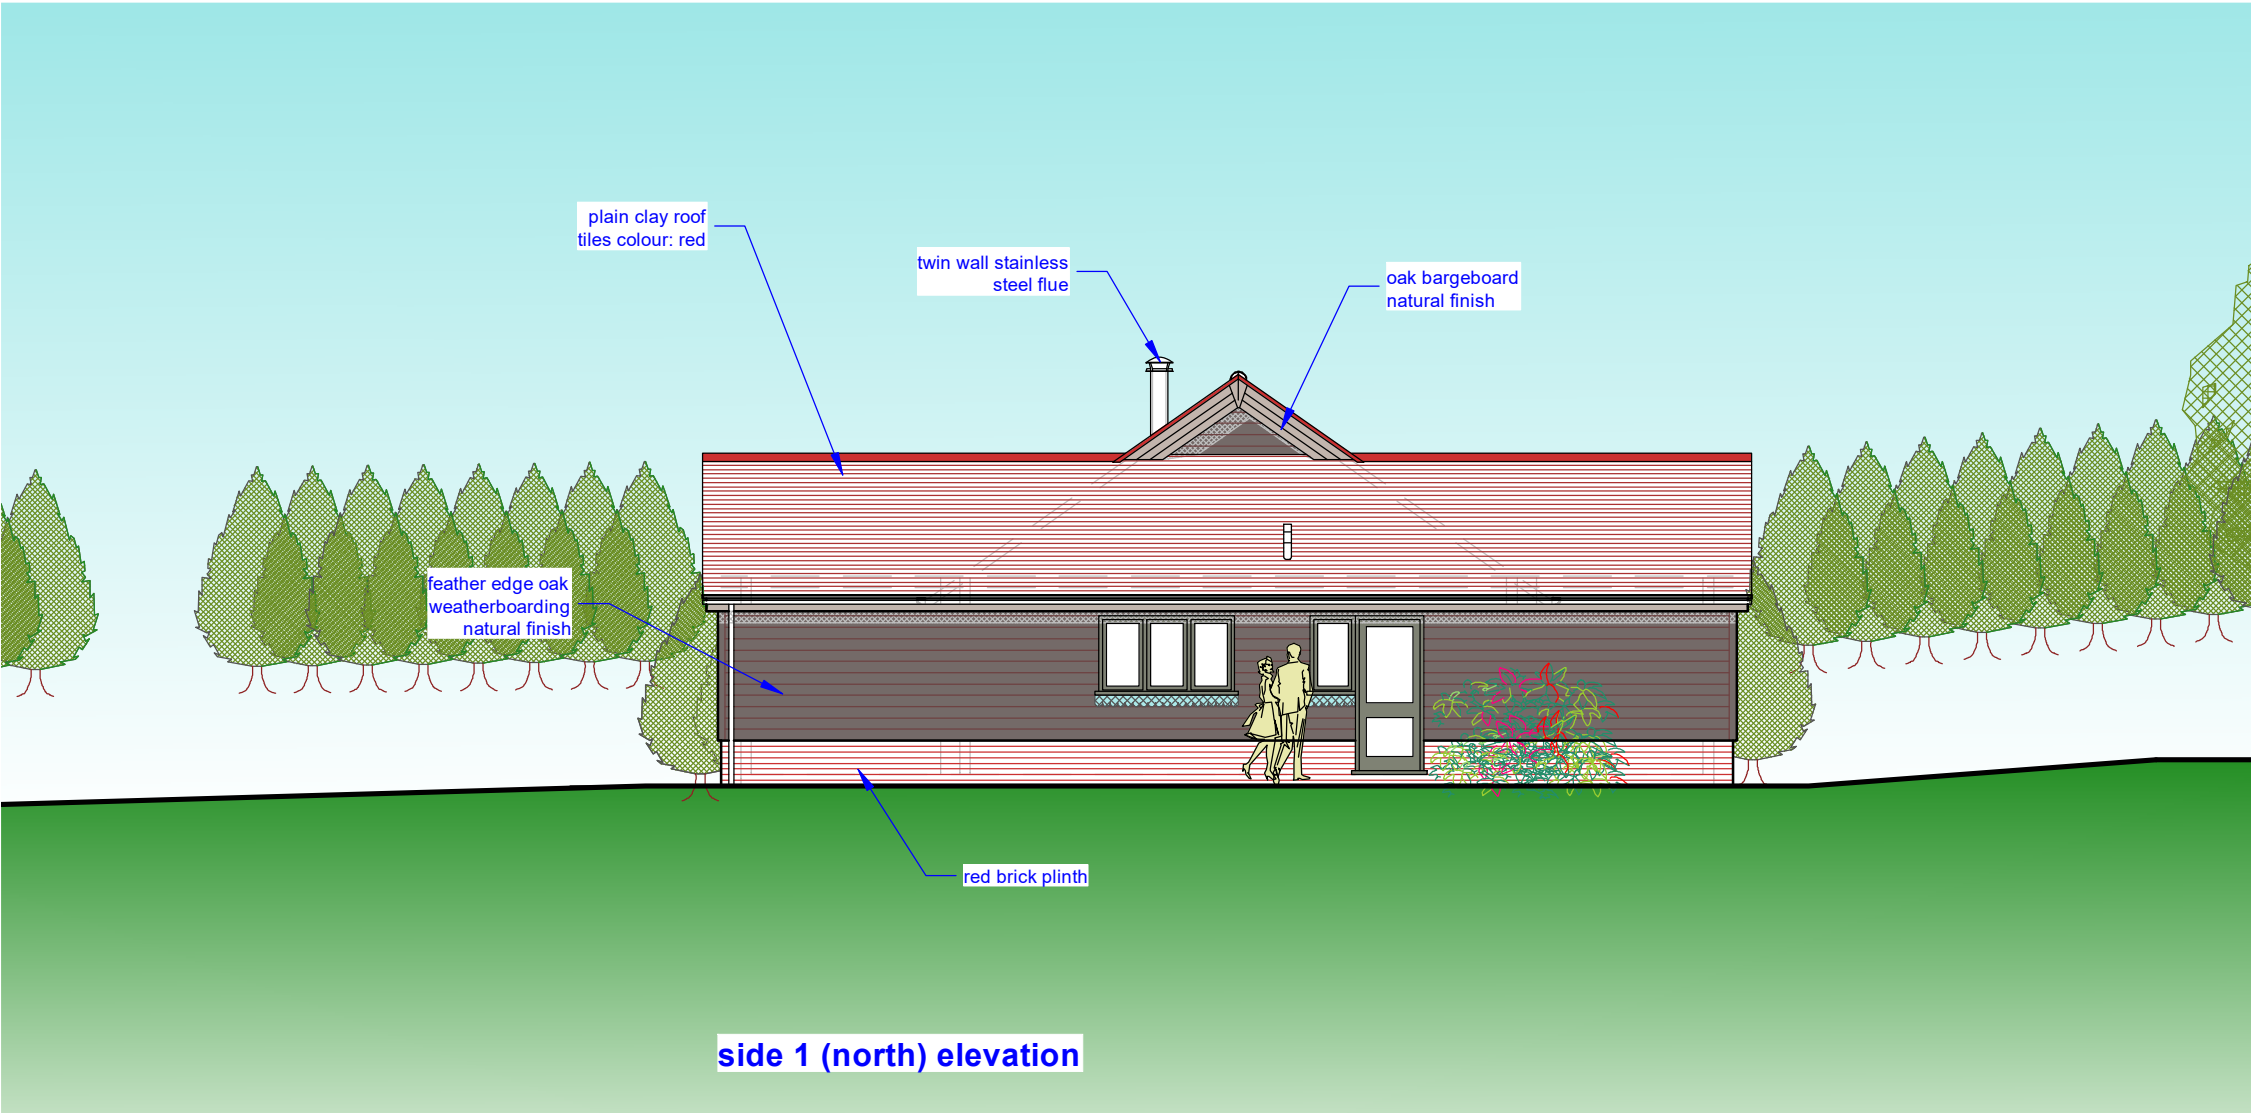


side 1 (north) elevation

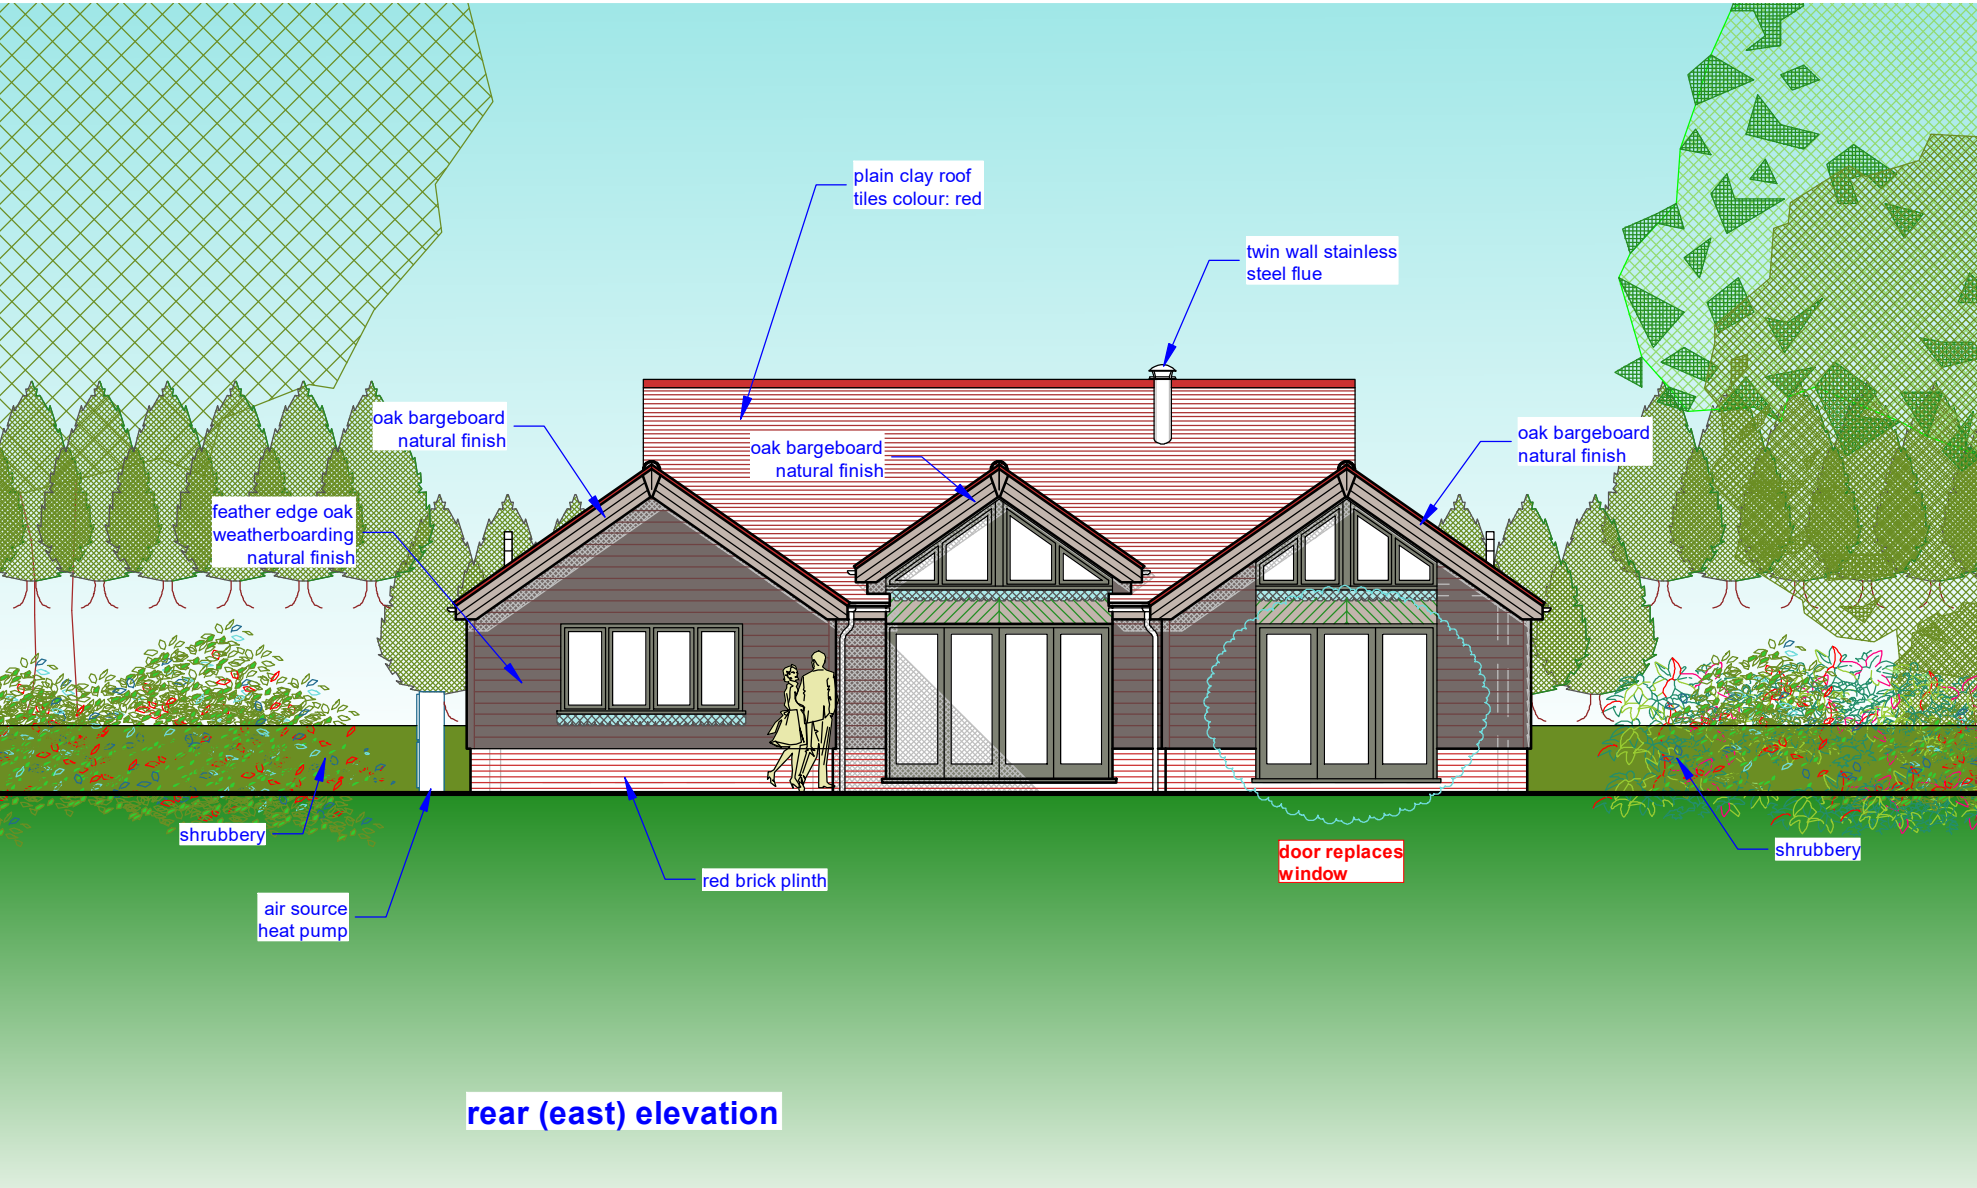

rear (east) elevation

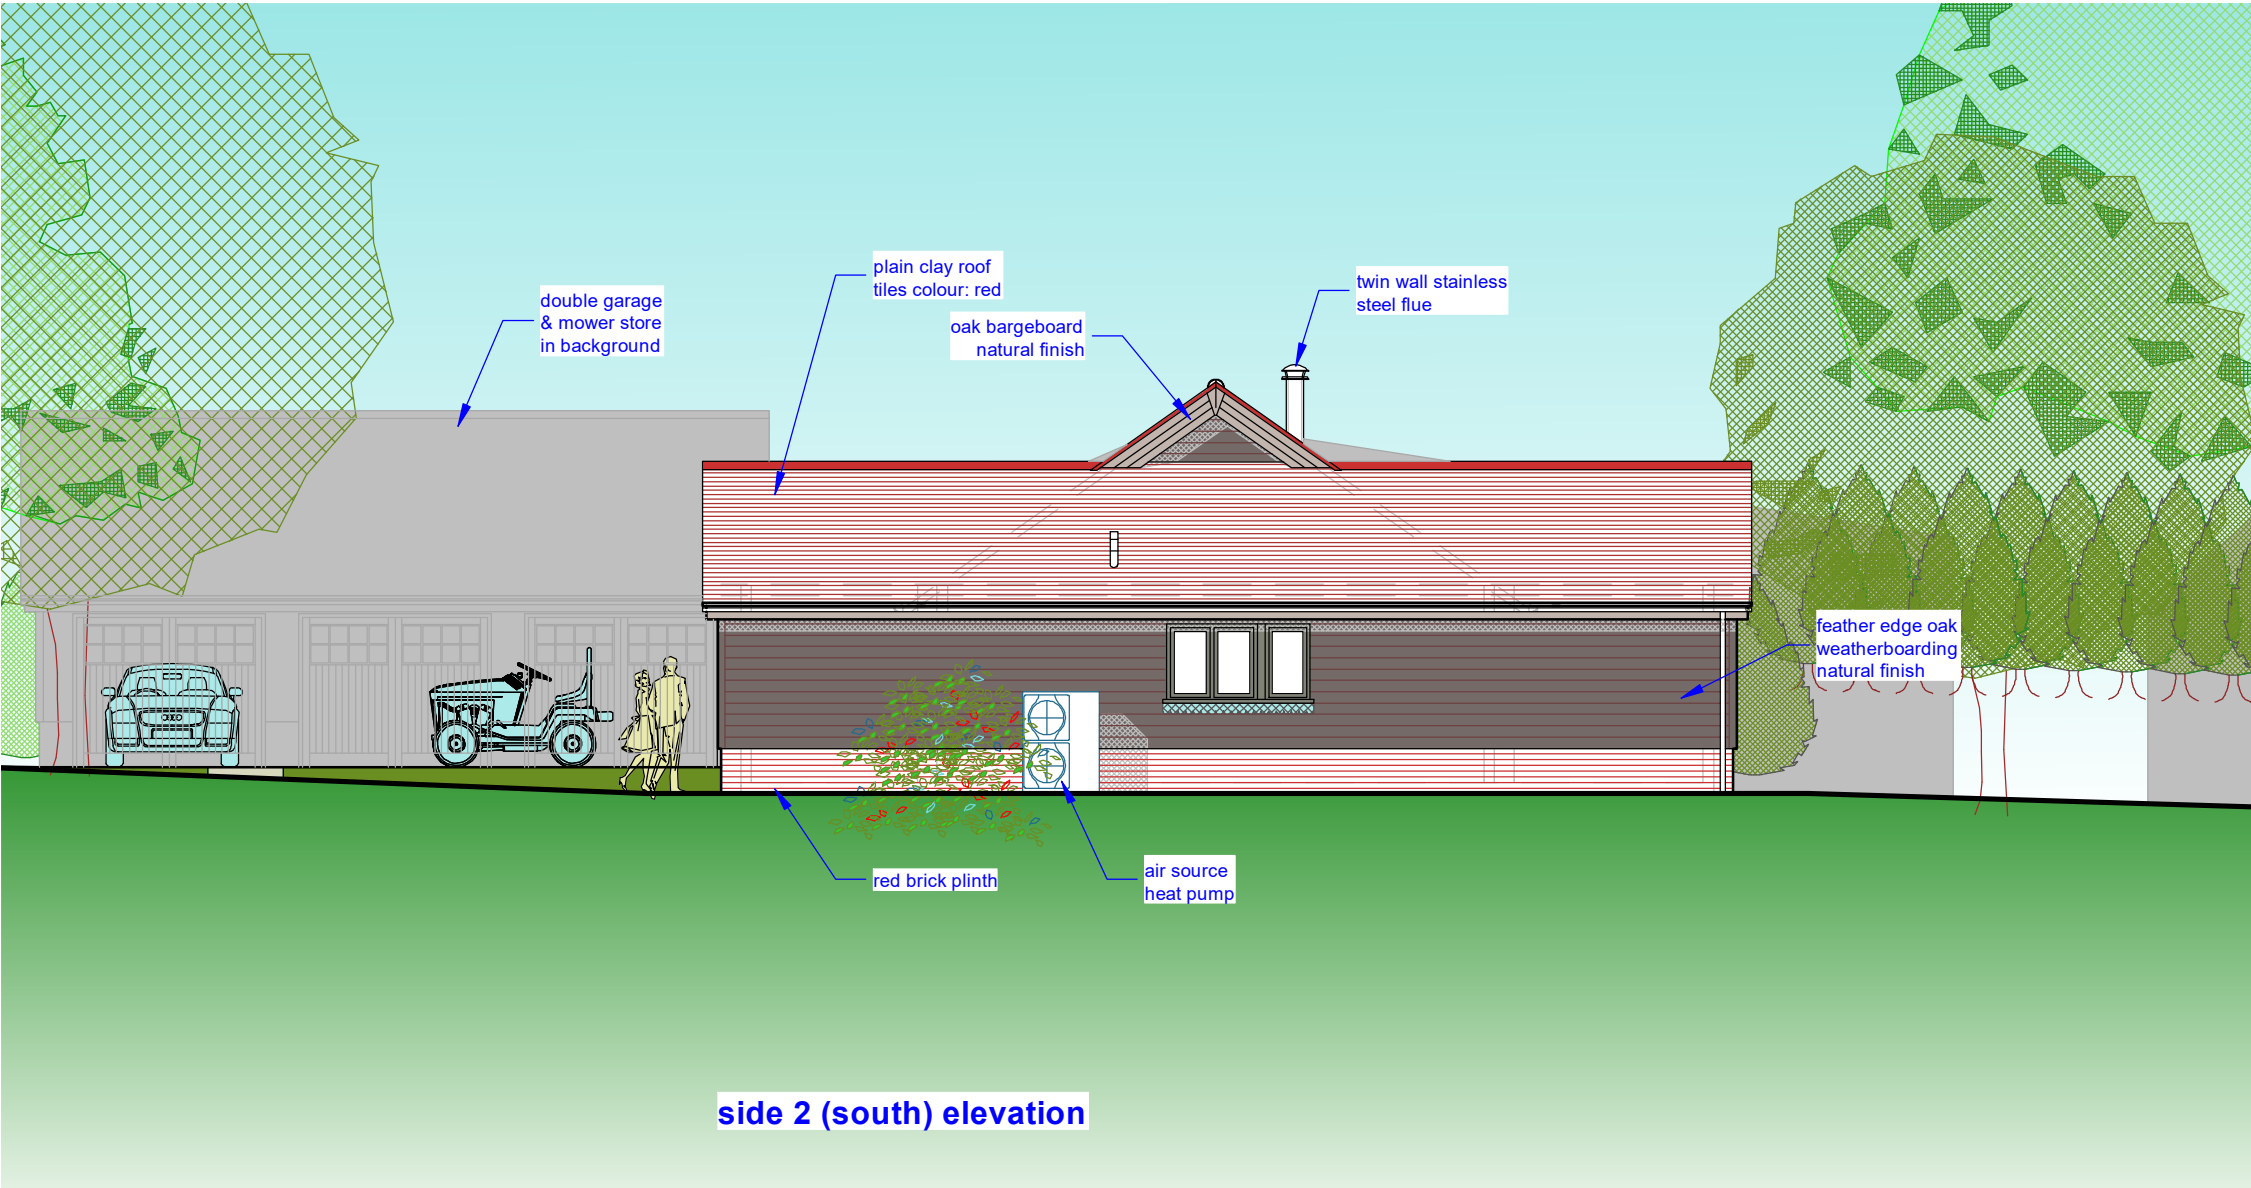

side 2 (south) elevation

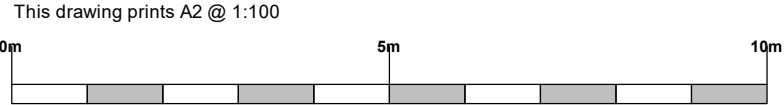

SCHEME / SHEET			
Proposed Replacement Dwelling Nutfield Farm, Priestwood Road, Harvel, Meopham, Kent, DA13 0DA: Mr & Mrs Stephen Church Proposed Dwelling Elevations			
Rev. A. Minor Amendments 14Nov24			
SCALE	DATE	DRAWING NUMBER	JEREMY S. ISHERWOOD B. Sc. (hons), B. Arch. (Wales), R.I.B.A. Chartered Architect 34 Chalky Bank, Gravesend, Kent, DA11 7NY Telephone / Fax: 01474-533793
1:100	February 2023	539/PL03A	
© This drawing remains the property of the Architect and may not be reproduced in whole or part without his written permission.			