

©Crown Copyright. All rights reserved. Licence no. 100019980


Building Drawings

Tim Spencer

Birchmere, South Road
Hythe
Kent
CT21 6AT

t: 01303 262601
m: 07590 080855

e: tim@building-drawings.co.uk
w: www.building-drawings.co.uk

Drawing Title:
Proposed Block Plan



Drawing Number:
20005MT-PP-06

Paper Size: A3

Scale: 1:200

Date: 21/09/2021

Client:
Mr M Turner

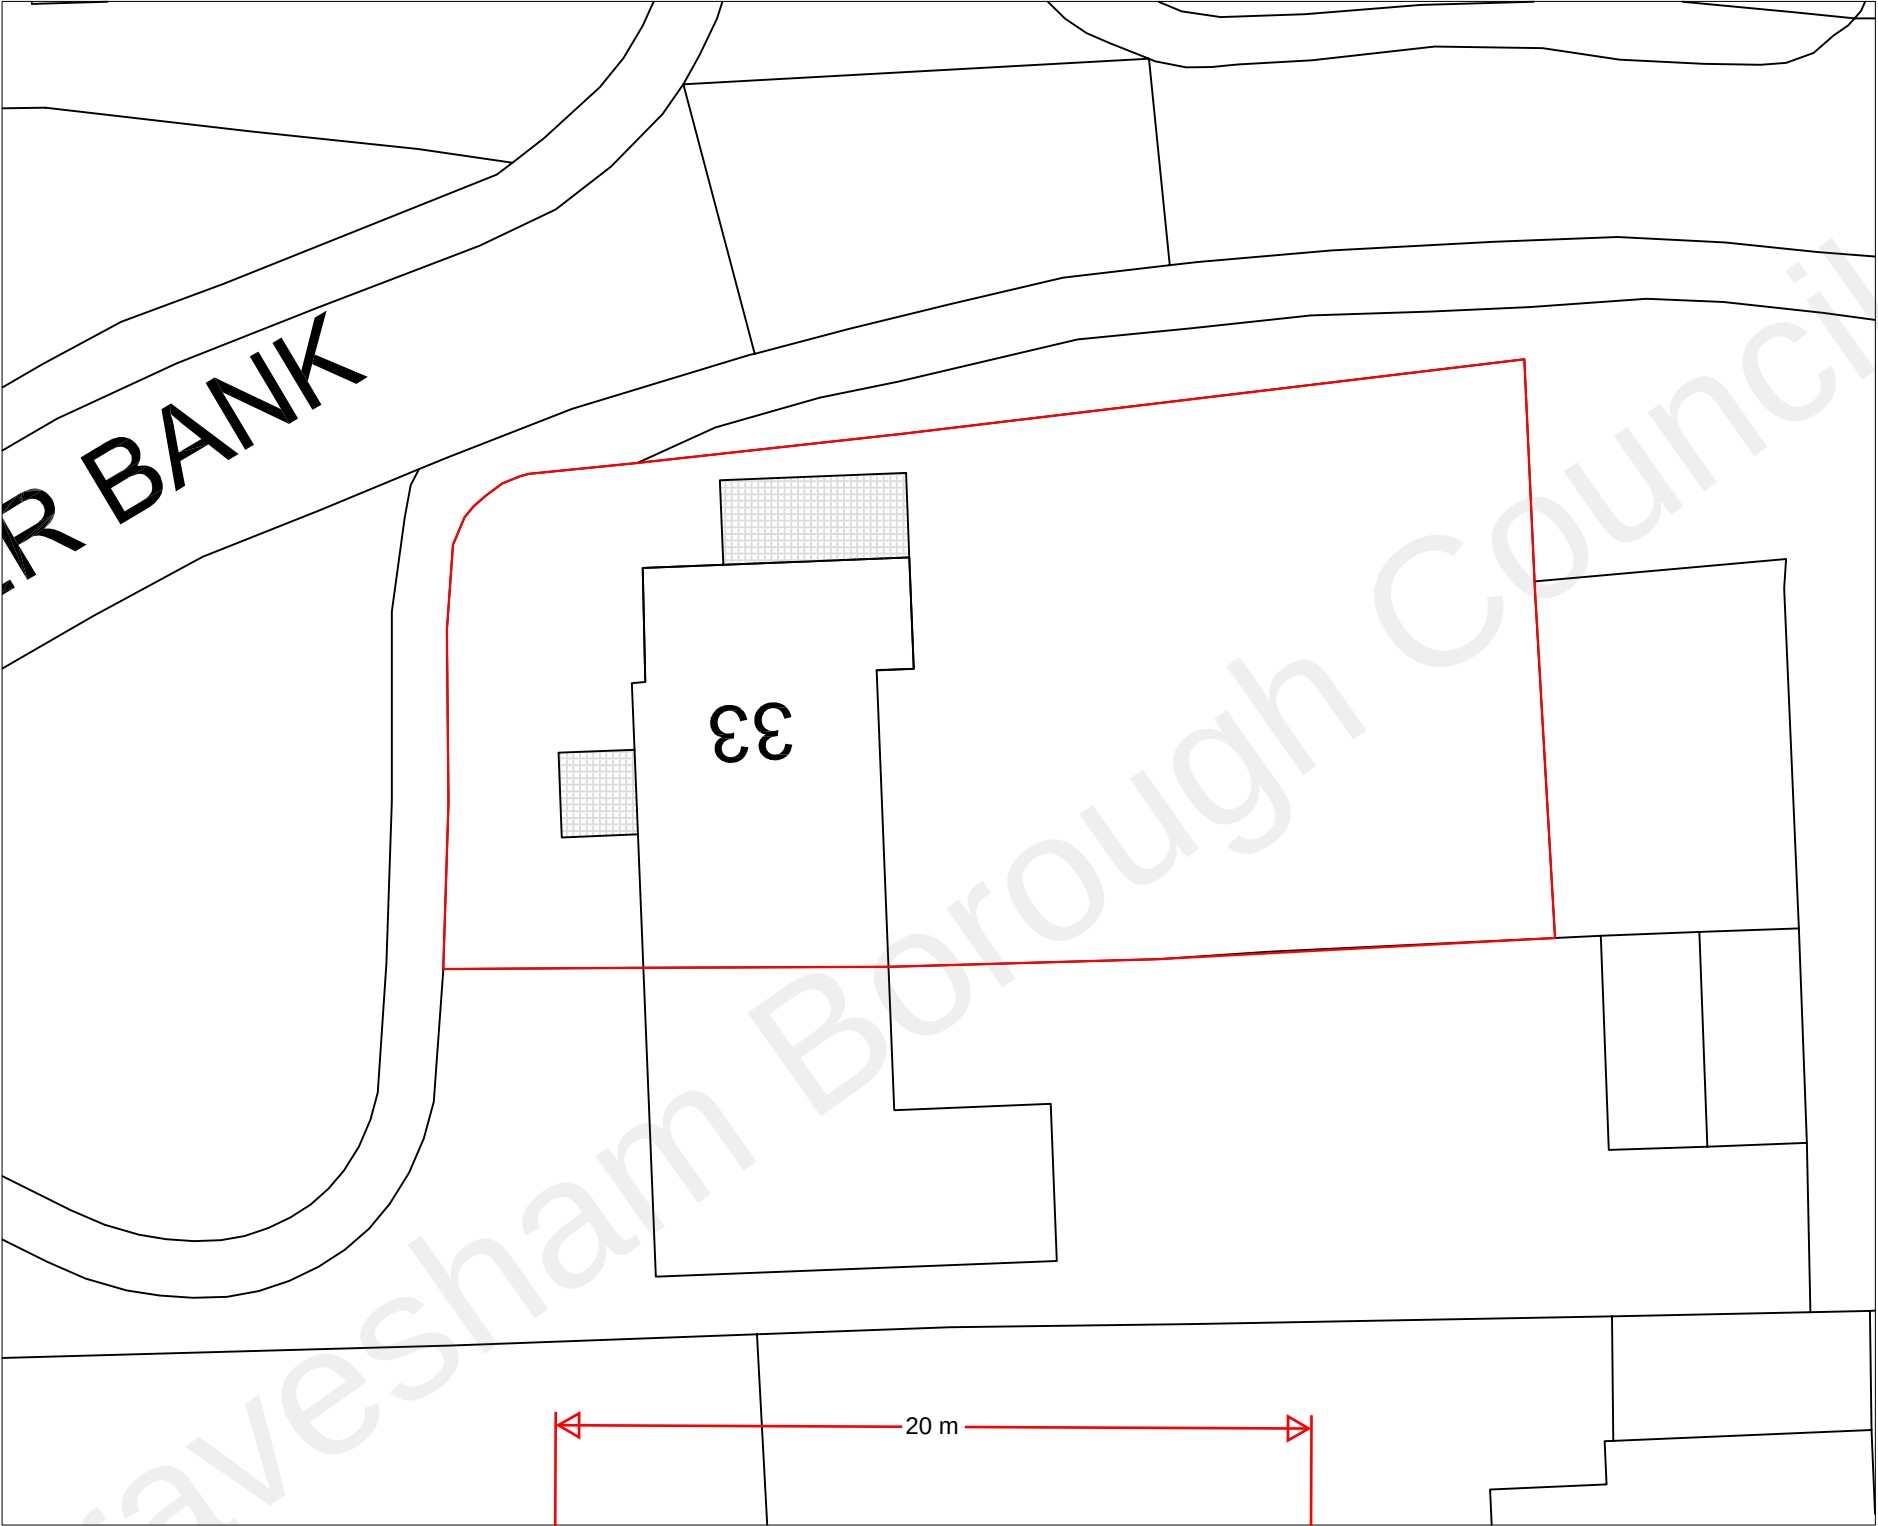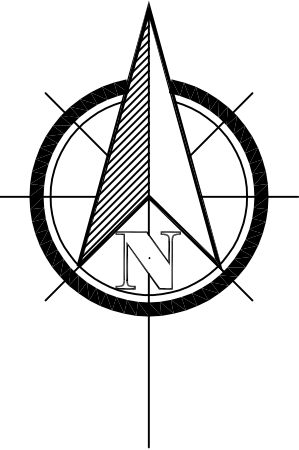

Proposed Block Plan 1:200

