




EXISTING ELEVATION
1:100

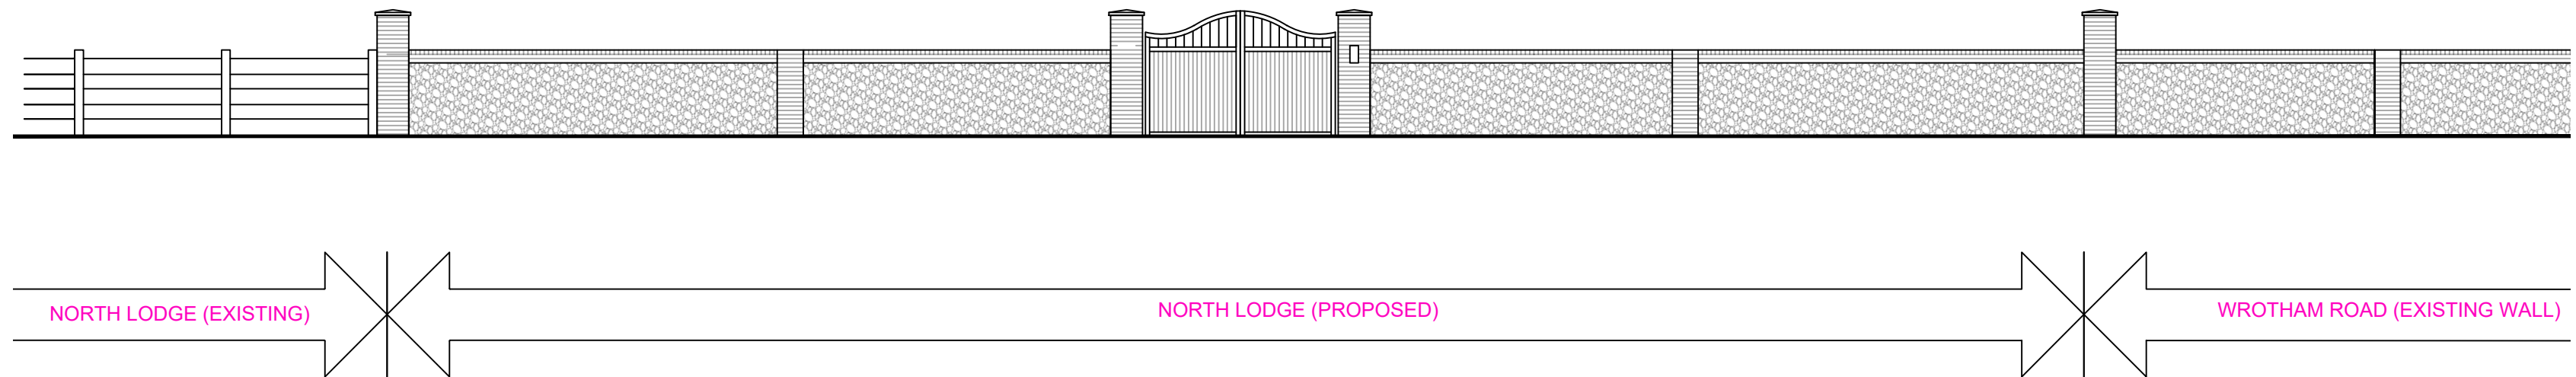

PROPOSED PLAN
1:100

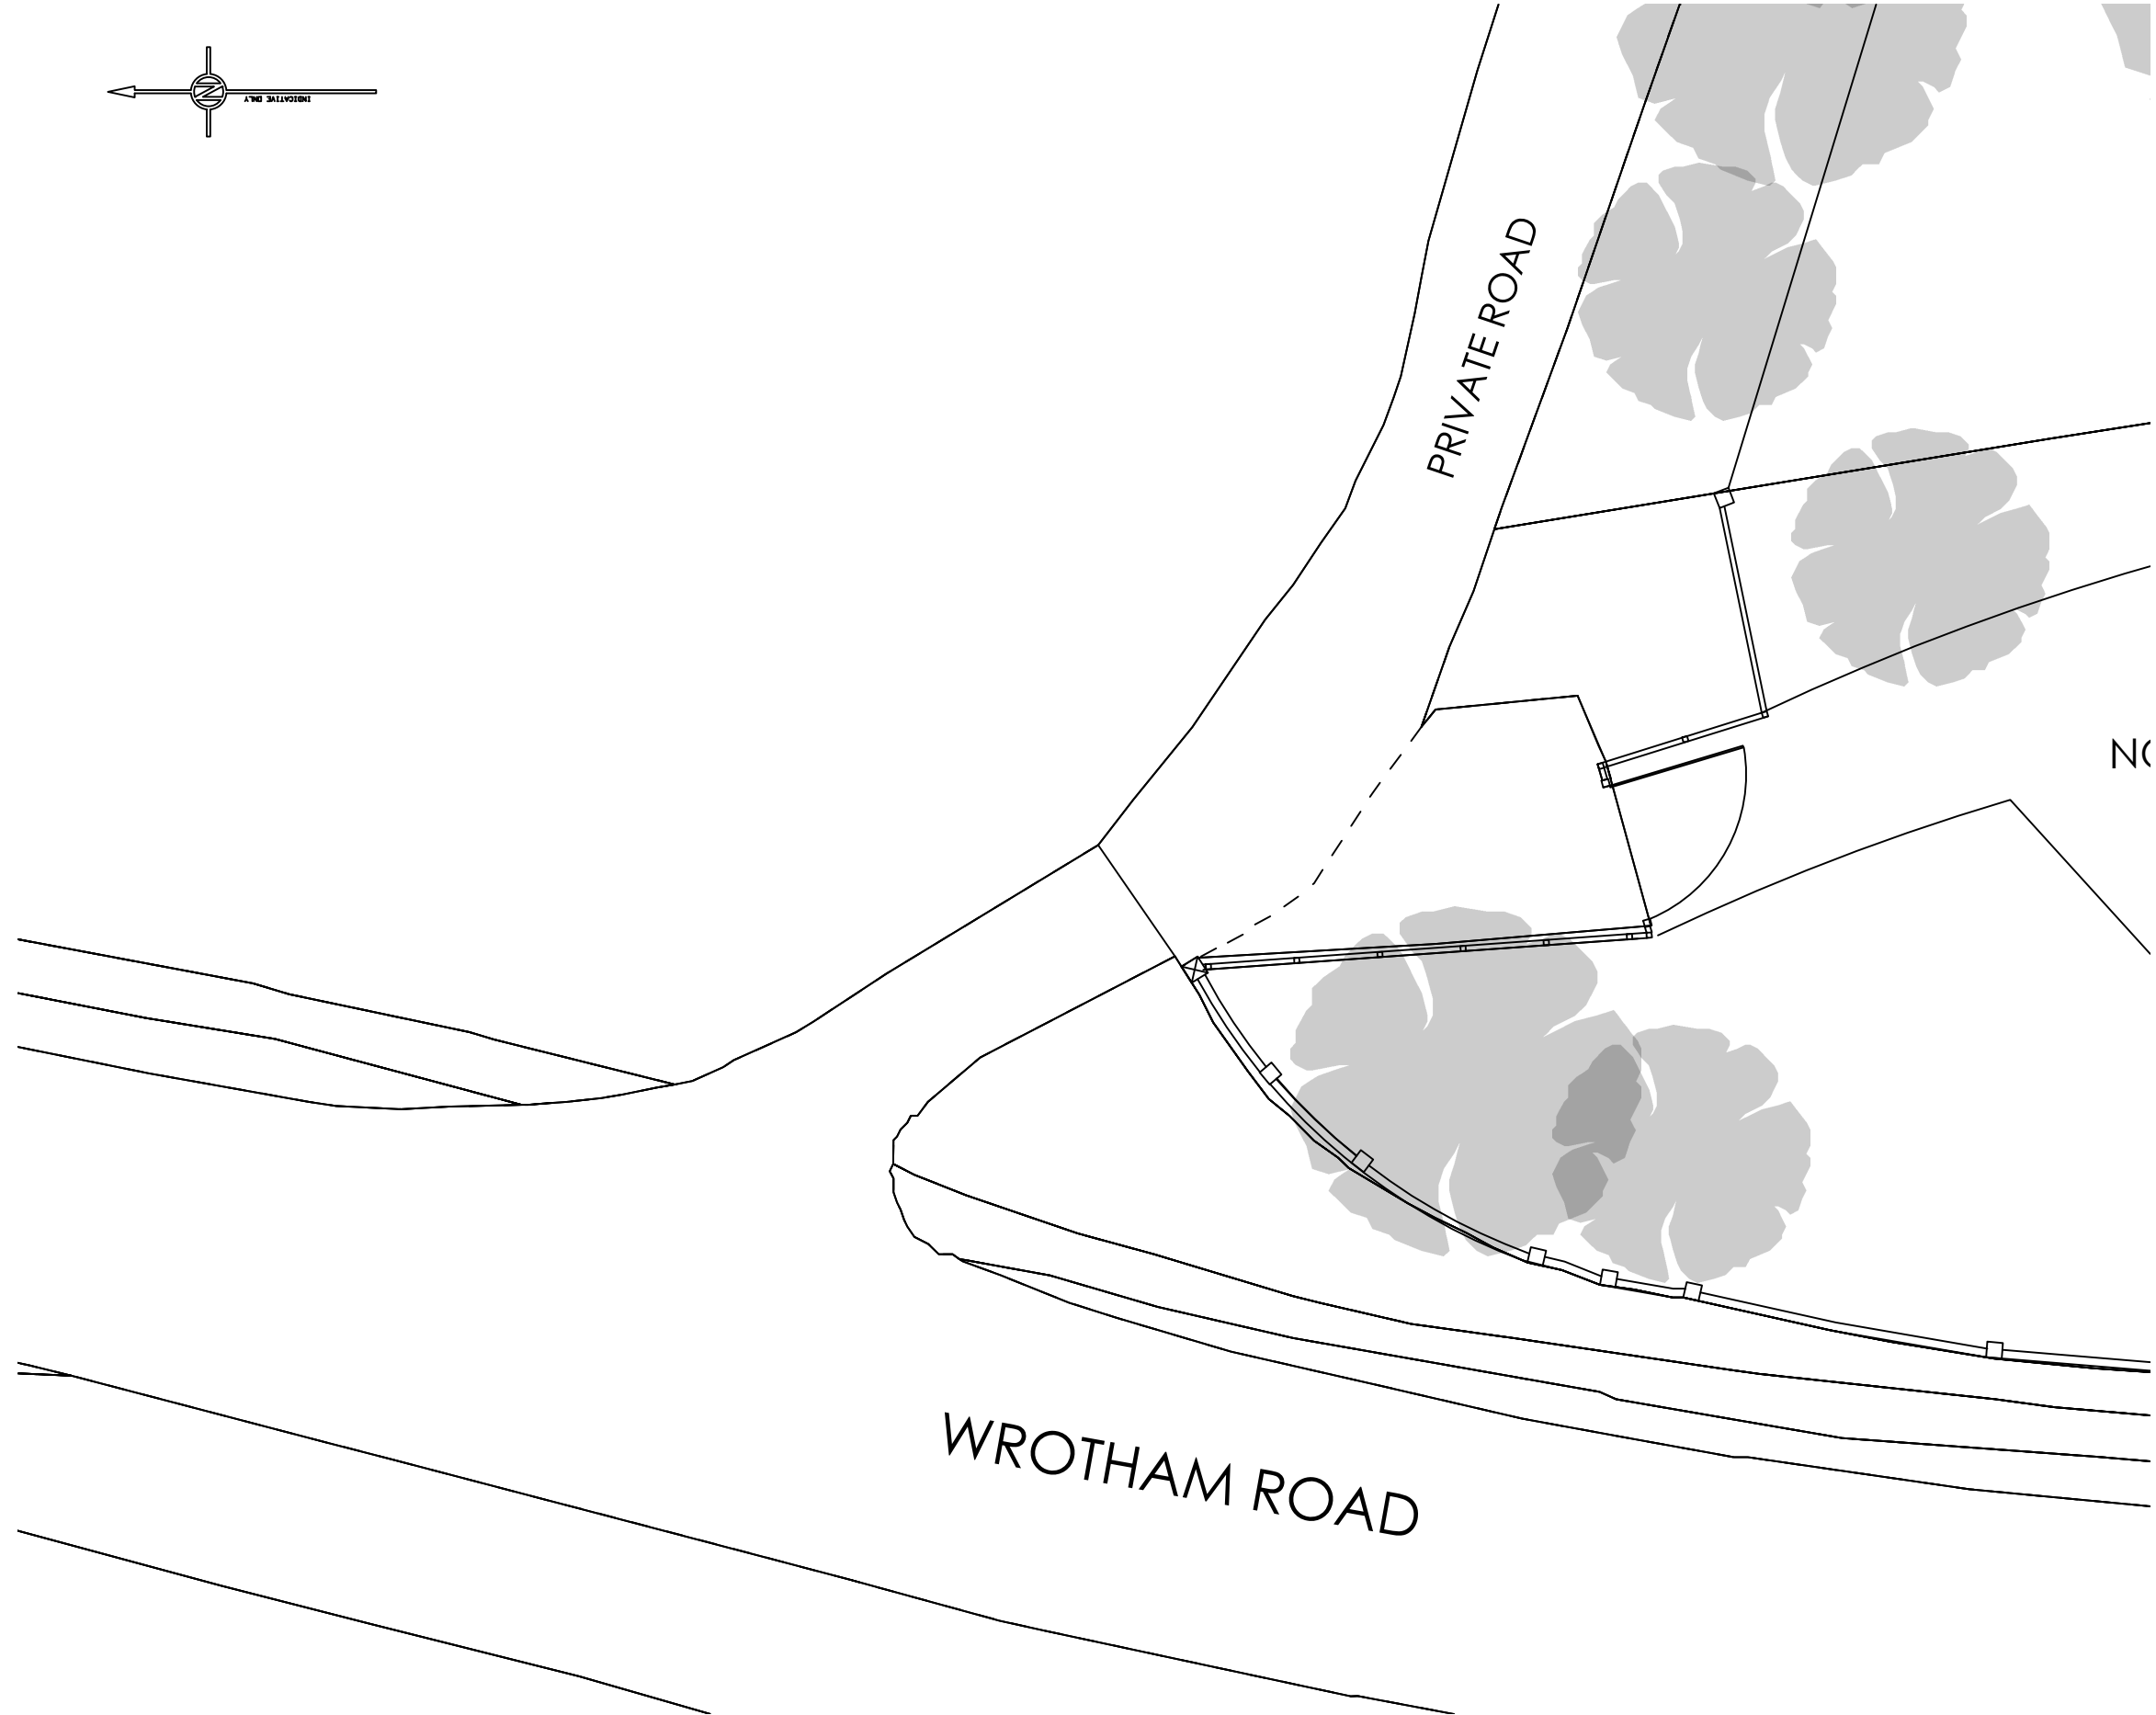

EXISTING PLAN
1:200

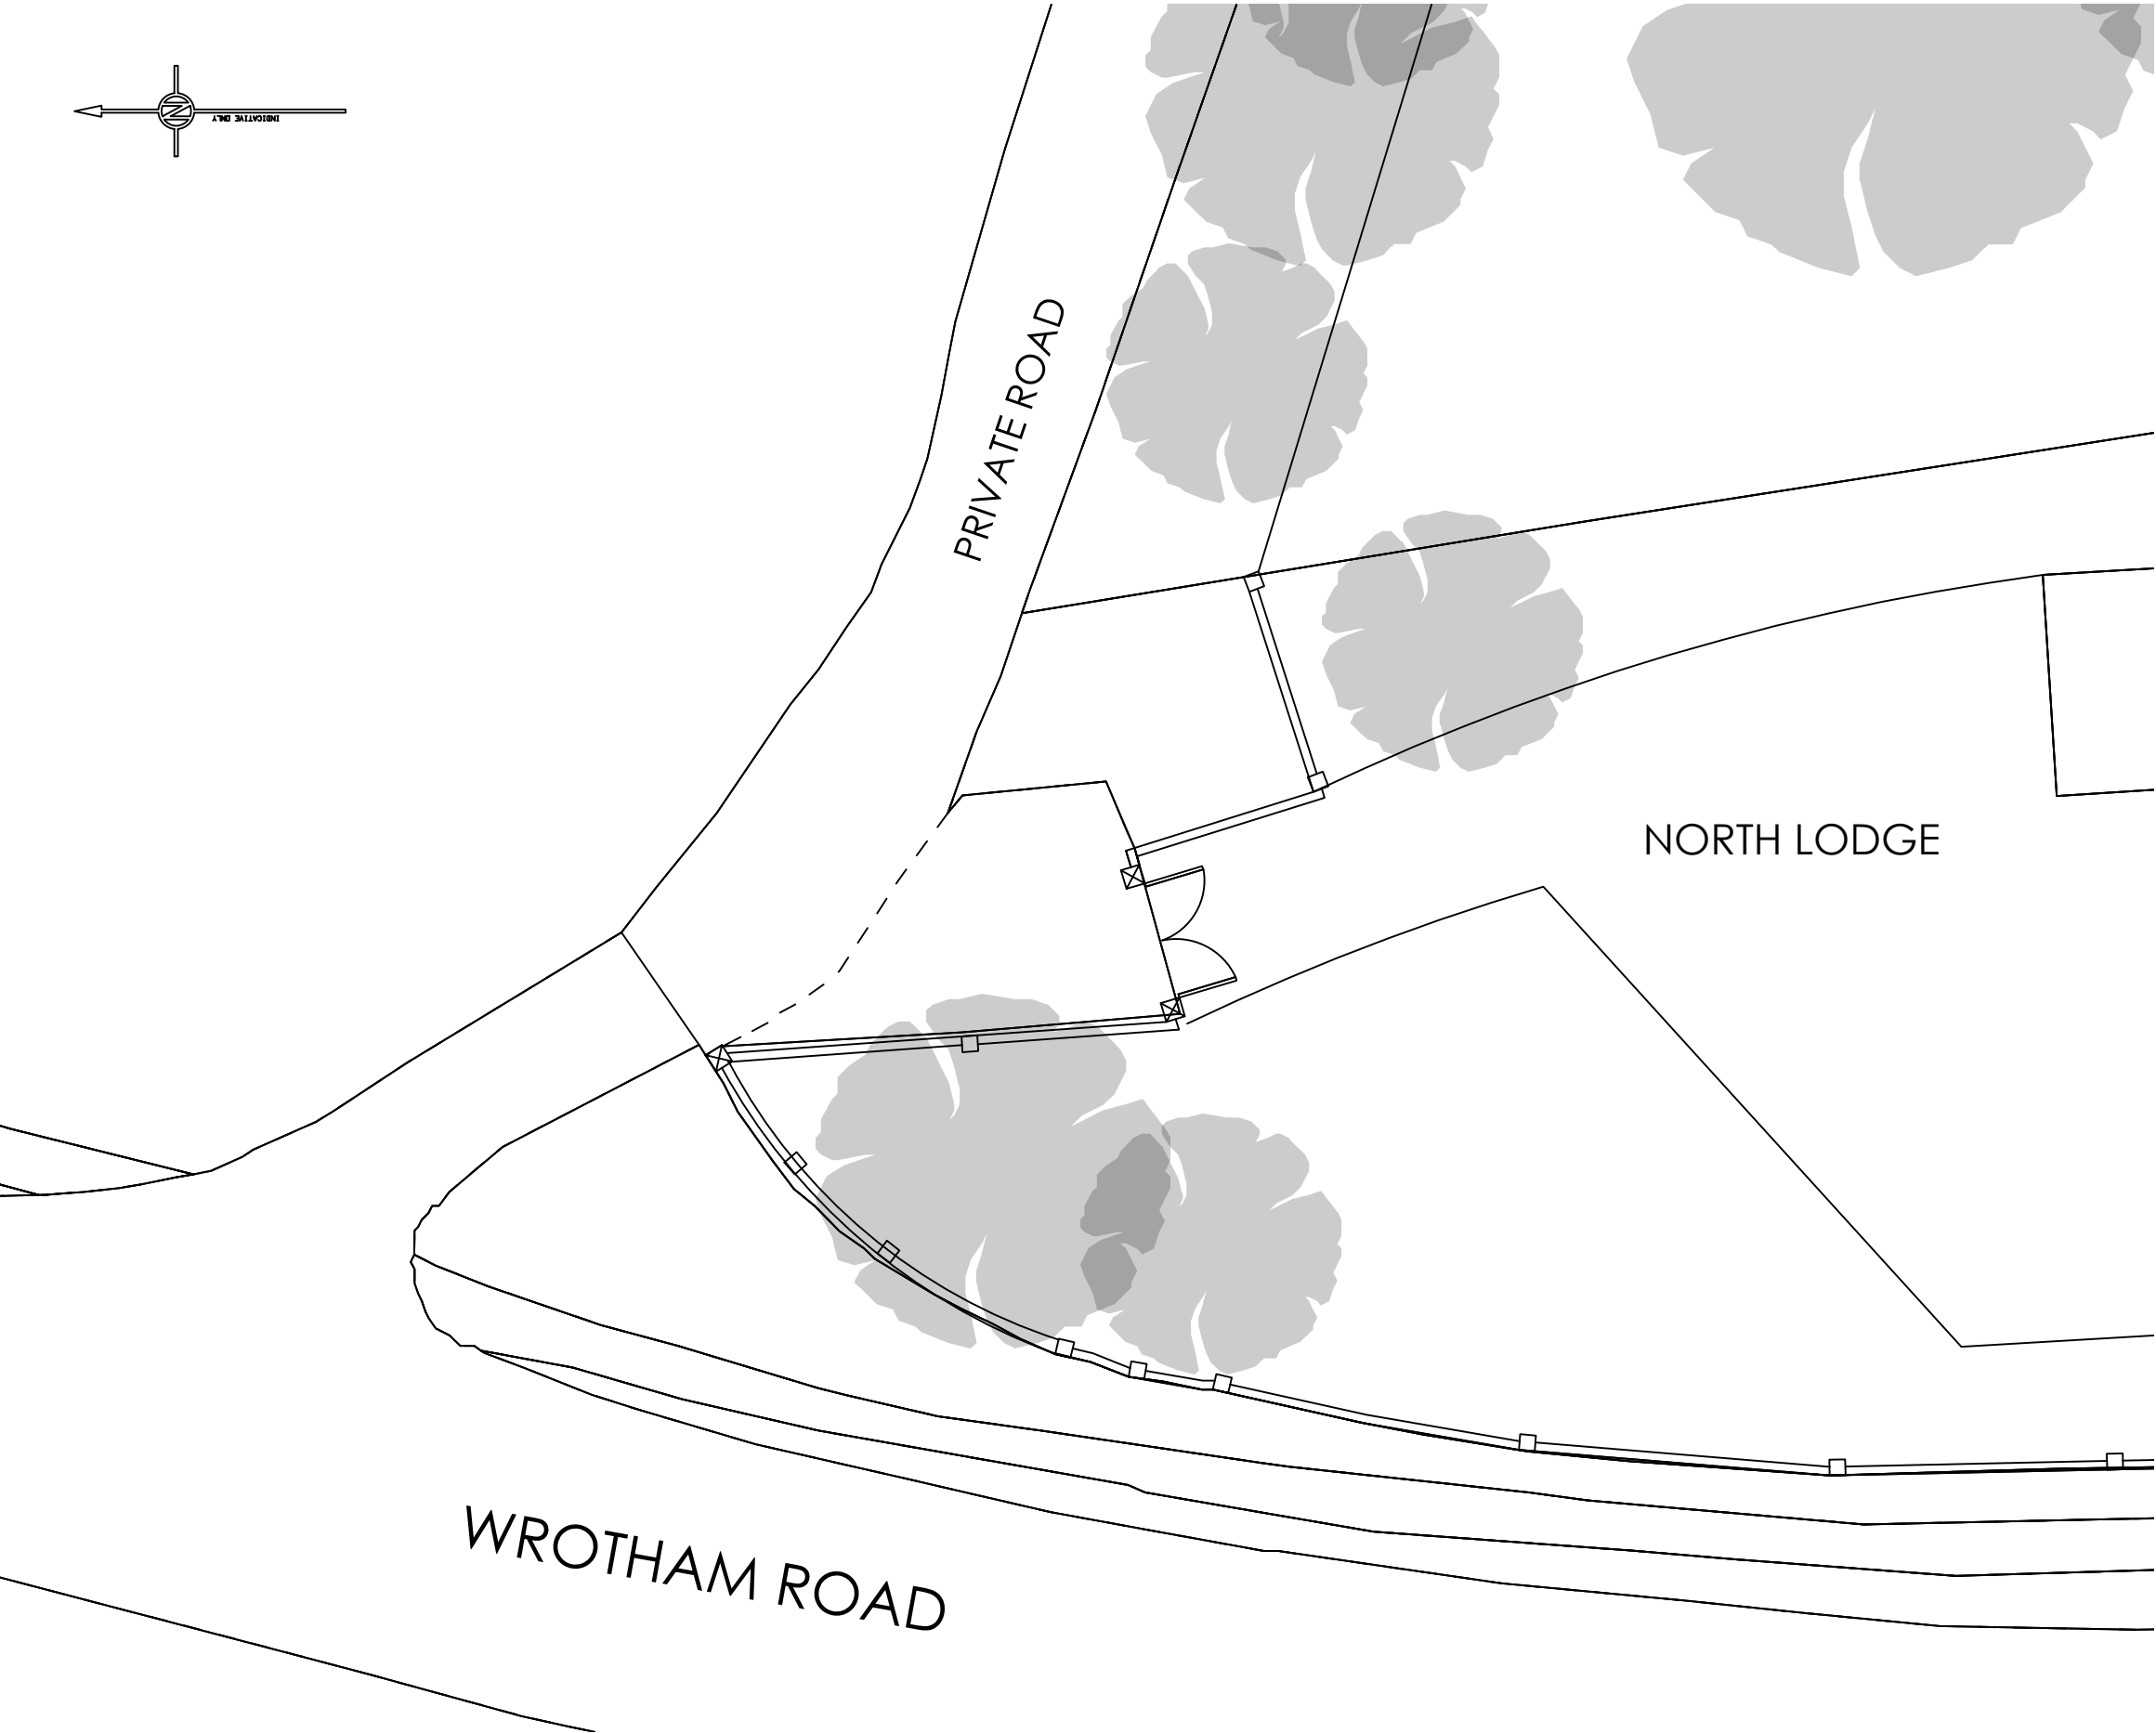

PROPOSED PLAN
1:200



JOB TITLE NORTH LODGE WROTHAM ROAD MEOPHAM		DRAWING TITLE EXISTING AND PROPOSED PLANS AND ELEVATIONS	
SCALE 1:100@A1	DRAWING NUMBER BDS-NL-P02	DATE MARCH '26	REVISION

