



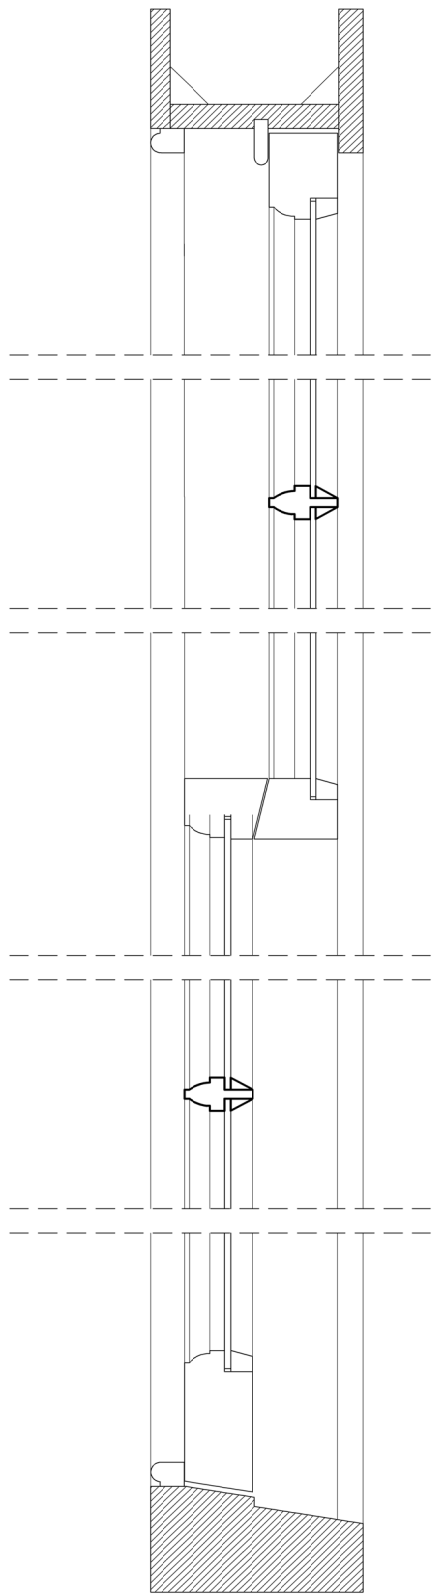

Existing
Single Glazed
Section
1:5 @ A3

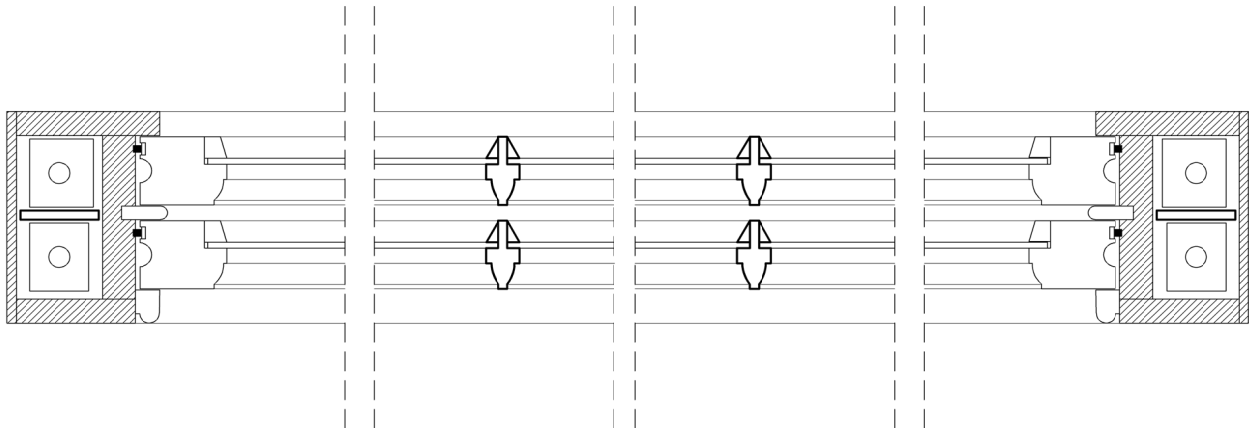


Existing Plan Details @ A3


Existing and Proposed Sash
Windows

Existing and Proposed
Details 1:5 @ A3

Sections and Plans

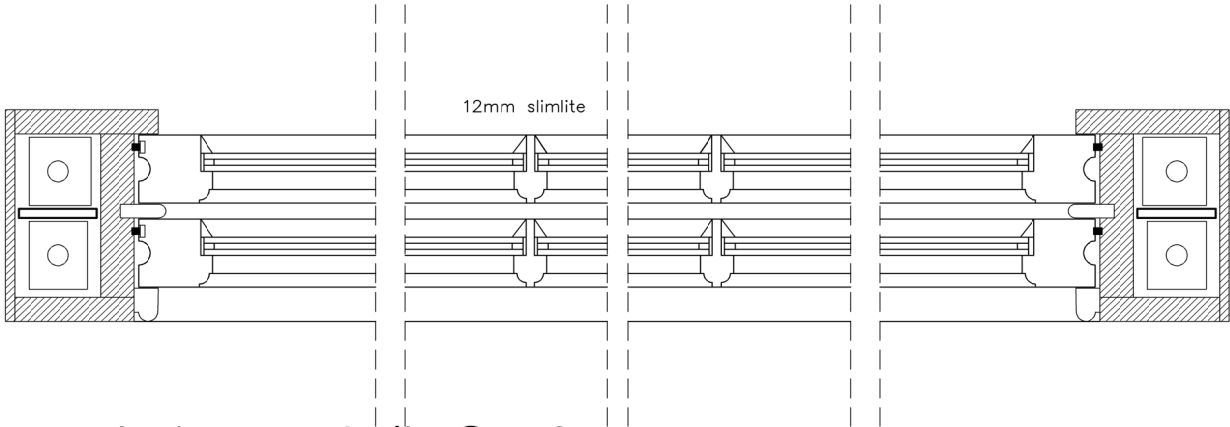

Proposed Plan Details @ A3

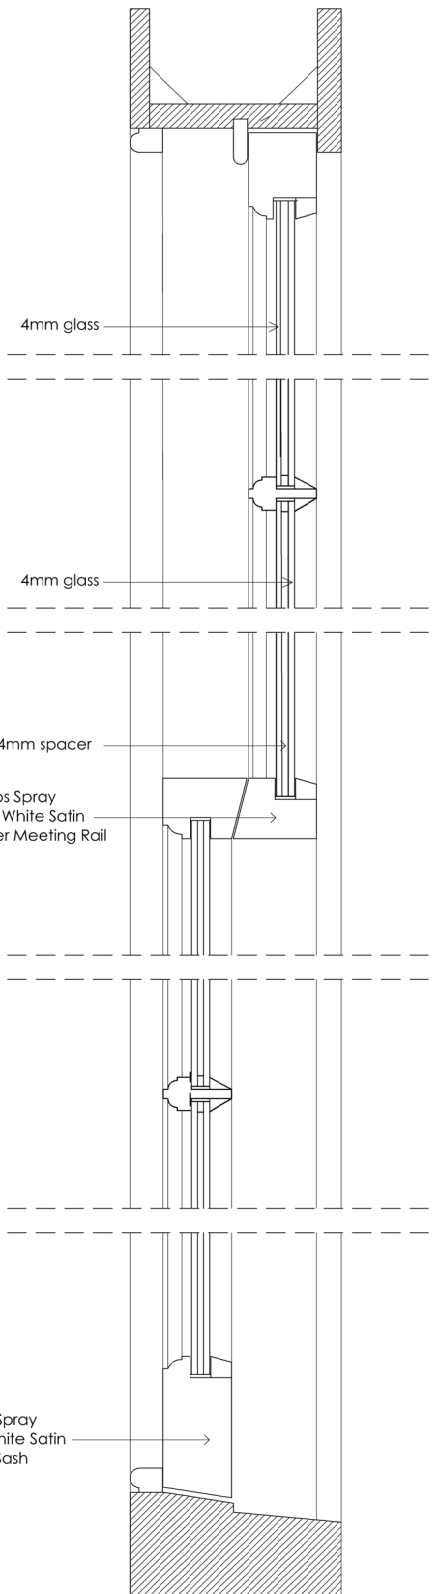

Proposed
Slim Double Glazed
Section
1:5 @ A3

Drawing Issued For:

Planning Permission and Listed Building
Consent

Project:

Norwood Farmhouse,
Norwood Lane, Gravesend,
DA13 0YF

Client:

Gilson

Drawing Title:

Existing and Proposed
Window Details

Date:

27/7/2023

Scale:

1:5 @ A3

Revision No.:

n/a

Drawing Title:

DD-01

Drawing by:

Rio Jablonski

rio.jablonski@wandsworthsashwindows.com

Scale Bars:

