



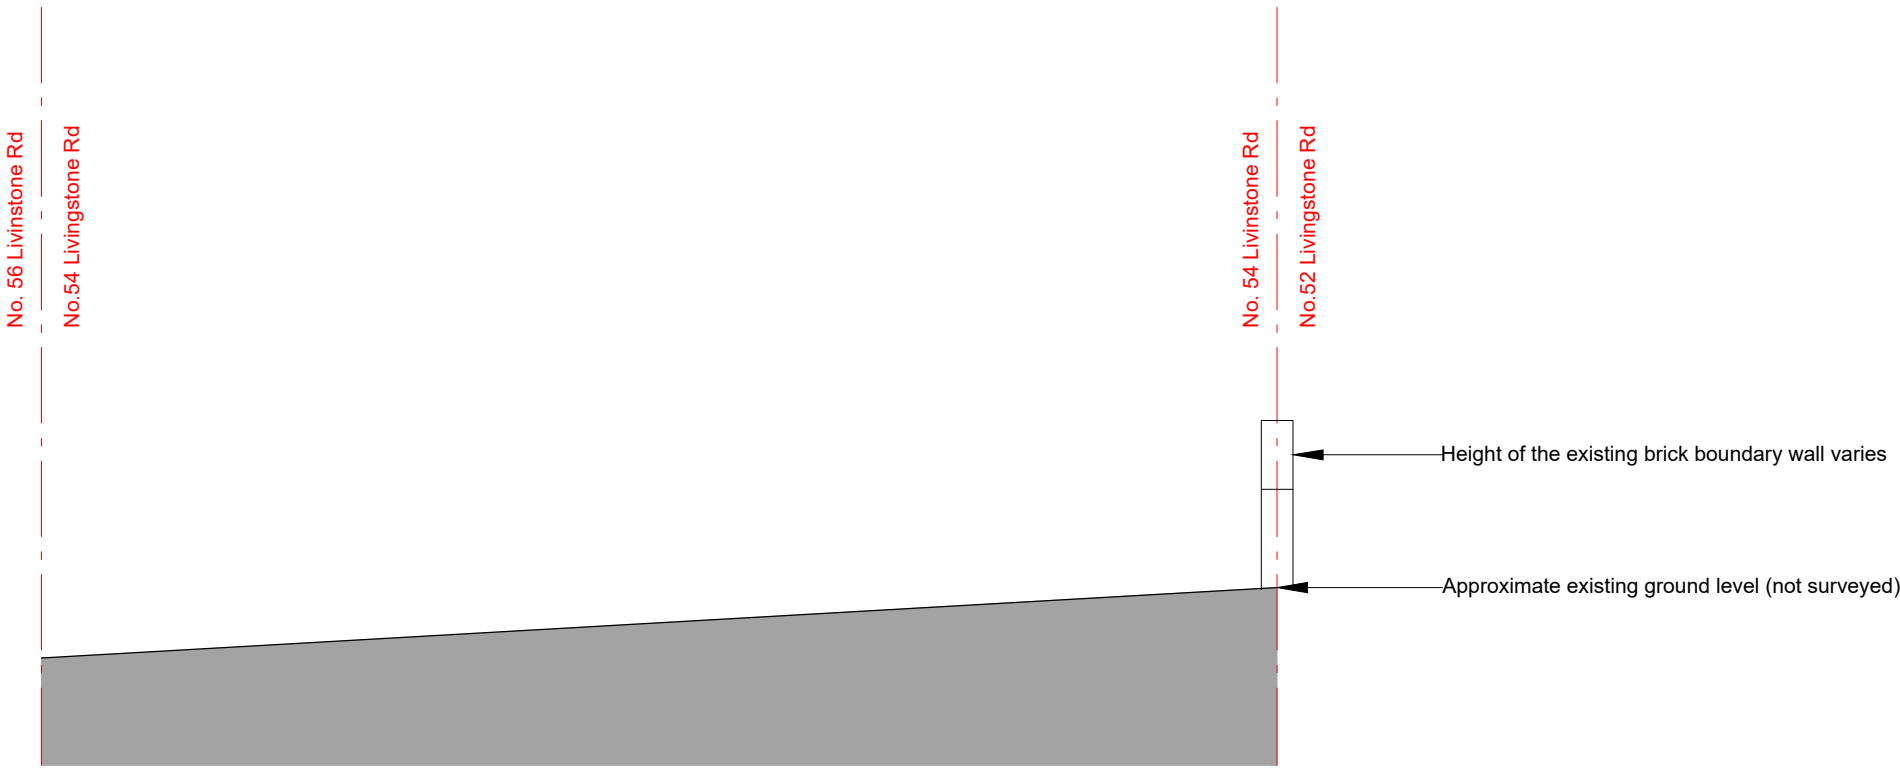


Existing Front Boundary Elevation

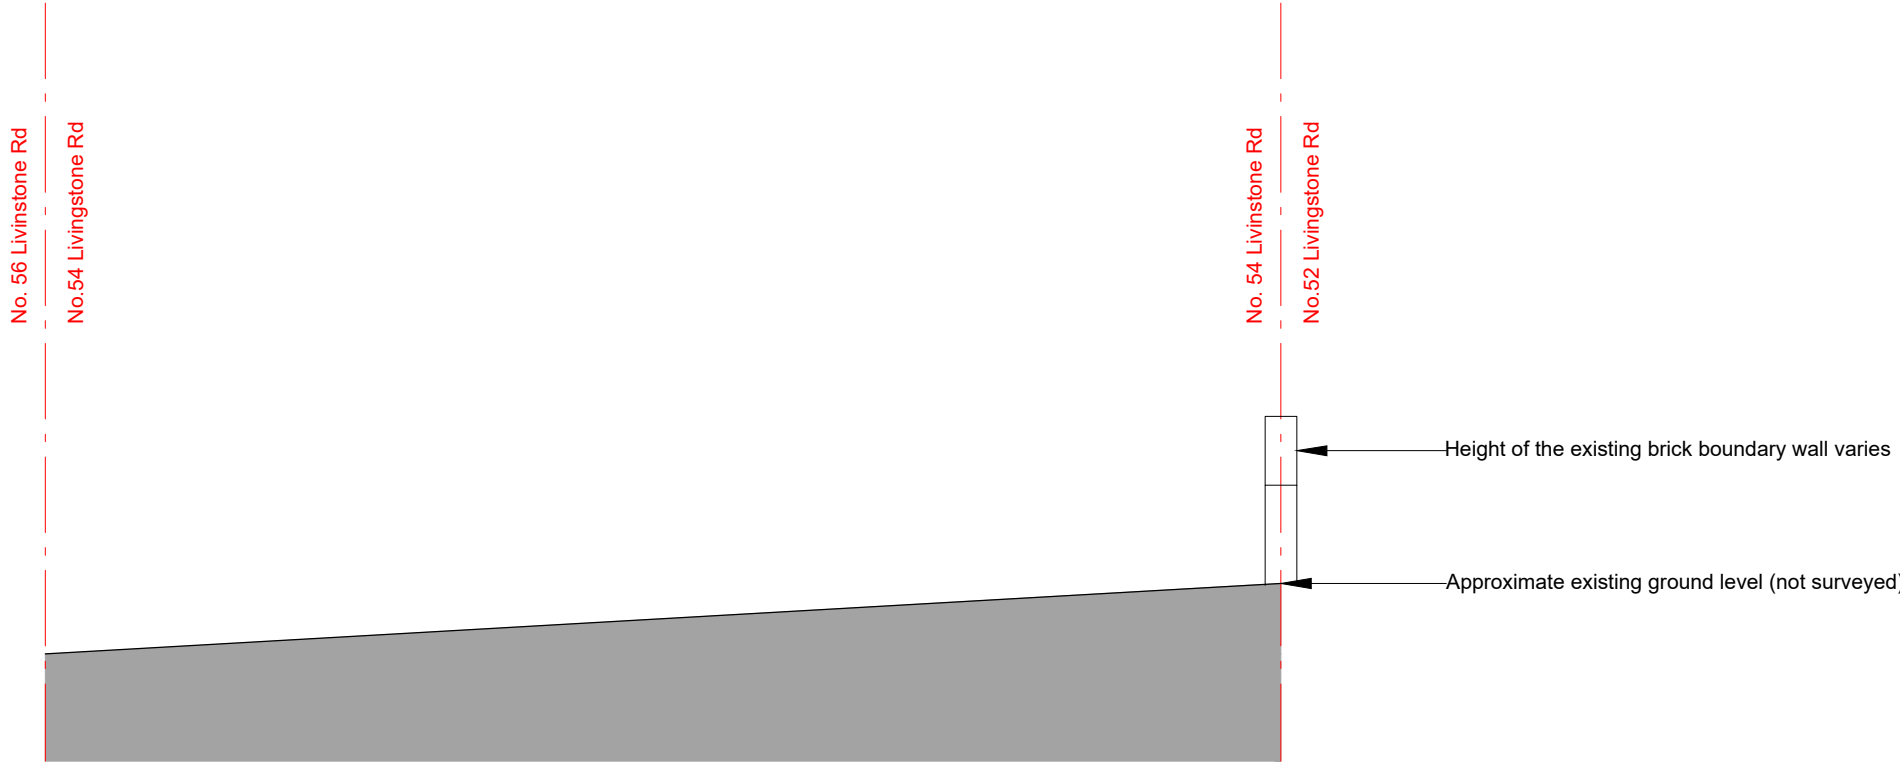

Proposed Front Boundary Elevation

NOTES:
- This drawing is for early stage design and planning applications only,
and therefore should NOT be used for construction.

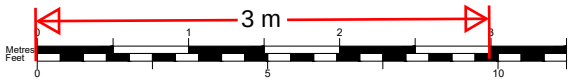

Revisions:
- 27.12.23 FIRST ISSUE

LOCATION 54 Livingstone Rd Gravesend DA12 5DZ		CLIENT Chris Brett & Carole Bines		DRAWING TITLE Existing and Proposed Front Boundary Elevation		DRAWING No 005 @ A3
		SCALE 1:50 @ A3	STATUS Proposed			
JOB DESCRIPTION Dropped kerb/vehicle crossover application					REV	