


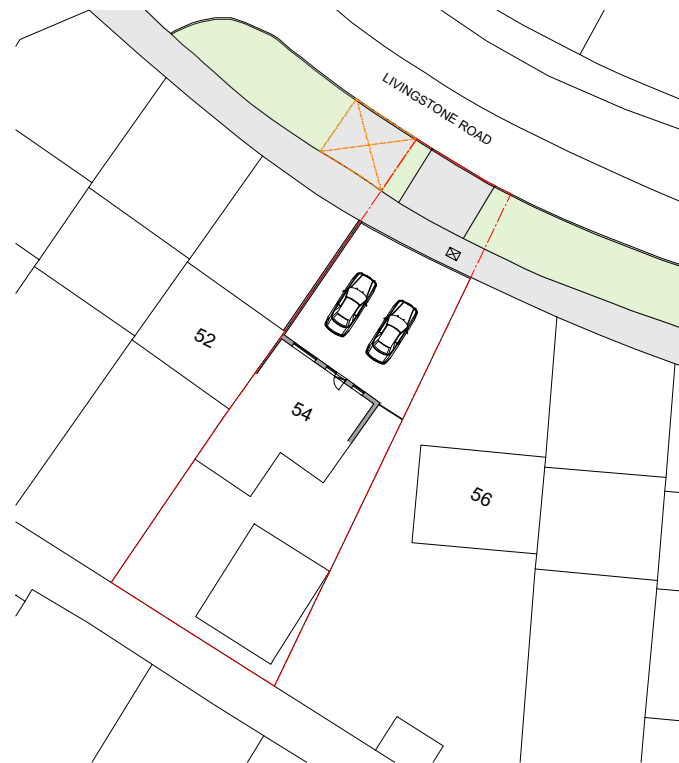

Proposed Block Plan
1:500 @ A3

NOTES:
- This drawing is for early stage design and planning applications only,
and therefore should NOT be used for construction.

1:500



Revisions:
- 27.12.23 FIRST ISSUE

LOCATION 54 Livingstone Rd Gravesend DA12 5DZ		CLIENT Chris Brett & Carole Bines		DRAWING TITLE Proposed Block Plan	DRAWING No 004 @ A3
	SCALE 1:500 @ A3	STATUS Proposed	CHECKED BY YS		
JOB DESCRIPTION Dropped kerb/vehicle crossover application					REV