



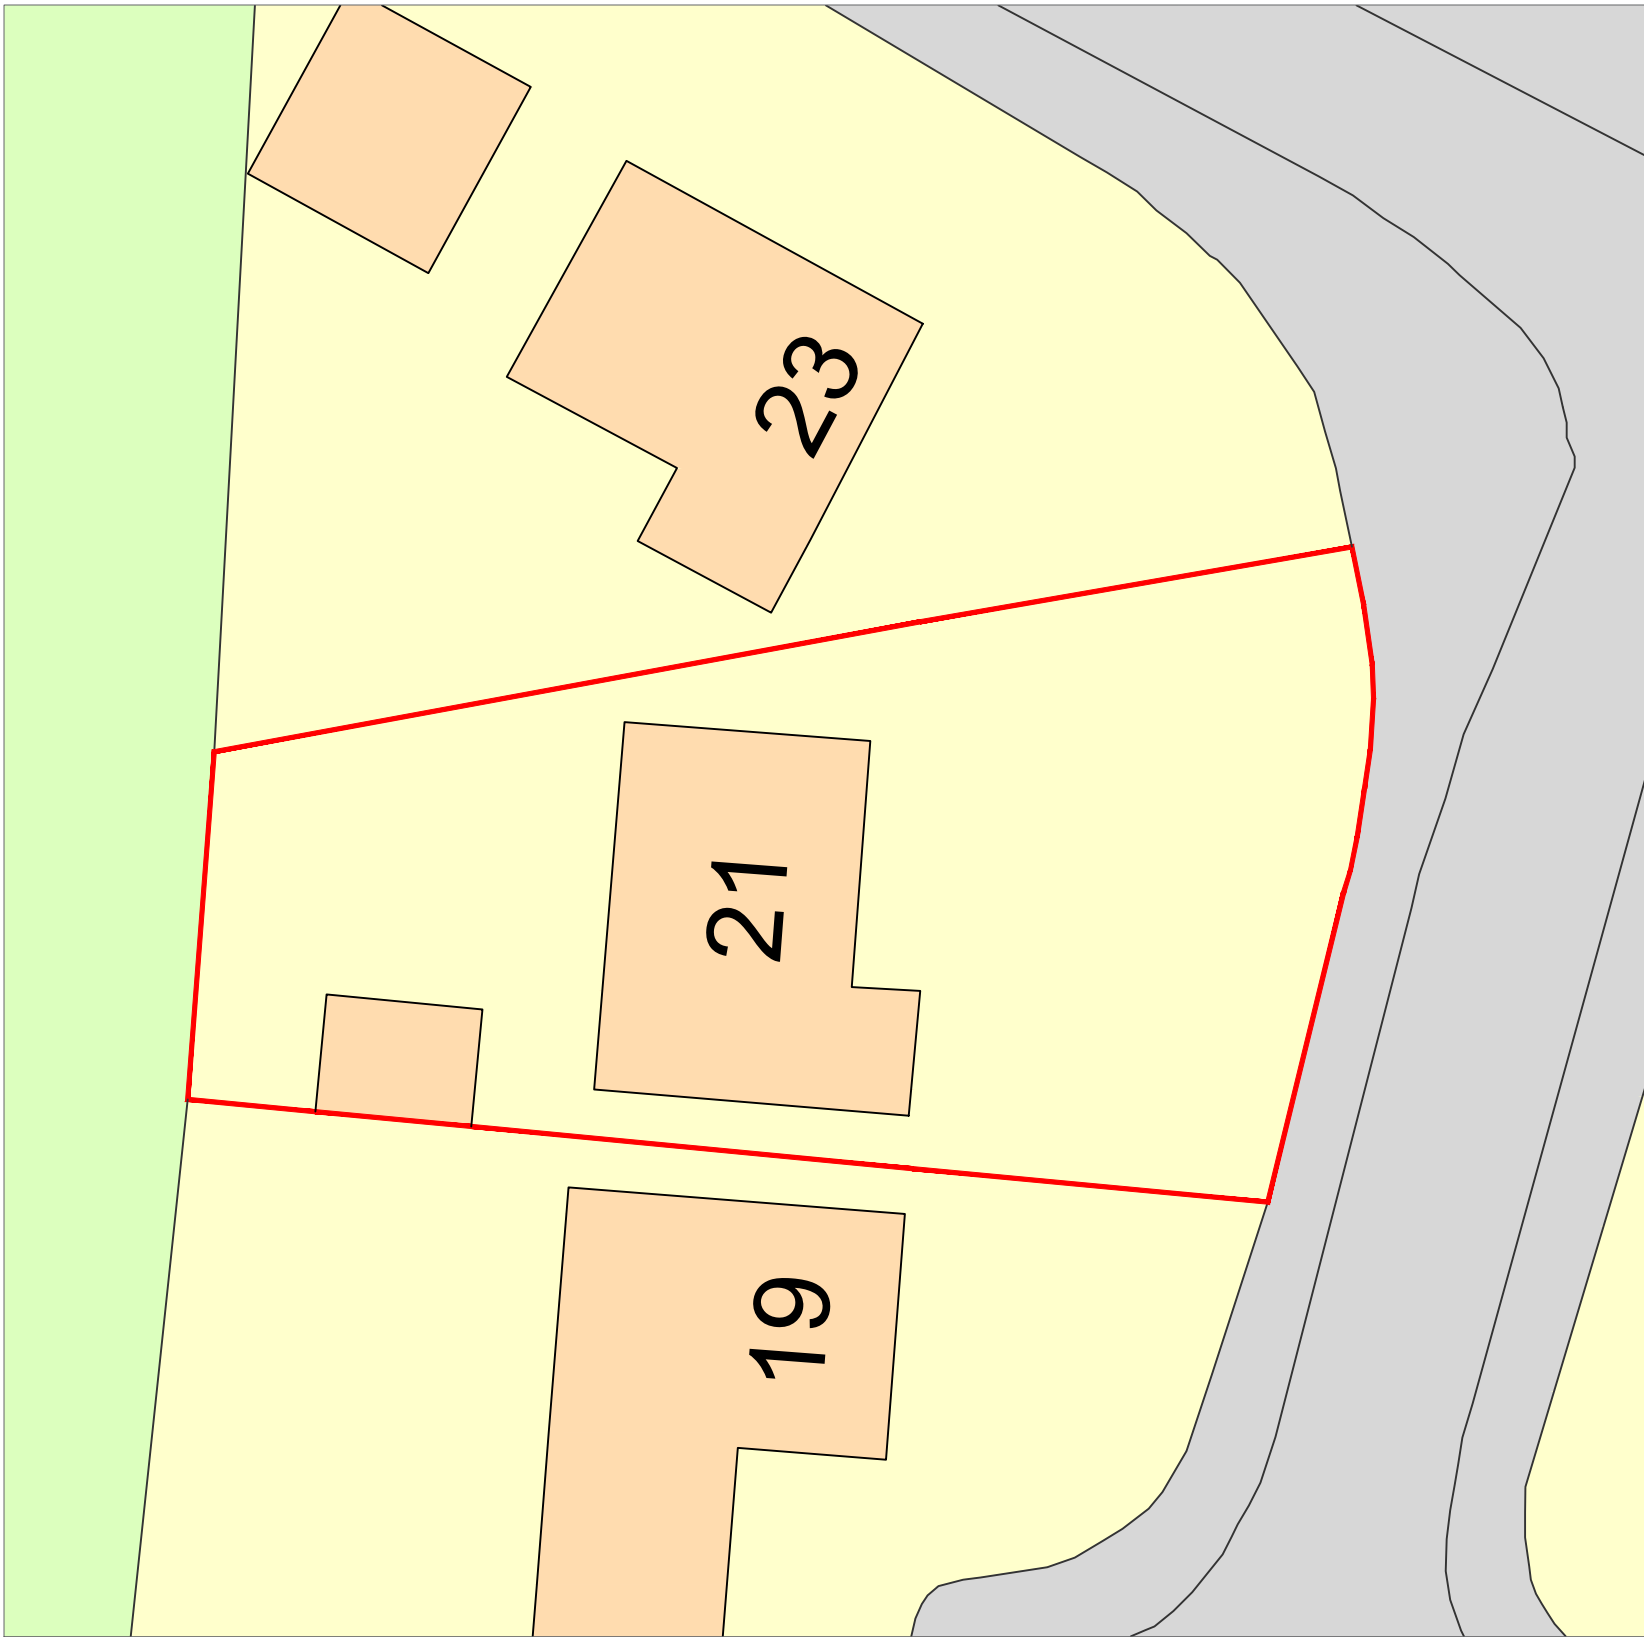


Existing Block Plan

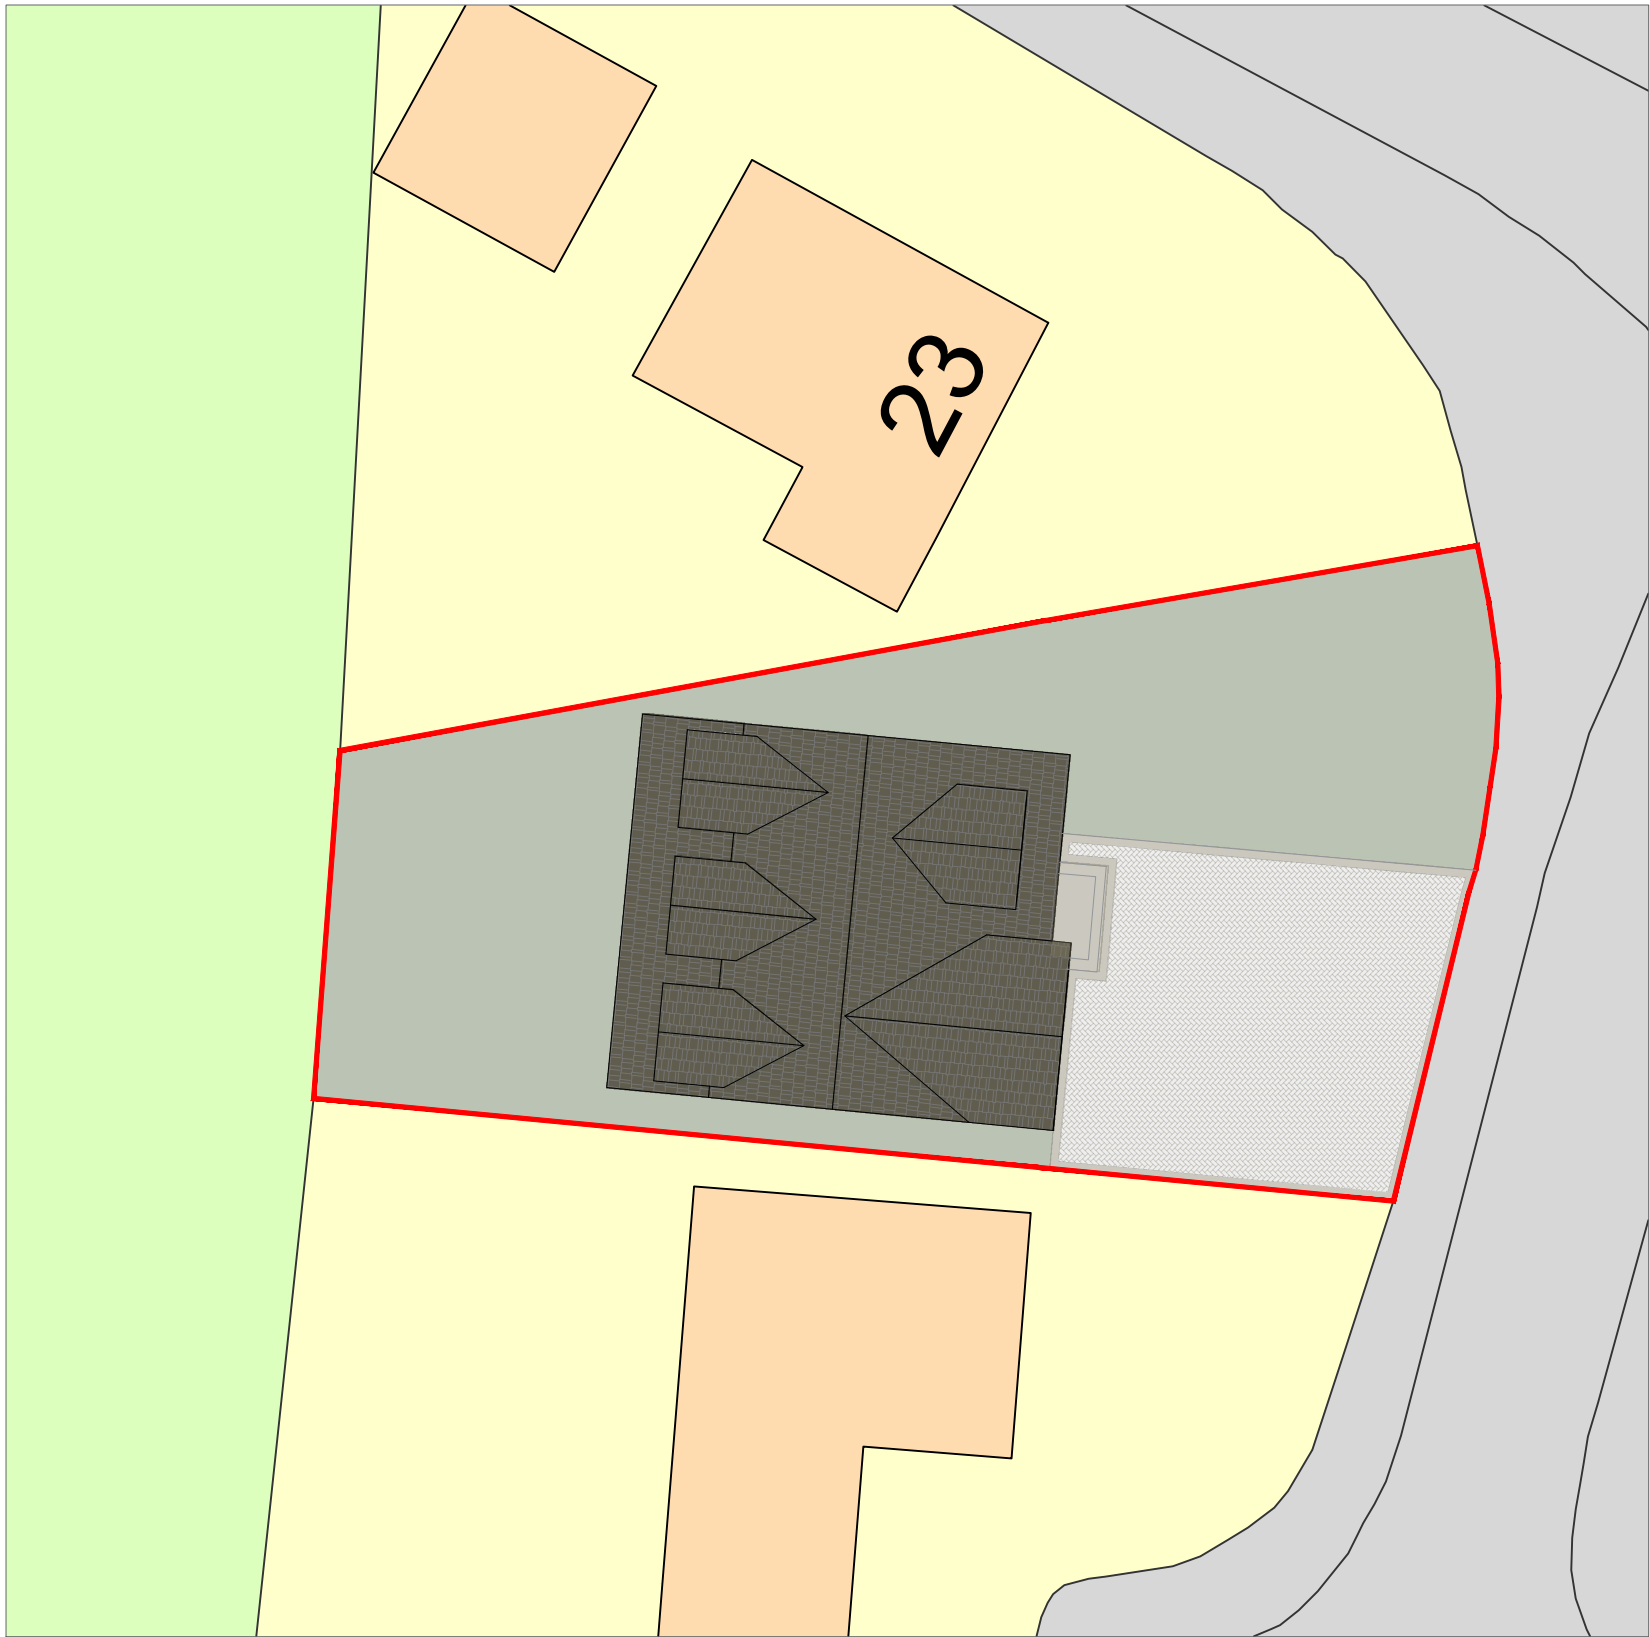


Proposed Block Plan

Notes:

- Do not scale from this drawing.
- All dimensions to be verified on site and is in mm.
- Builder to verify all dimensions, heights and levels prior to commencement of work.
- All documents shall be checked to ensure that they are compatible by the contractor before construction commences. In the event of apparent ambiguity or contradiction the engineer and/ or architect shall be notified immediately.
- The contractor in preparing his estimate shall visit the site and acquaint himself with the problems involved.
- The contractor shall issue all statutory notices to the local Authority during progress and completion of works.

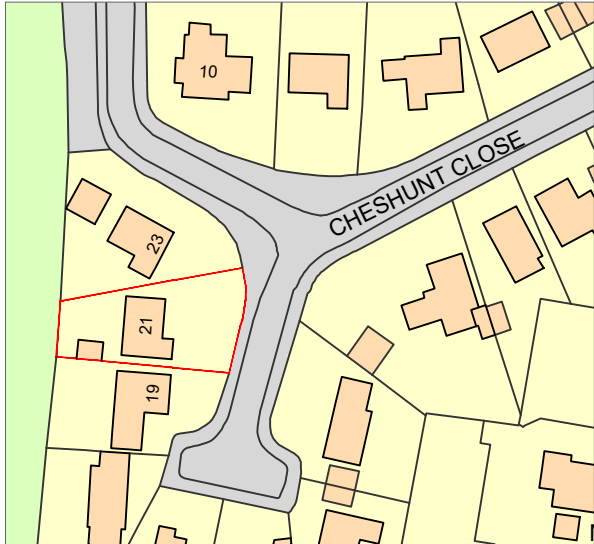

Site Context (1:1250)

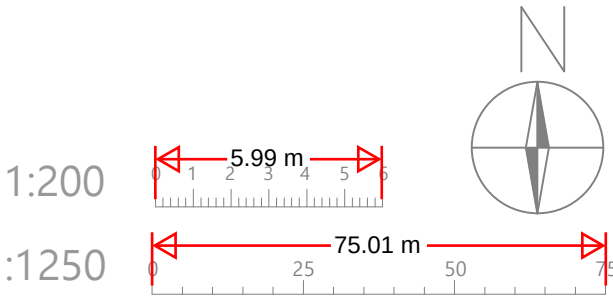

|         |              |     |       |
|---------|--------------|-----|-------|
| A       | -            | -   | -/-/- |
| REV:    | DESCRIPTION: | BY: | DATE: |
| STATUS: |              |     |       |



Whitehall Place  
47 The Terrace,  
Gravesend, Kent  
DA12 2DL

01474 247 176  
0203 282 6676  
info@gillsterling.co.uk  
www.gillsterling.co.uk

|        |                                                  |
|--------|--------------------------------------------------|
| SITE:  | 21 Cheshunt Close<br>Meopham<br>Kent<br>DA13 0HU |
| TITLE: | Existing Block Plan<br>Proposed Block Plan       |

|              |             |           |
|--------------|-------------|-----------|
| SCALE AT A2: | DATE:       | DRAWN:    |
| 1:200        | 16.11.2023  | AW        |
| PROJECT NO:  | DRAWING NO: | REVISION: |
| 231002       | 002         | A         |