


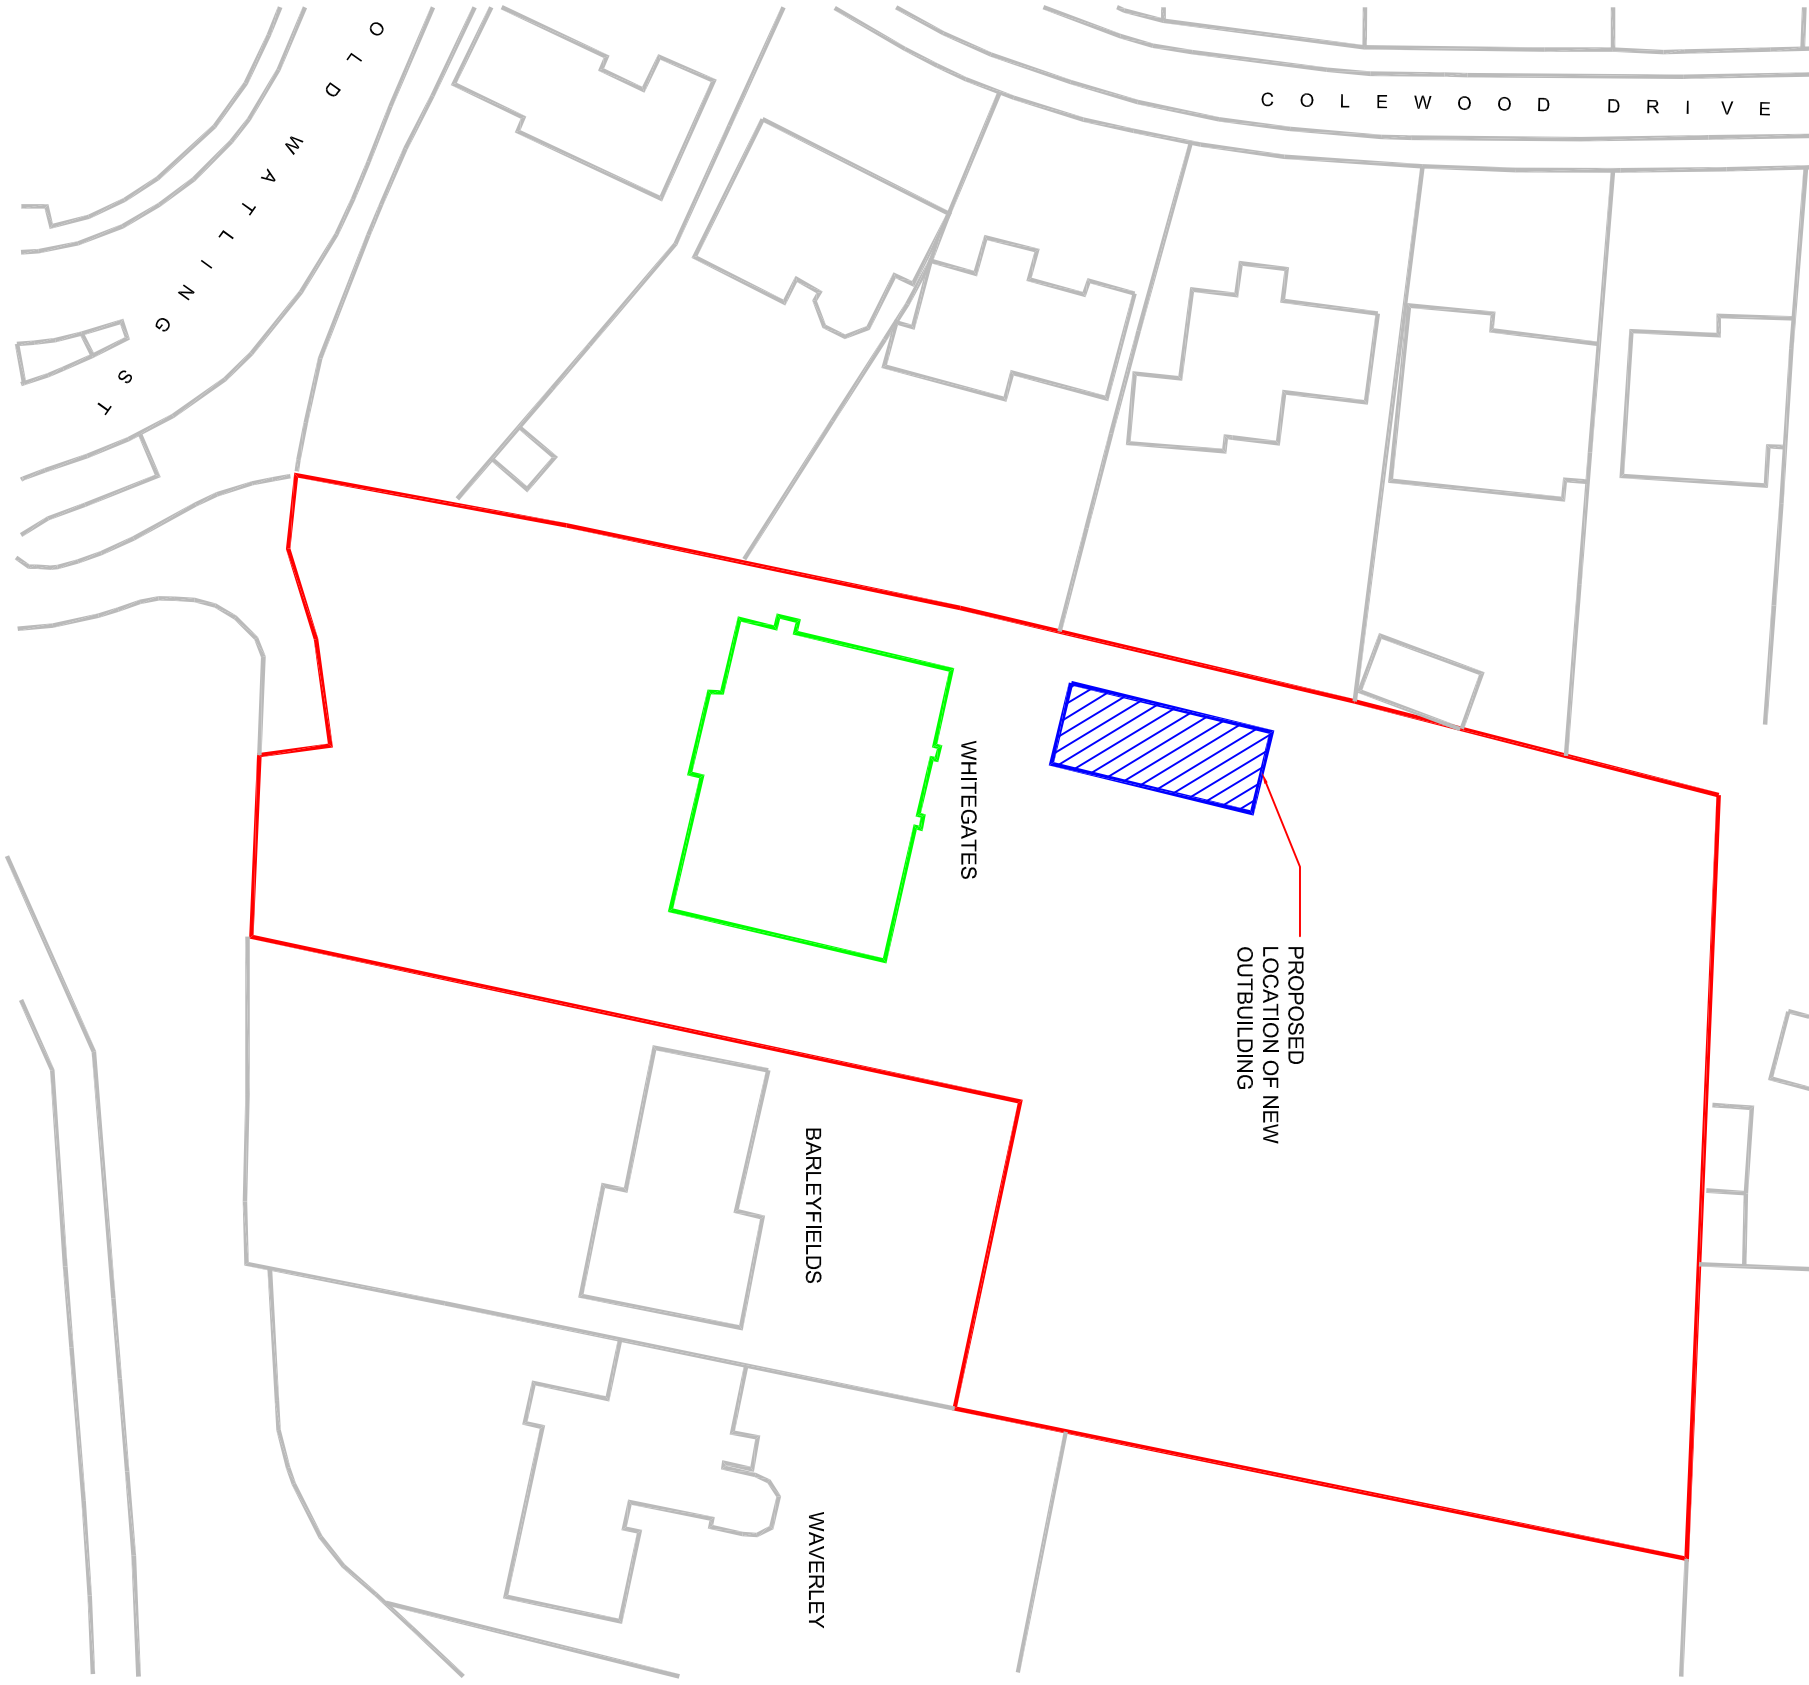

SCORE OF DRAWING
This drawing has been prepared for the purposes of making Planning & Building Control Applications only and is not intended to be used for any other purpose. It is not intended to include complete construction details.

THE CLIENT'S RESPONSIBILITY for obtaining an appropriate licence from the owners of any adjoining property under the PARTY WALL ACT 1996, (detail available from local authority).

[illegible]