


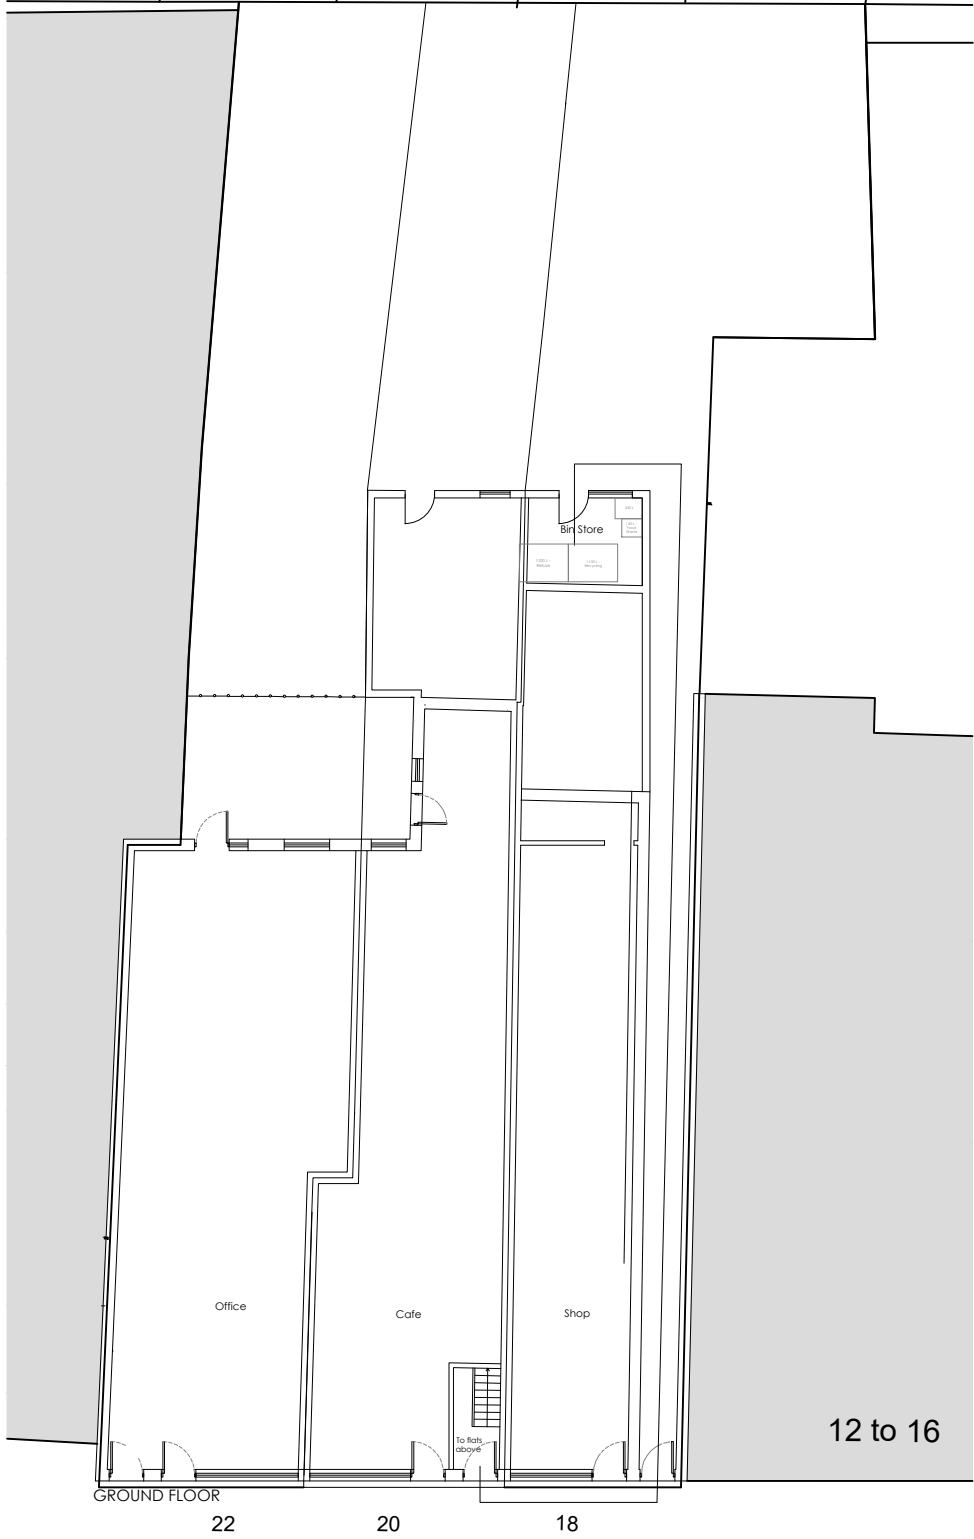

GROUND FLOOR




FIRST FLOOR



SECOND FLOOR

REV .B – ISSUED FOR PLANNING 24.04.25  
REV .D – ISSUED FOR PLANNING 30.09.25

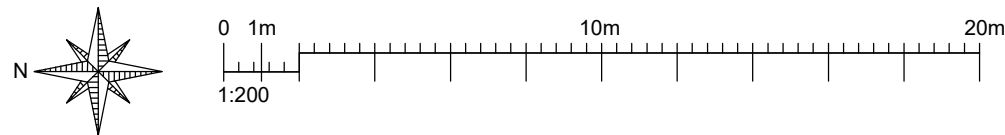

20 QUEEN STREET GRAVESEND

EXISTING ELEVATIONS

|             |            |          |        |
|-------------|------------|----------|--------|
| SCALE       | 1:200 @ A3 |          |        |
| DATE        | Sept 2025  | DRAWN BY | P.O.   |
| CLIENT      |            |          |        |
| DRAWING NO. | 829 – 02   |          | REV. D |

**OLSON DESIGN GROUP**  
INTERIOR & ARCHITECTURAL DESIGN

PILGRIMS COTTAGE PILGRIMS WAY  
WESTWELL ASHFORD KENT TN25 4NQ  
pennyolson7@hotmail.com  
07788972736