



DO NOT SCALE FROM THIS DRAWING
ALL DIMENSIONS TO BE VERIFIED BY THE CONTRACTOR ON SITE

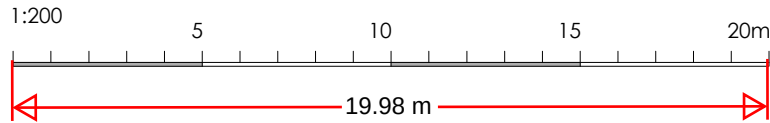

Street scene 01 - The Terrace

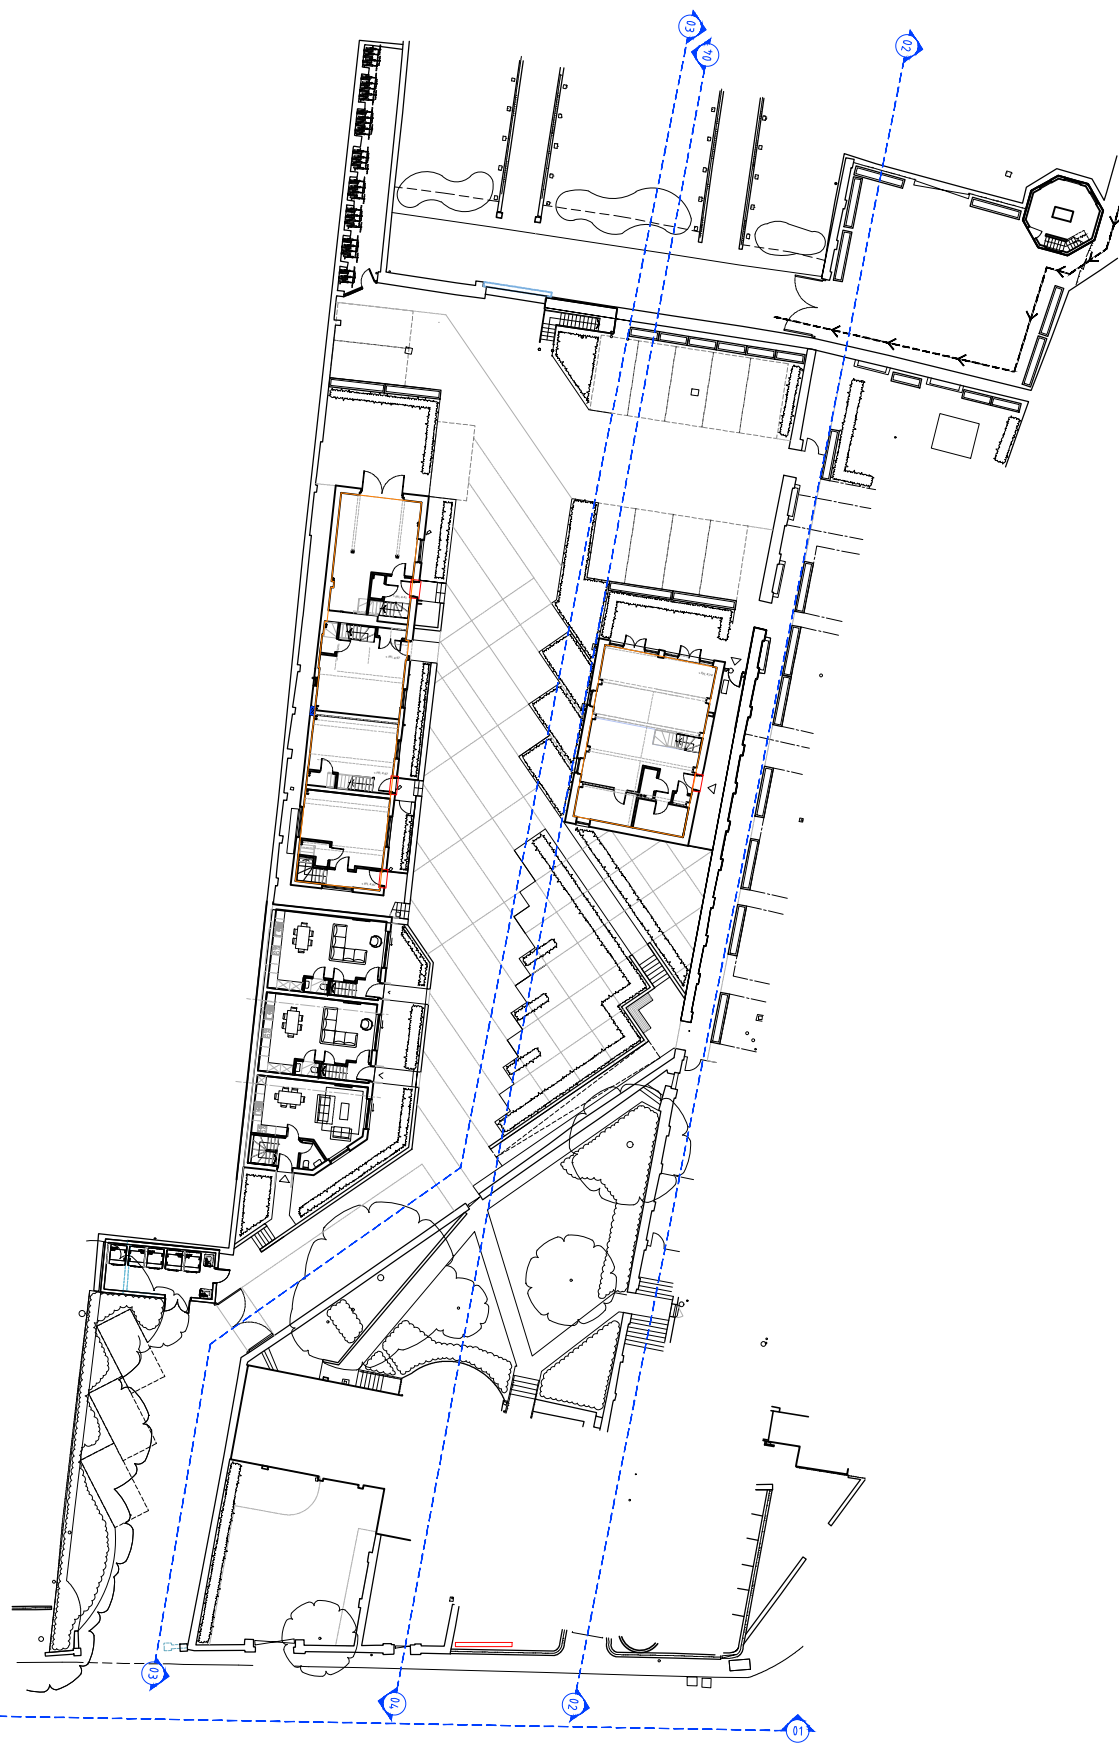

Street Scene Key



Street scene 02 - Inside Site Wall

B	Key amended	Oct '23	AR	
A	Amended to reflect planning officer comments	May 22	AR	
REV	DESCRIPTION	DATE	BY	CHKD

**TURNER
JACKSON+DAY**
ASSOCIATES

Radio House
Thanet Way, Whitstable
Kent CT5 3GX
t: 01227 261453
e: enquiries@tjda.co.uk
www.turnerjacksonday.co.uk

client details
Mile Property Group Ltd

project details
**Custom House
The Terrace, Gravesend, DA12 2DE**

drawing title
Proposed Streetscenes

date scale drawn by checked by
Mar'21 1:200@A1 NS

project no.	drawing no.	revision
1735	023	B