


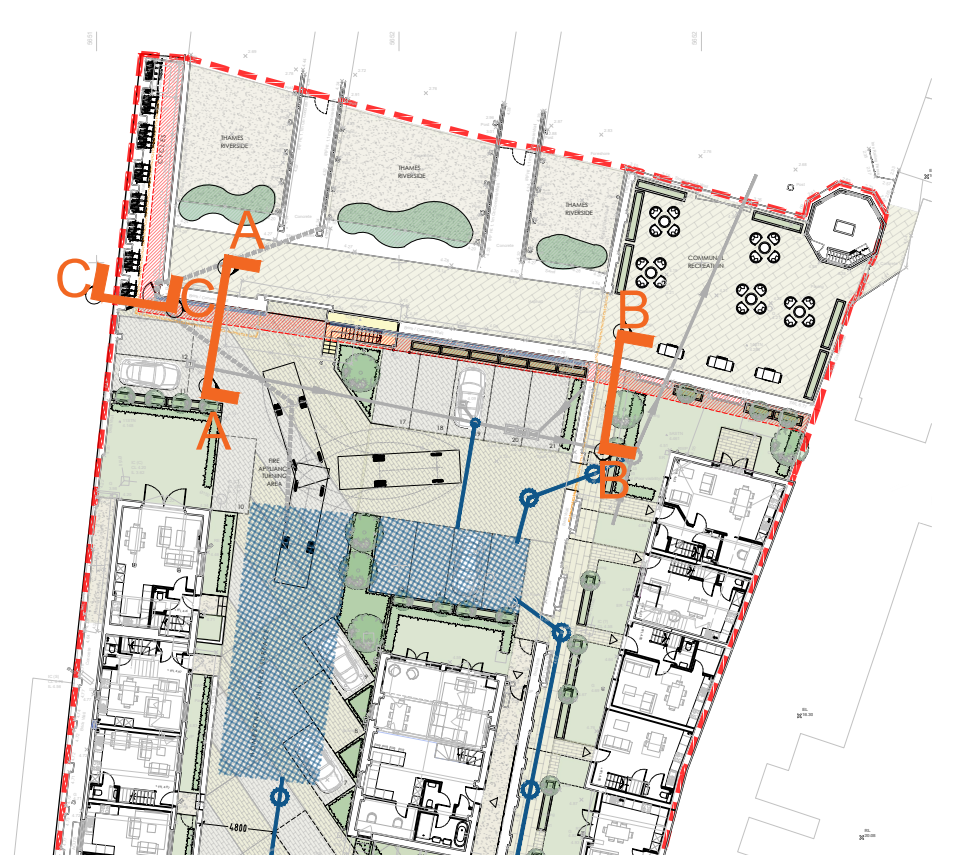


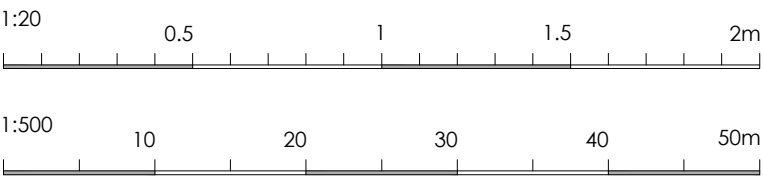

LEGEND
Scale 1:500

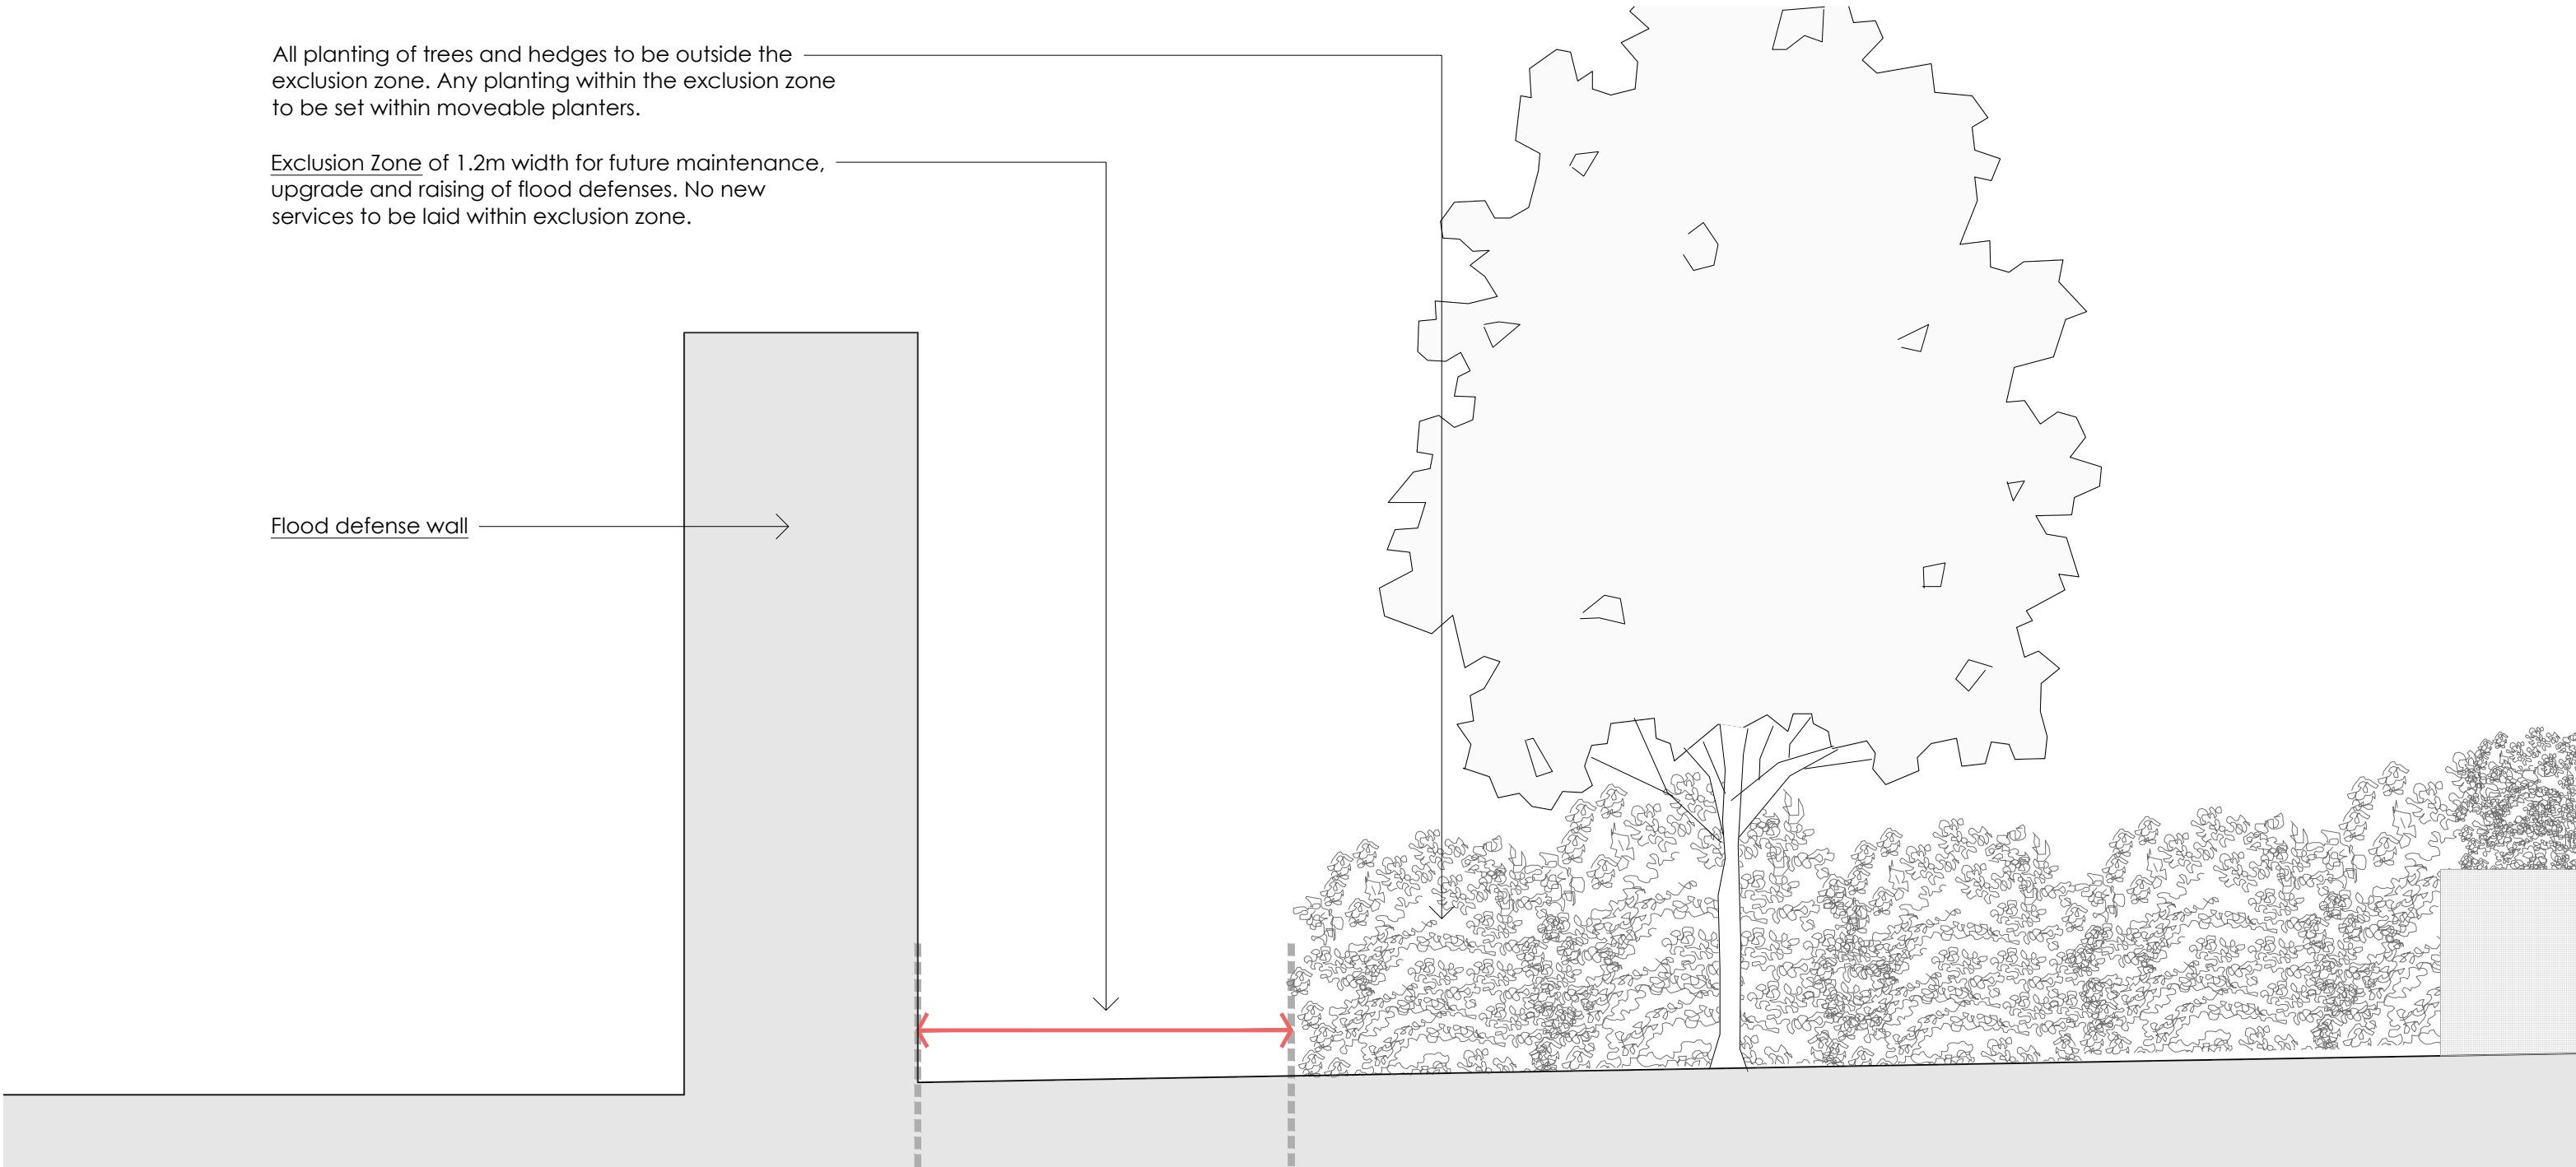

SECTION B-B
Scale 1:20

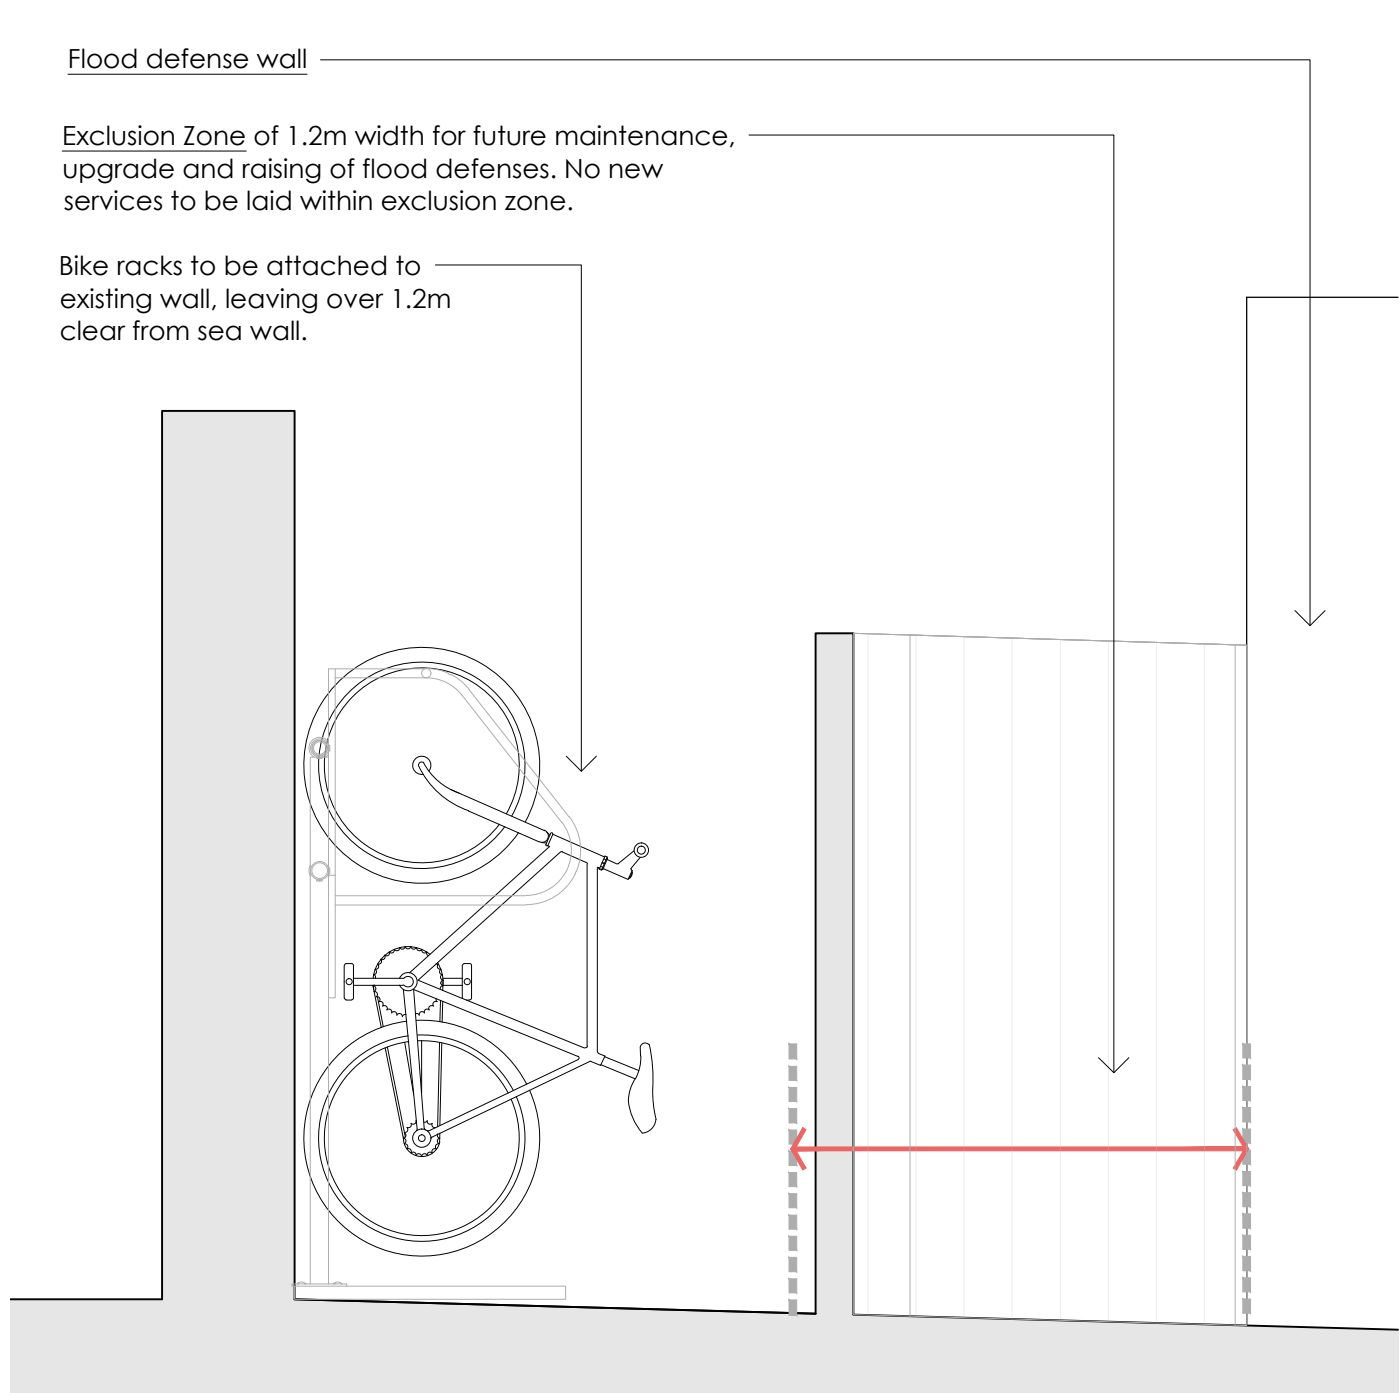

SECTION C-C
Scale 1:20



SECTION A-A
Scale 1:20

REV	DESCRIPTION	DATE	BY	CHKD
TURNER JACKSON+DAY ASSOCIATES				
Radio House Thane Way, Whitstable Kent CT5 3DX client details Mile Property Group Ltd				
project details Custom House The Terrace, Gravesend, DA12 2DE drawing title Proposed Site Sections EA REQUIREMENTS				
date Jan '22				
scale 1:20@A1				
drawn by AR				
checked by				
project no. 1735				
drawing no. 036				
revision -				