
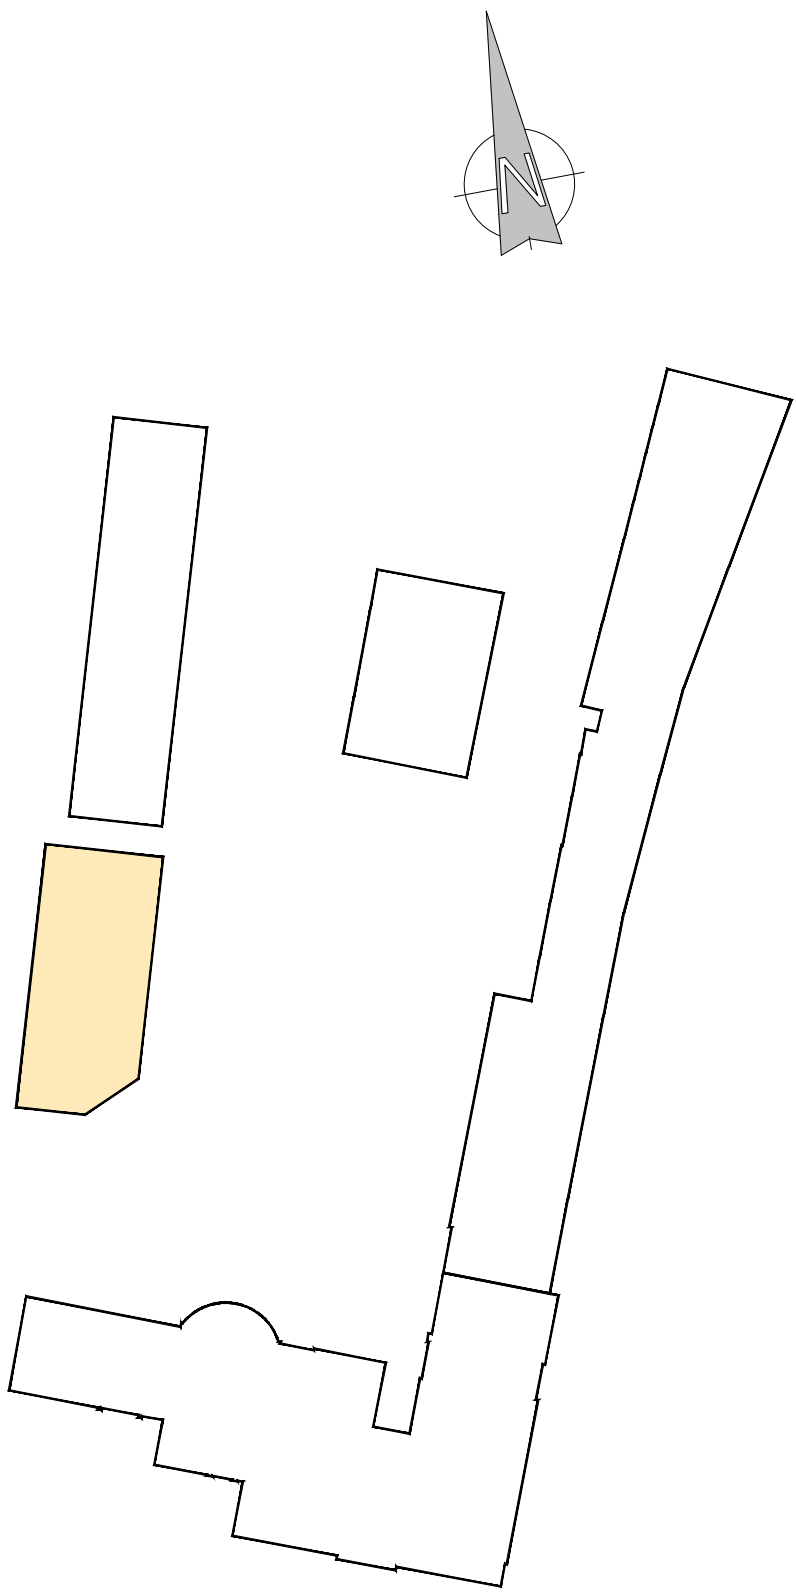
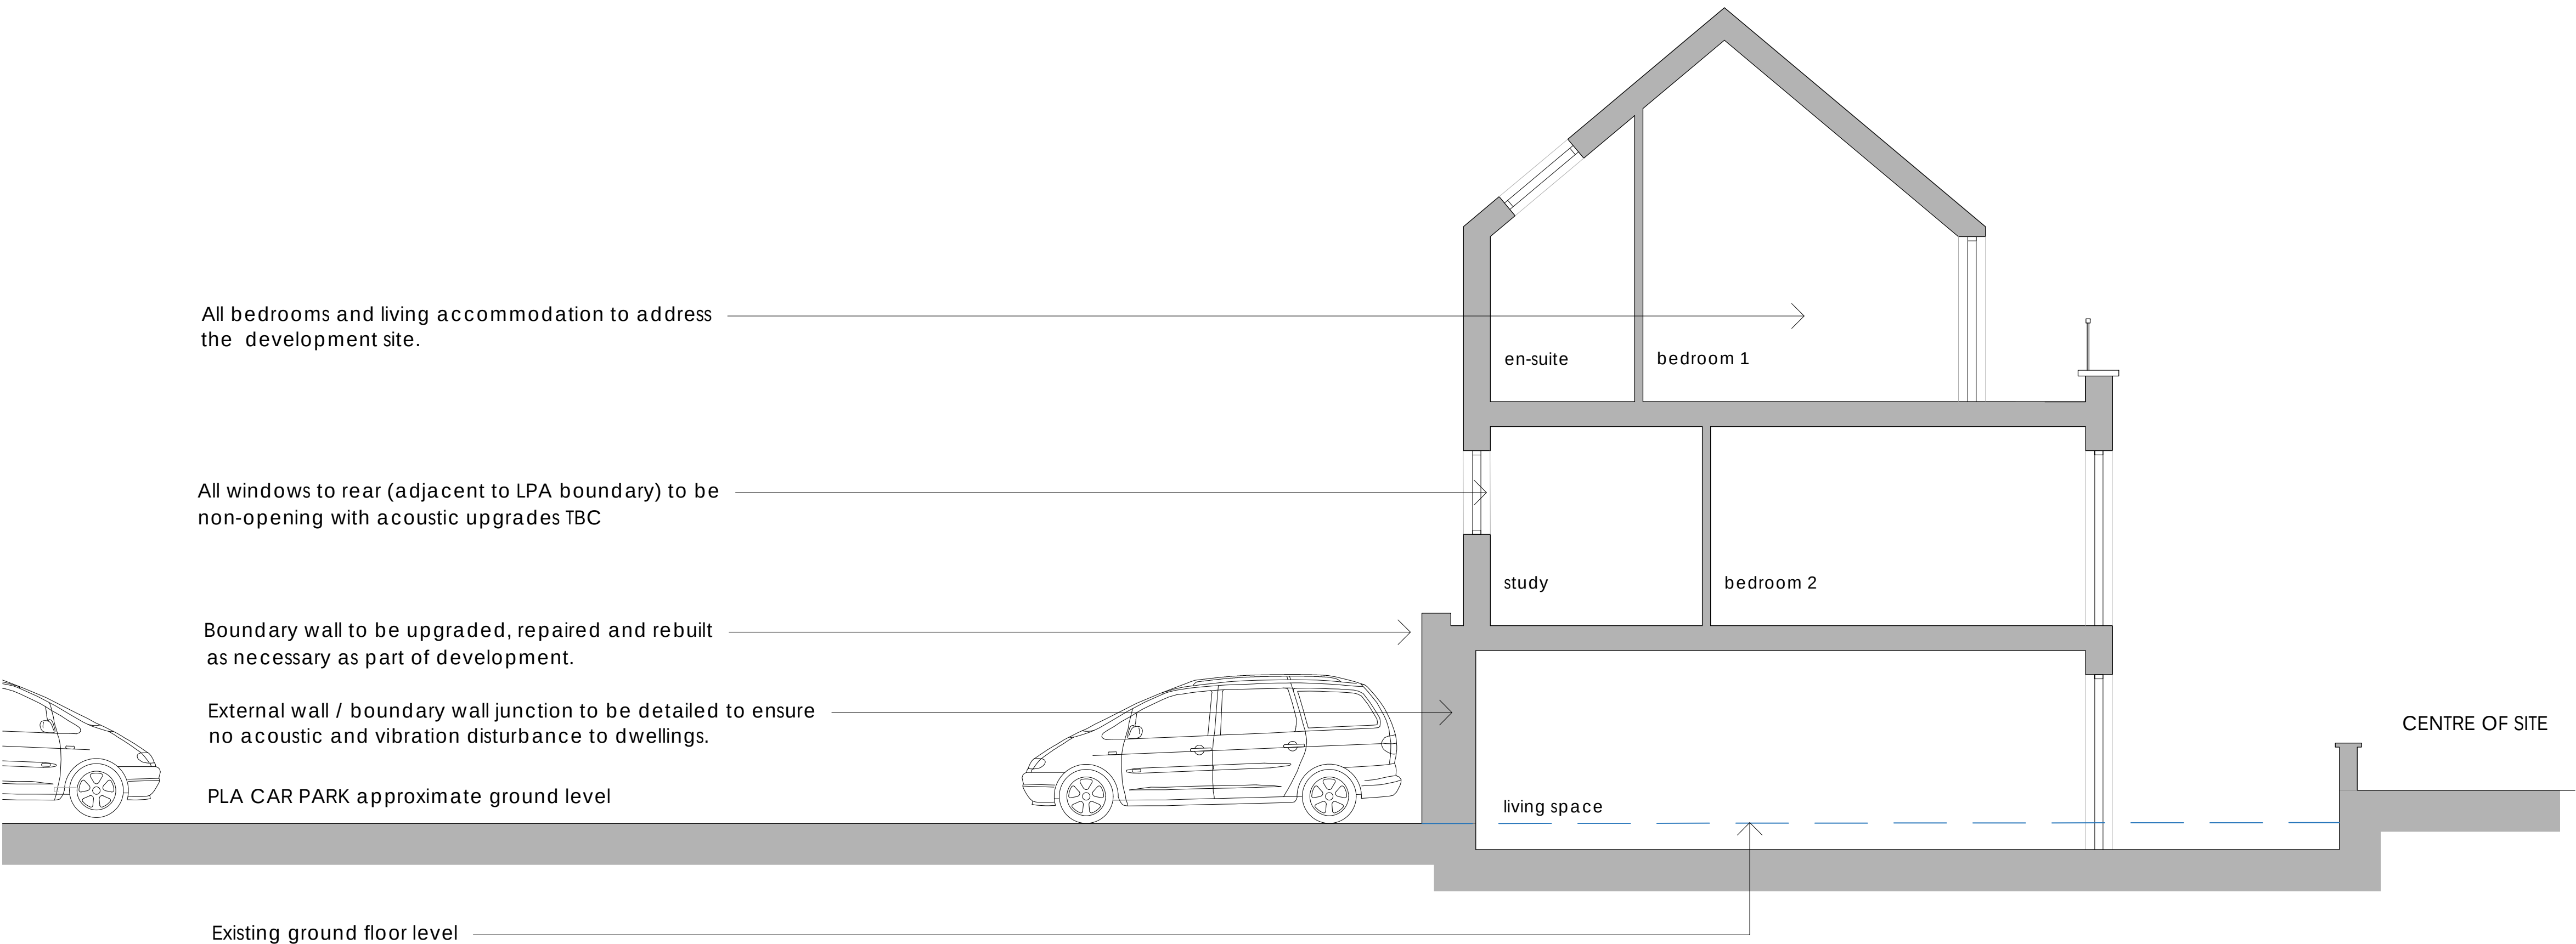


DO NOT SCALE FROM THIS DRAWING - REPORT ANY DISCREPANCIES TO DESIGNER PRIOR TO COMMENCING WORKS

ALL DIMENSIONS TO BE VERIFIED BY THE CONTRACTOR ON SITE

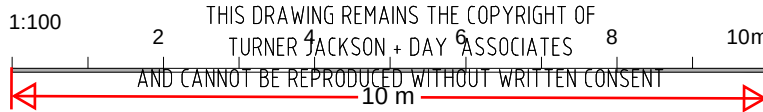

Key plan

Section through PLA land and New Build Terrace

REV	DESCRIPTION	DATE	BY	CHKD

TURNER JACKSON+DAY
ASSOCIATES

Radio House
Thanet Way, Whitstable
Kent CT5 3QX
t: 01227 261453
e: enquiries@tjda.co.uk
www.turnerjacksonday.co.uk

client details
Mile Property Group Ltd

project details
Custom House
The Terrace, Gravesend, DA12 2DE

drawing title
Section - Relationship to PLA
New Build Proposed Plans

date scale drawn by checked by
Mar'21 1:50@A1 AJ

project no.	drawing no.	revision
1735	037	