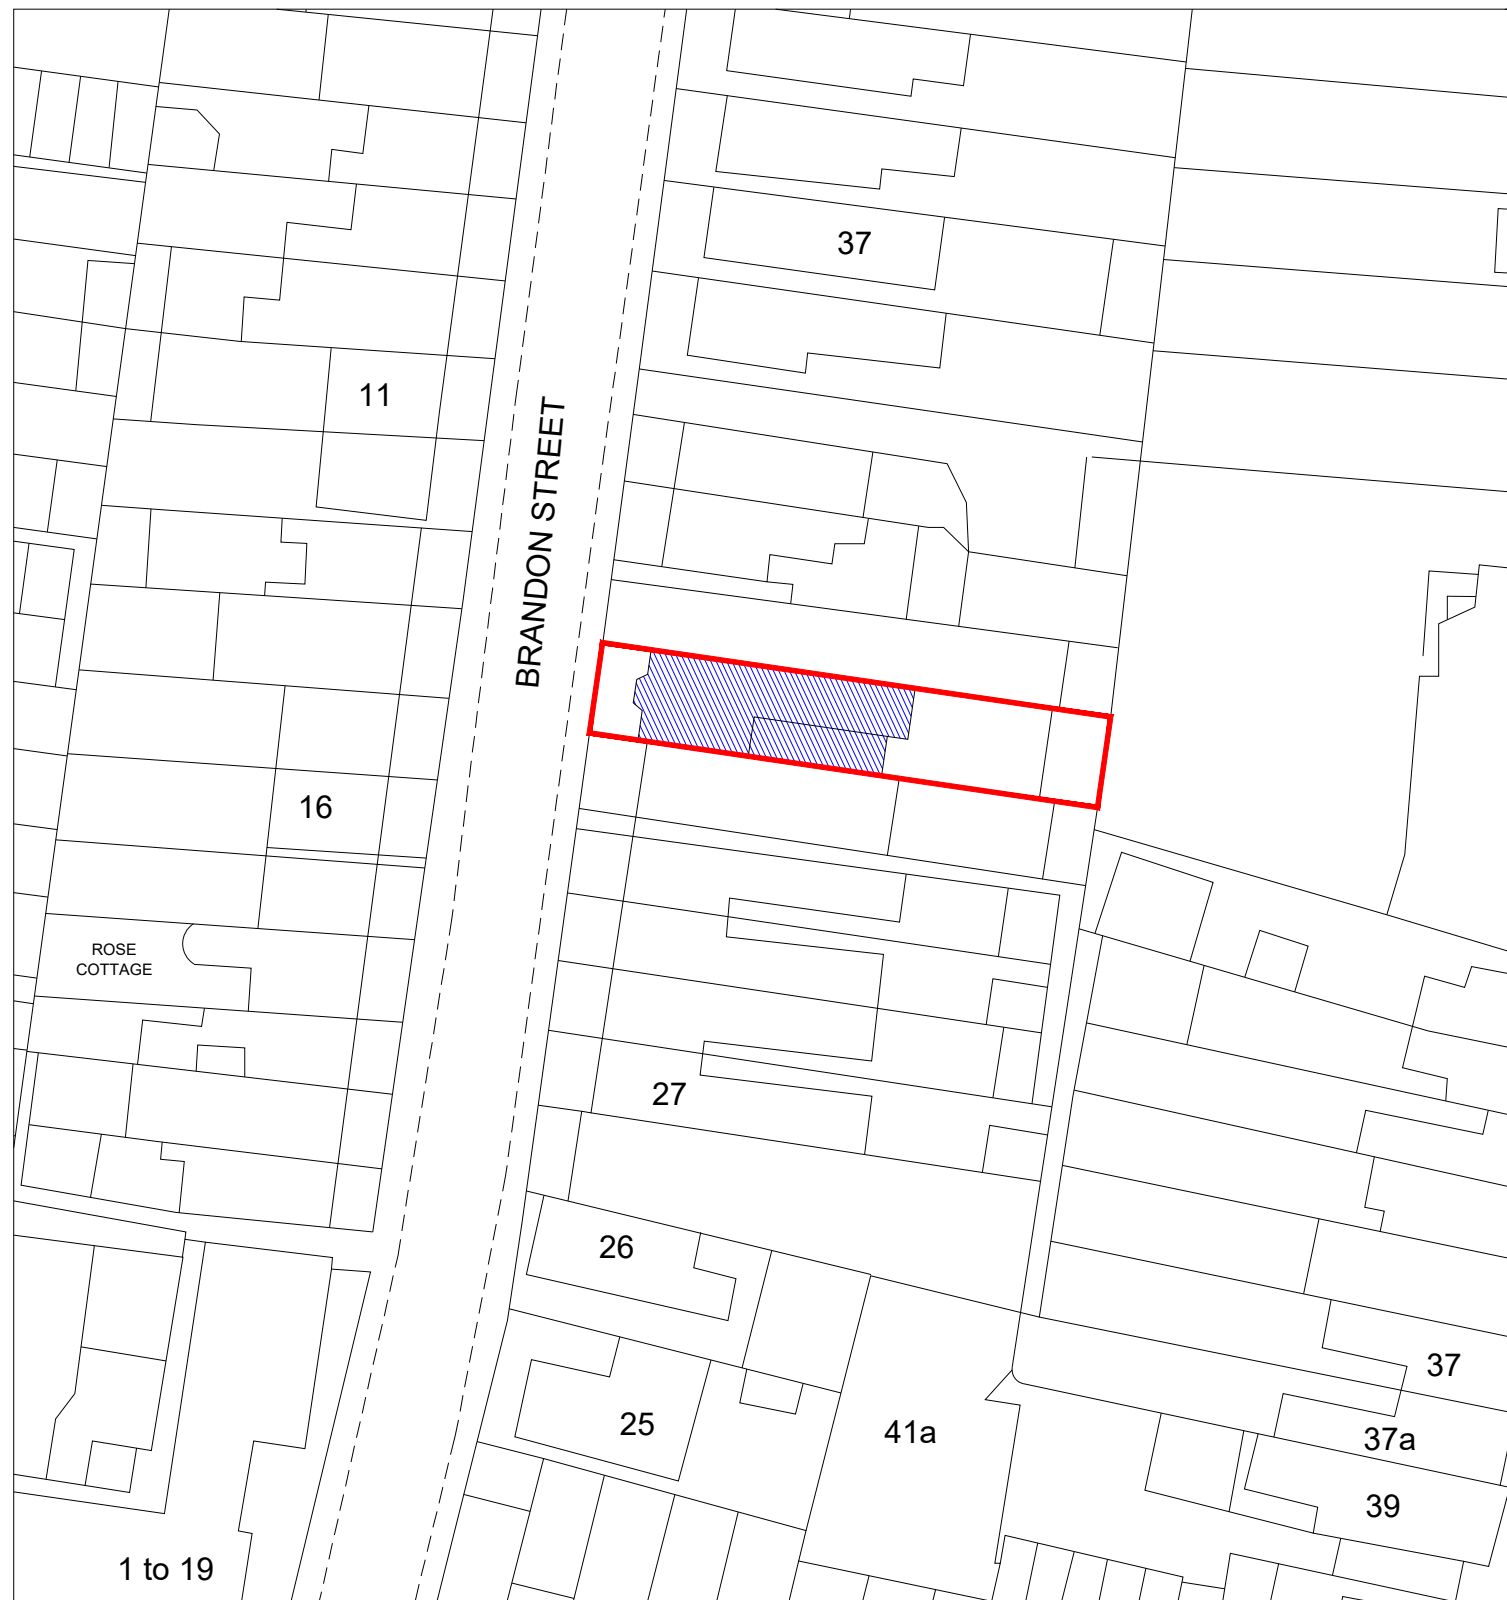


Project Name		32 Brandon Street GRAVESEND DA11 0PL	
Sheet Title : Proposed Site Block Plan			
Project Title: Proposed HMO			REV 01
Date:	02/04/26	Scale: 1:500@ A3	
Drawn by: MAN			
Checked by MAN		Client	