


C This drawing is protected by copyright and must not be copied or reproduced without the written consent of Penfold Project Services



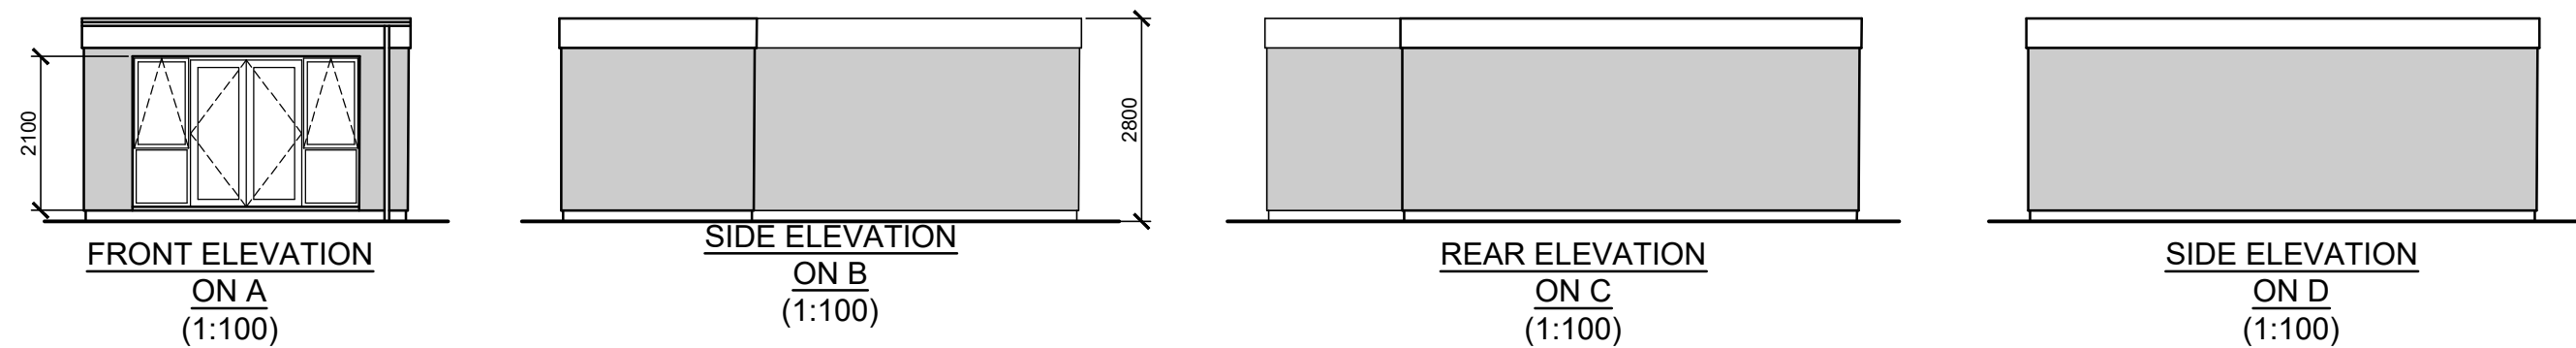


MATERIALS

ROOF - SINGLE PLY FELT

WALLS - PAINTED RENDER ON BLOCKWORK

WINDOWS & DOORS - WHITE uPVC

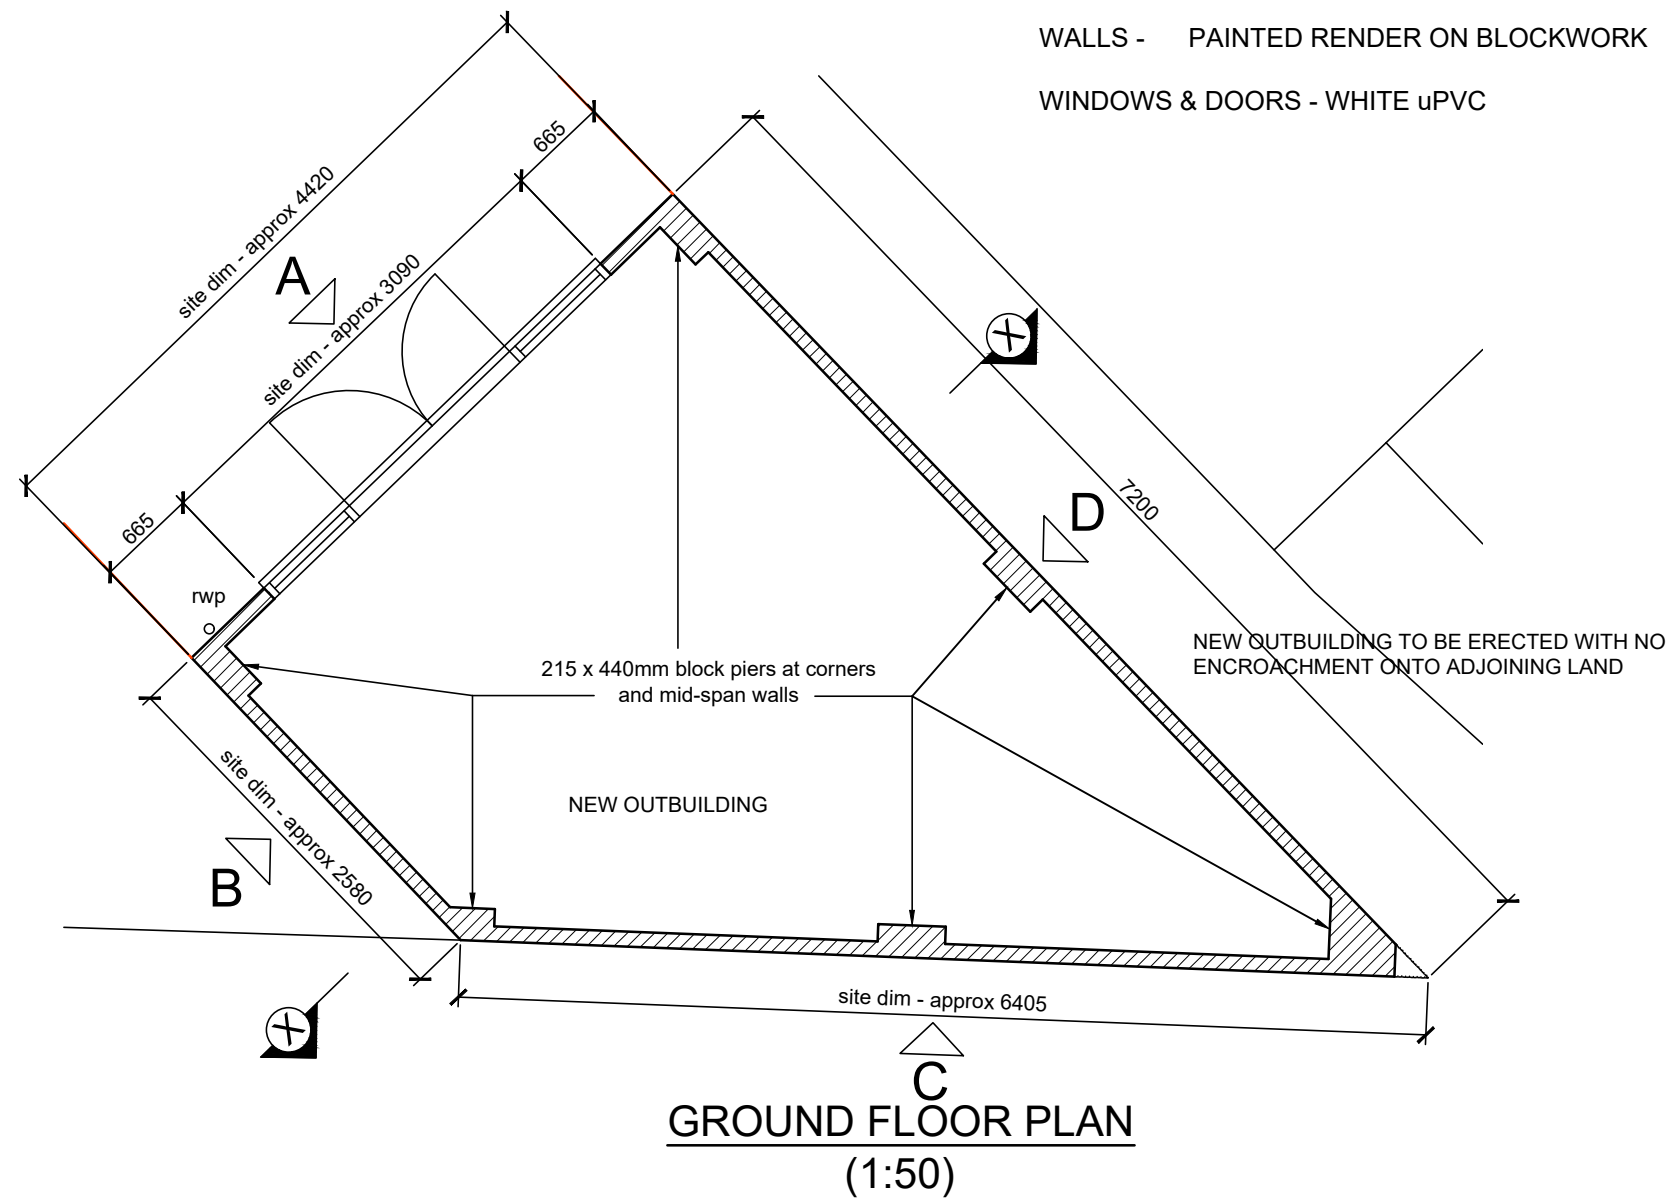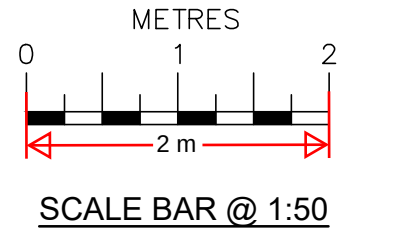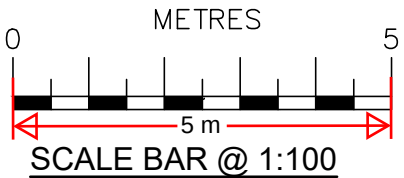

Date	No	Revision
Penfold Project Services		
Epmarket, Wrotham Road, Meopham, Kent, DA13 0JH Telephone: 01474 816690 e-mail: apenfold448@btinternet.com		
Job Title:	12 LISLE CLOSE GRAVESEND KENT DA12 4XH	
Dwg Title:	PLANS & ELEVATIONS AS PROPOSED	
Scale:	1:100 & 1:50 @ A2	
Dwg No.:	03	
Date:	July 2025	