
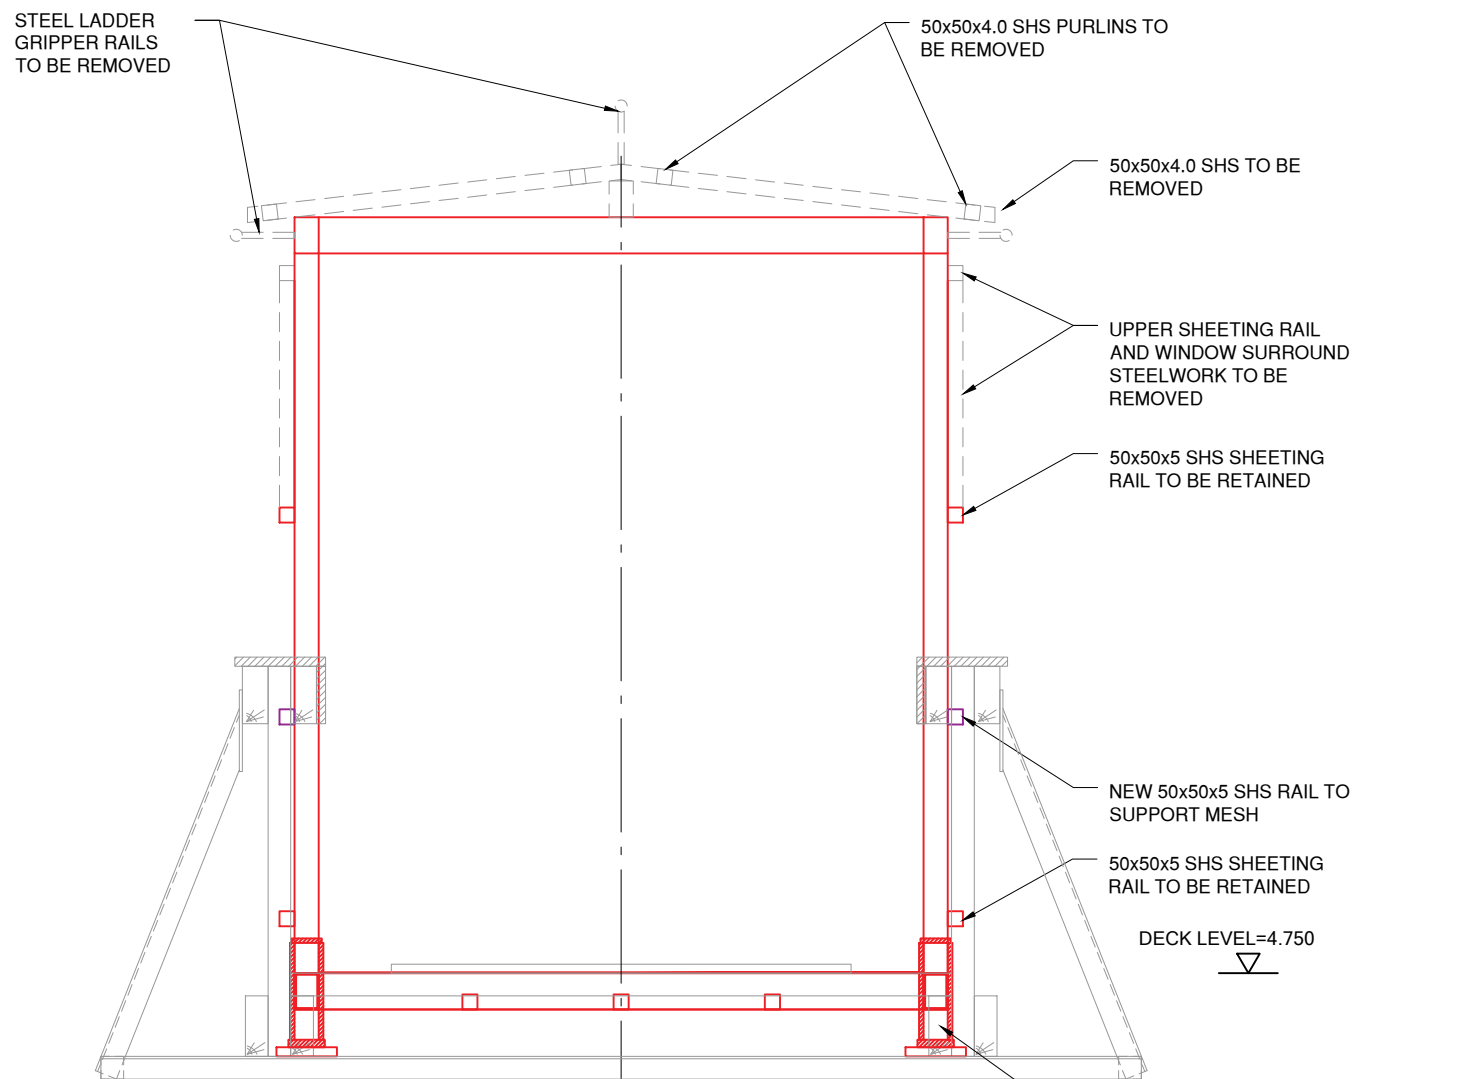
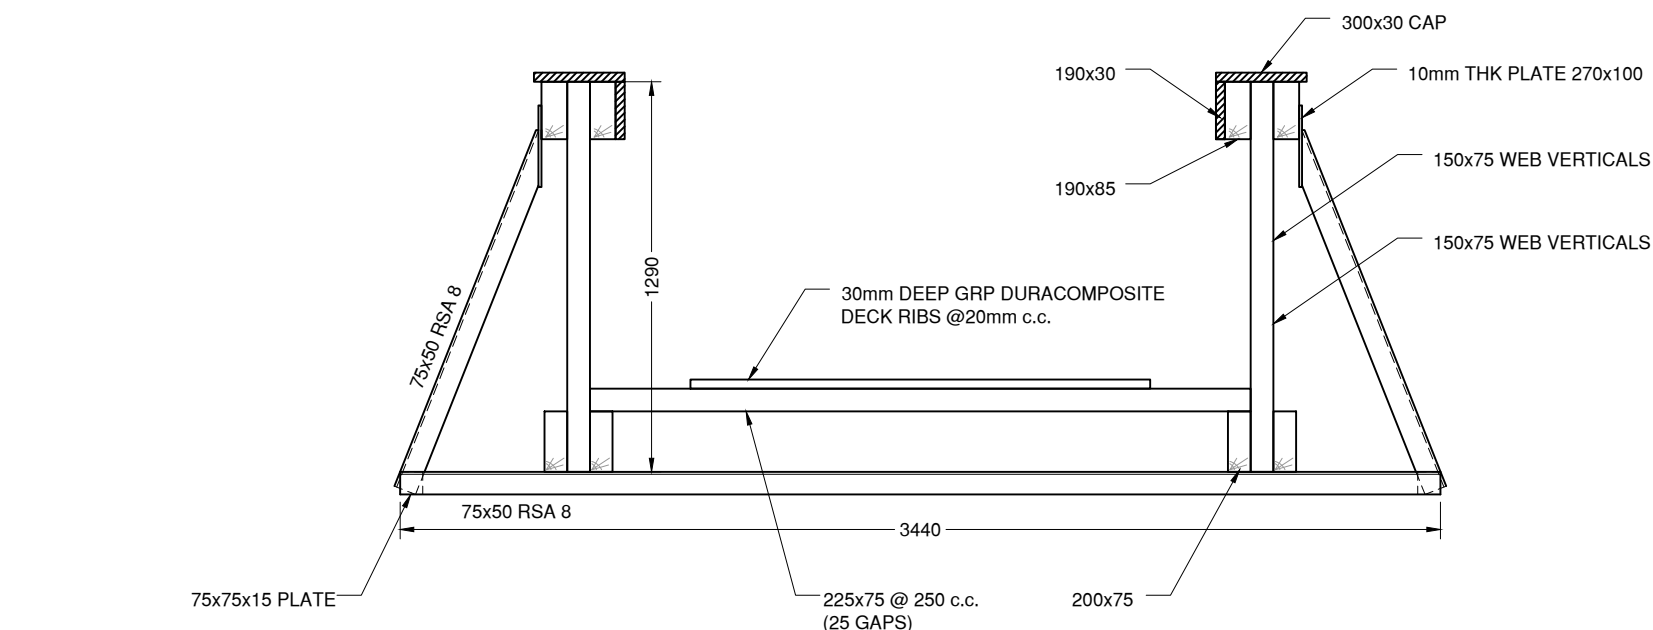
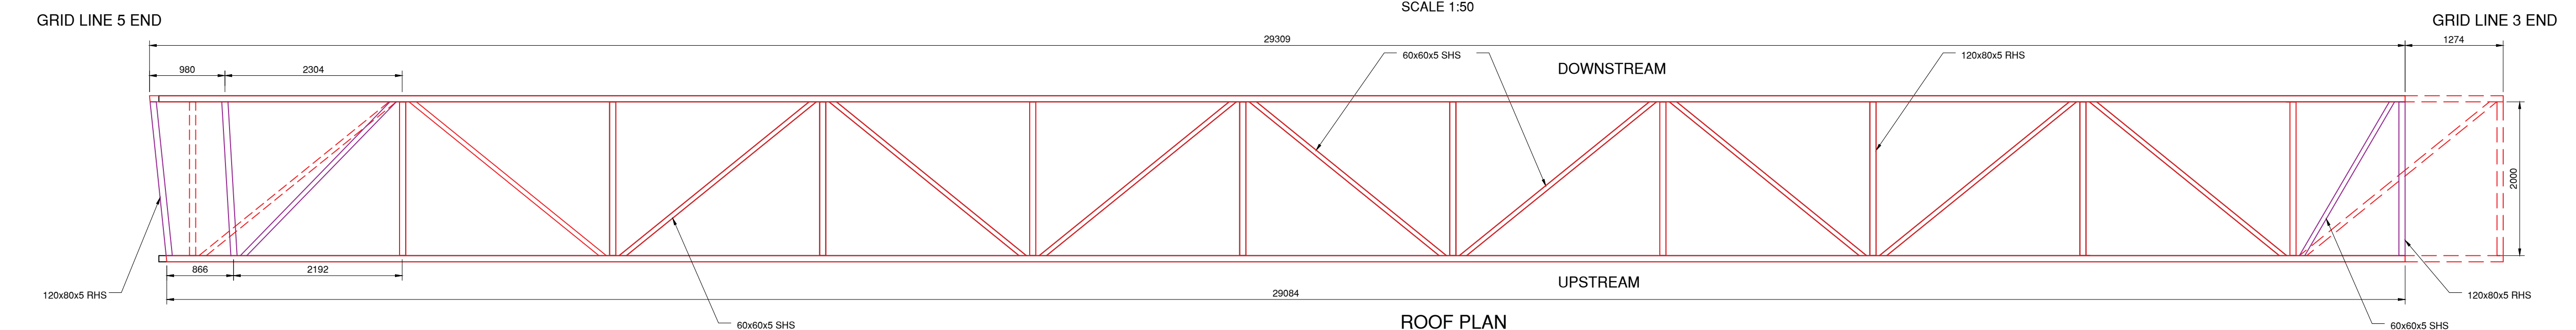
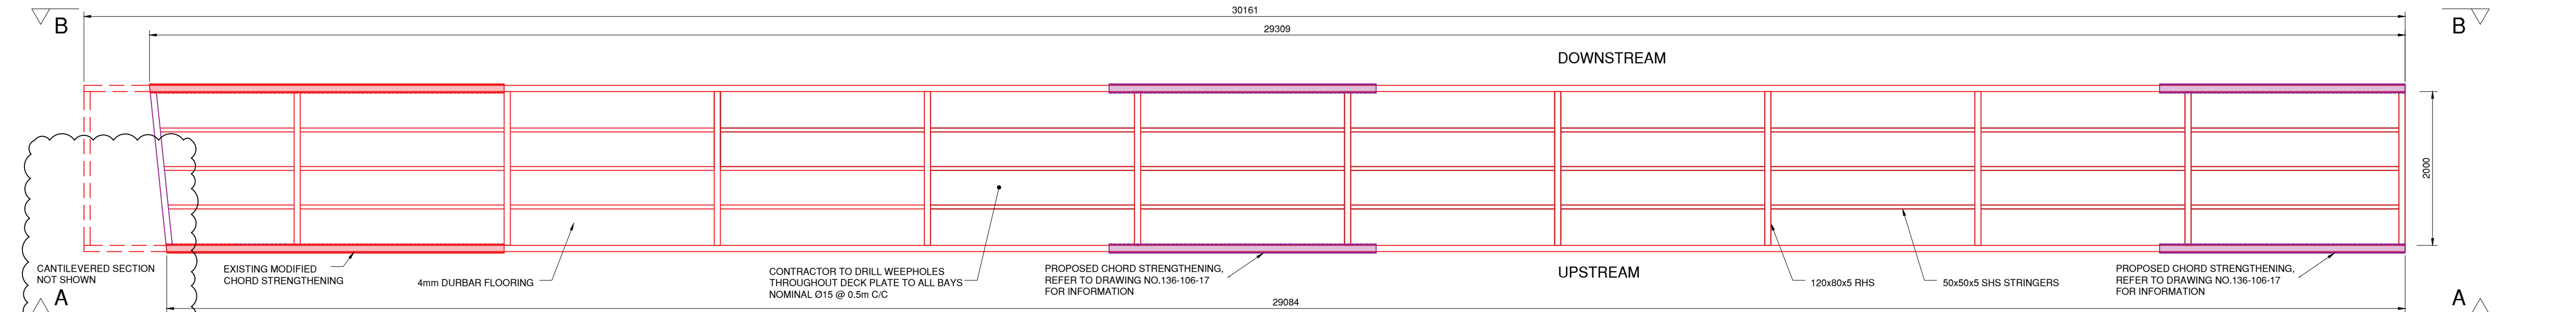
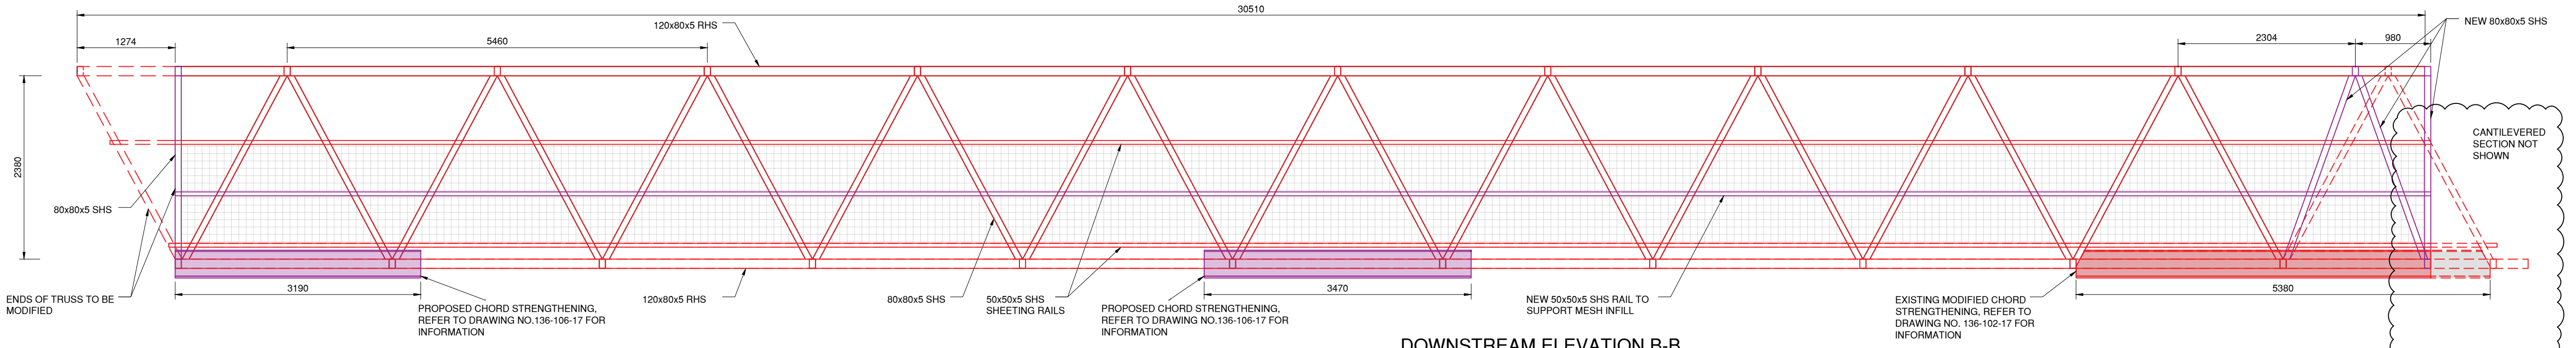


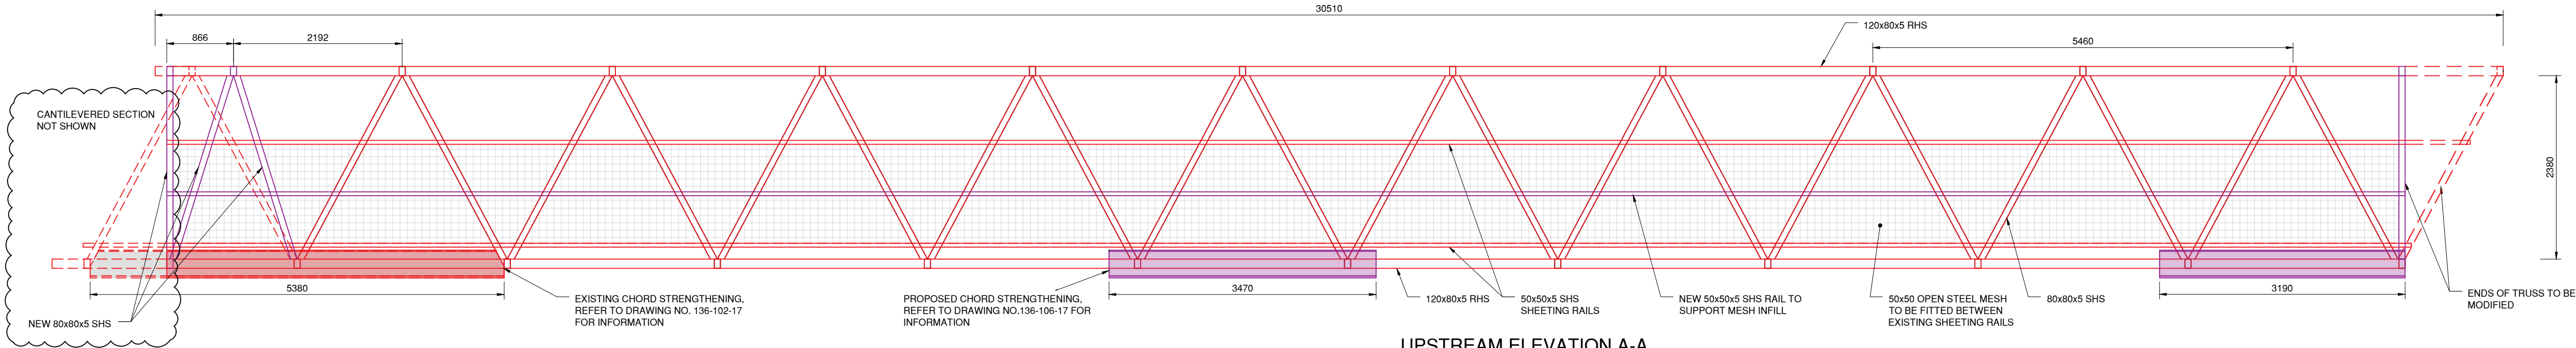

Notes

1. THIS DRAWING IS TO BE READ IN CONJUNCTION WITH THE FOLLOWING:
 - DRAWING NOS. 136-106-11-12.
2. THIS DRAWING HAS BEEN PRODUCED FOLLOWING LIMITED WALKOVER INSPECTIONS CARRIED OUT DURING FEBRUARY AND MAY 2025.
3. DO NOT SCALE FROM THIS DRAWING MANUALLY OR ELECTRONICALLY.
4. THE FABRICATOR IS TO MAKE A DETAILED SURVEY OF THE EXISTING ARRANGEMENTS TO FINALISE DIMENSIONS AND LEVELS FOR FABRICATION.
5. TOPOGRAPHIC INFORMATION PROVIDED BY OTHERS DATED 2021.
6. SERVICES ARE SHOWN INDICATIVELY ONLY.
7. PLA CONSENT TO BE CARRIED OUT BY OTHERS.
8. FOR SPECIFICATION AND CDM NOTES REFER TO DRAWING NO. 136-106-20.

Legend

- EXISTING CHORD STRENGTHENING
- PROPOSED CHORD STRENGTHENING
- PROPOSED MODIFICATIONS

Rev'n	Date	Description	Drawn	Chk'd	App'd
P01	04.07.25	INITIAL ISSUE	KW	DW	IH

Status PRELIMINARY



HAYDN EVANS

Second Floor, Hyde Park House
Crown Street, Ipswich, IP1 3LG

01473 236550
www.haydnevans.co.uk
mail@haydnevans.co.uk

Client



Project DENTON PIER REFERBISHMENT

Drawing title MODIFICATIONS TO BRIDGE STRUCTURE (UNIT 1)

Scale	Drawn	Checked	Approved	Date
AS SHOWN	KW	DW	IH	07.2025
Drawing no.	136-106-12			Revision
				P01