
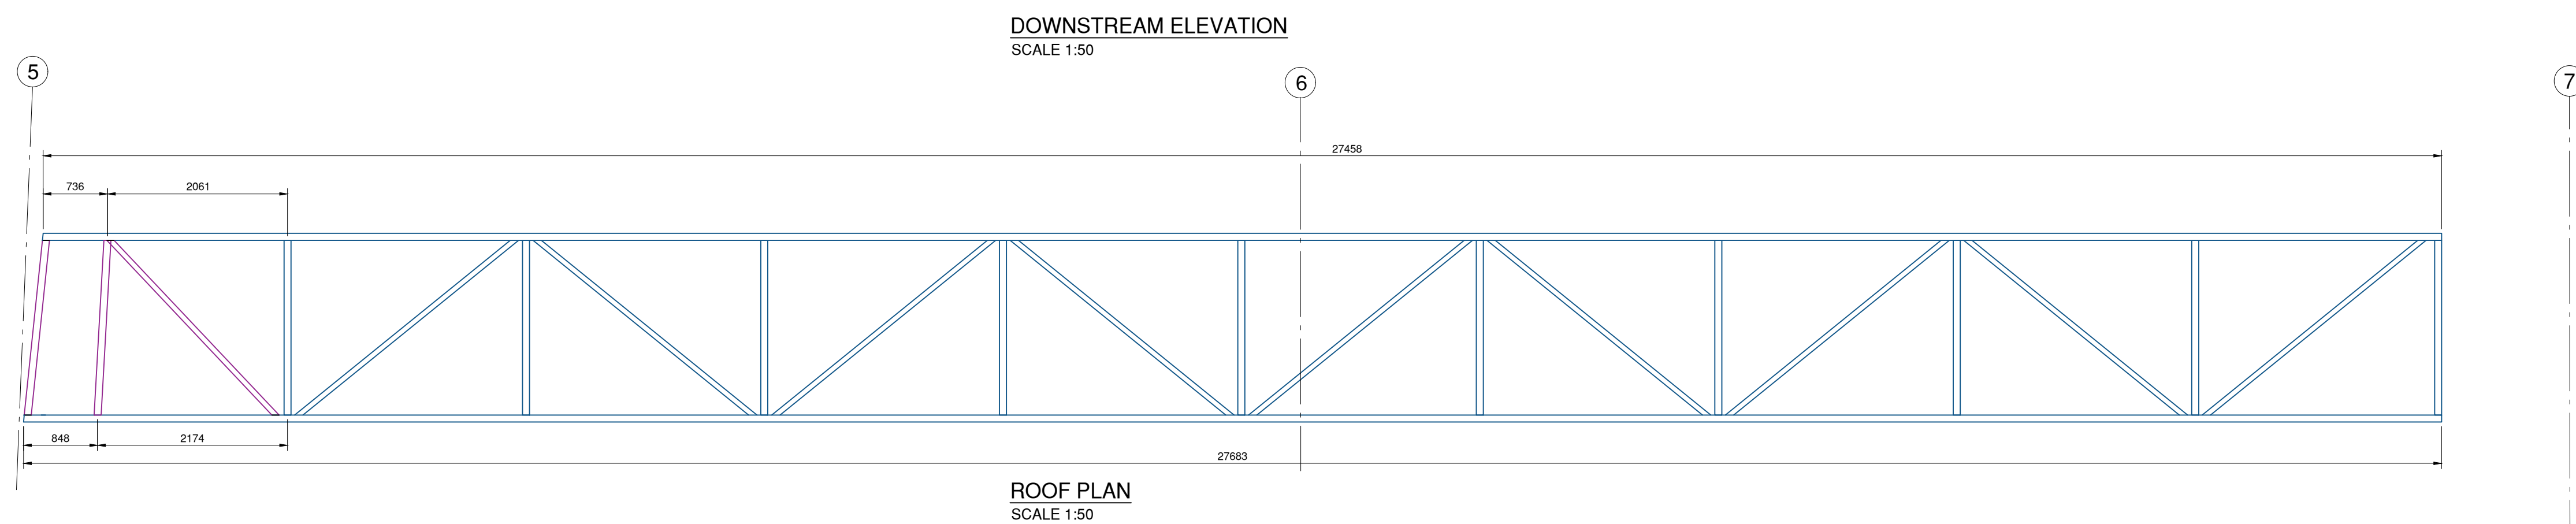
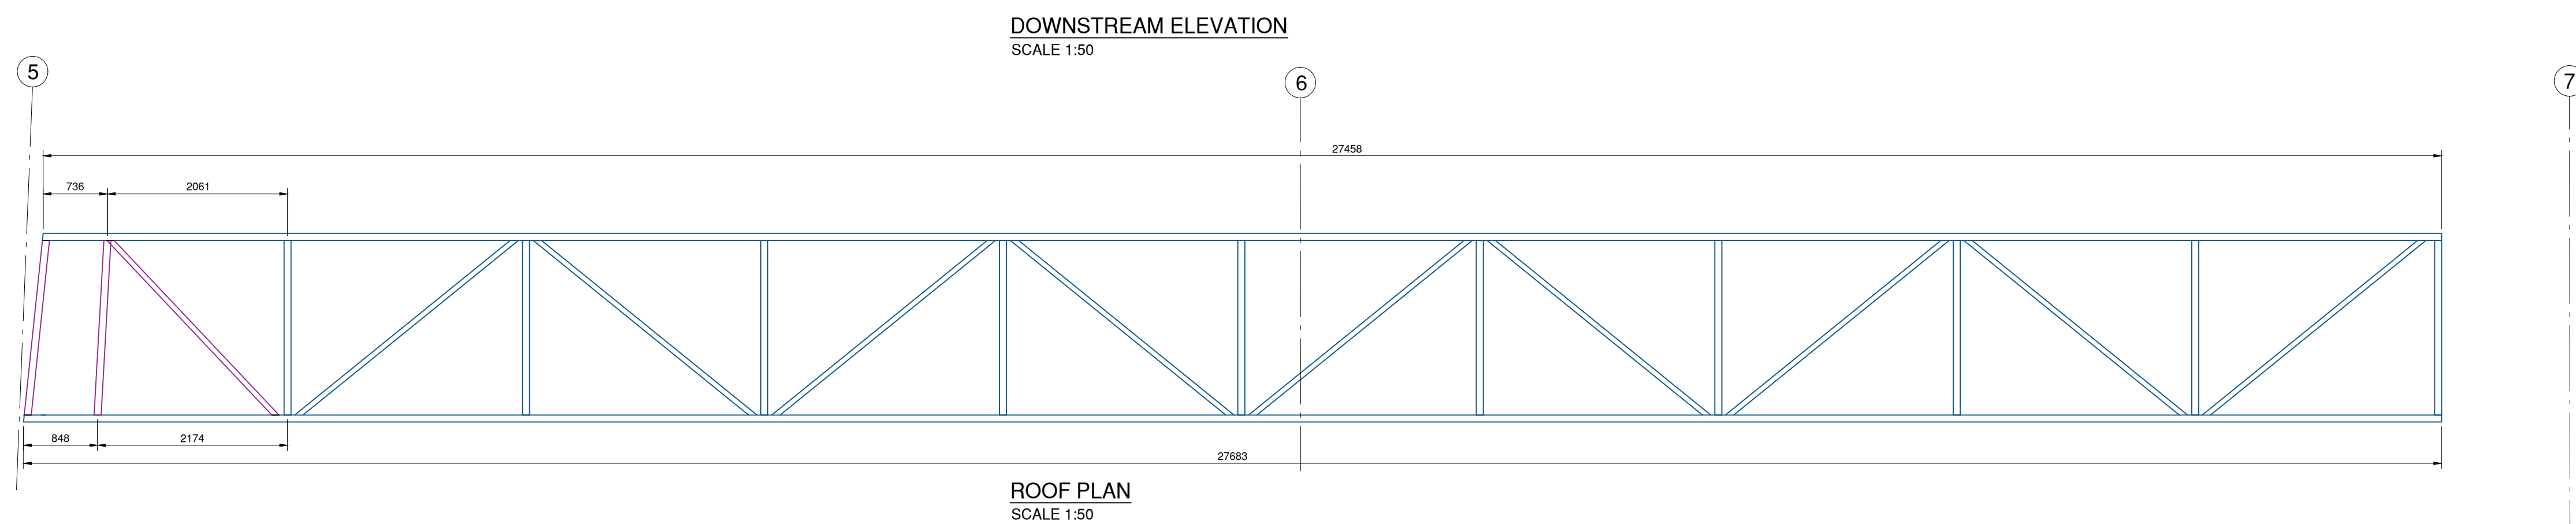
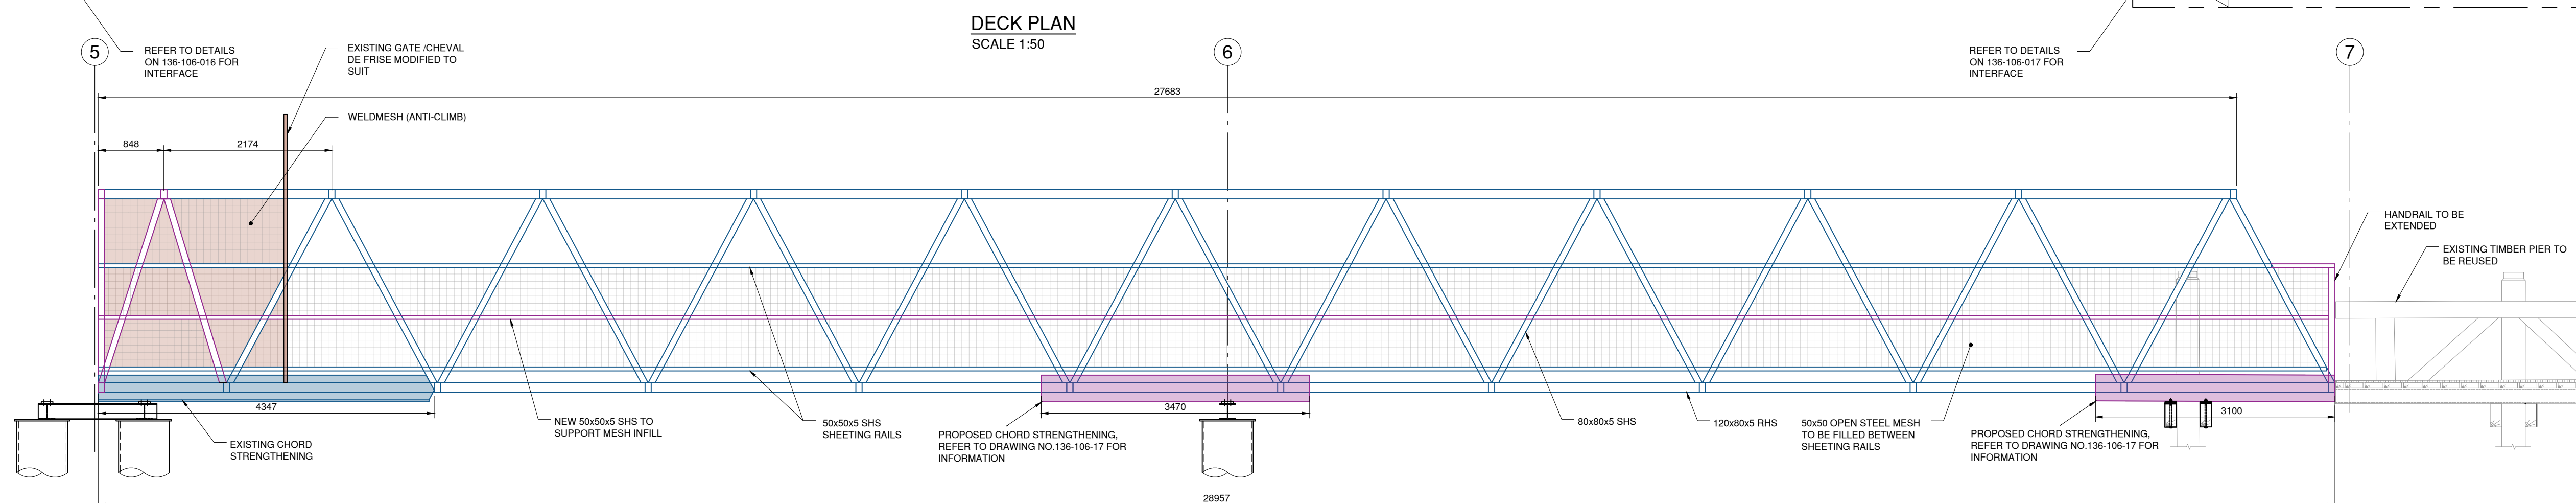
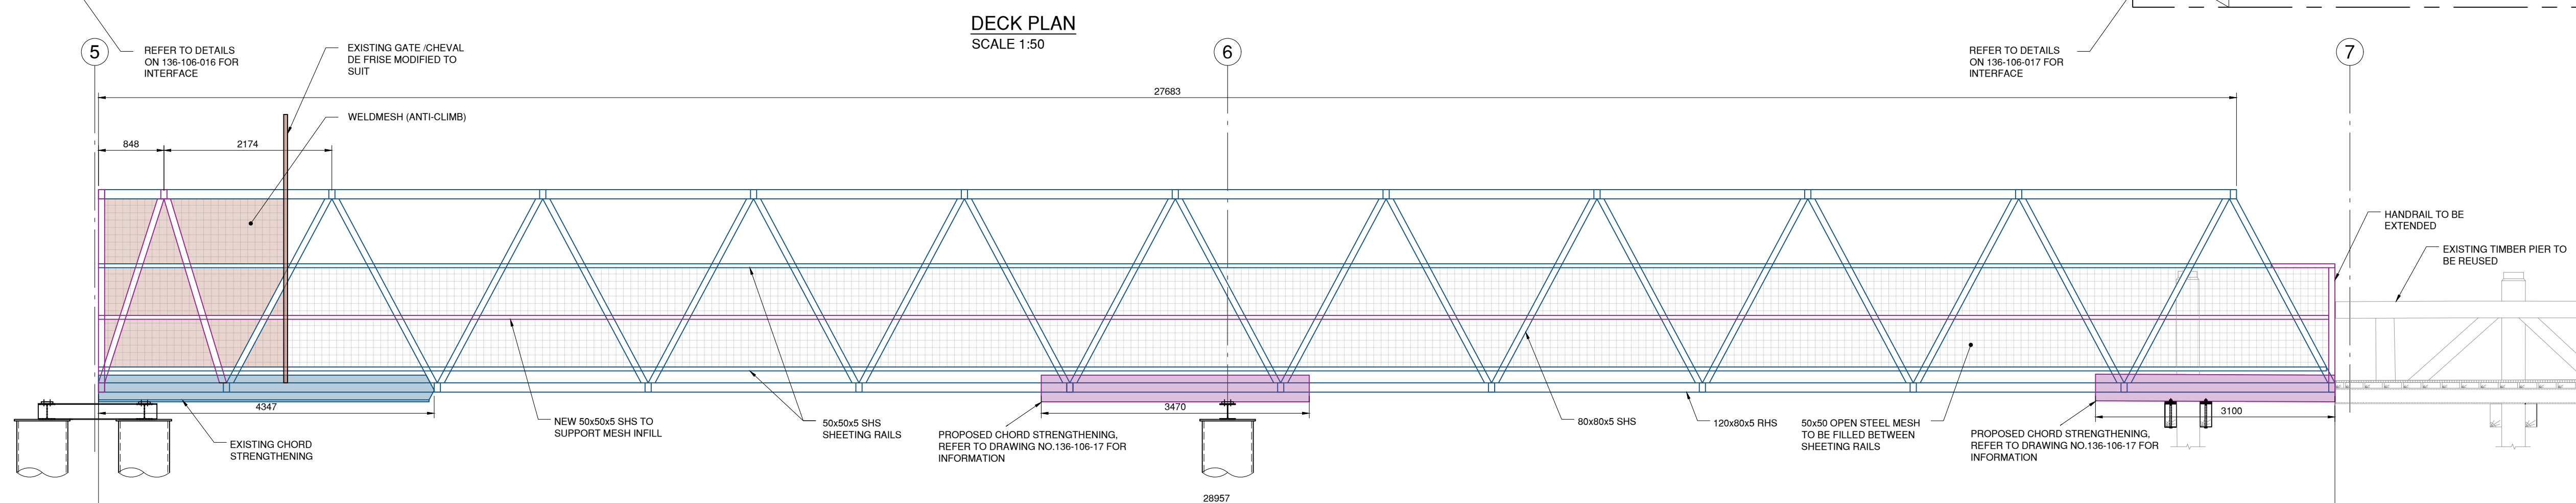
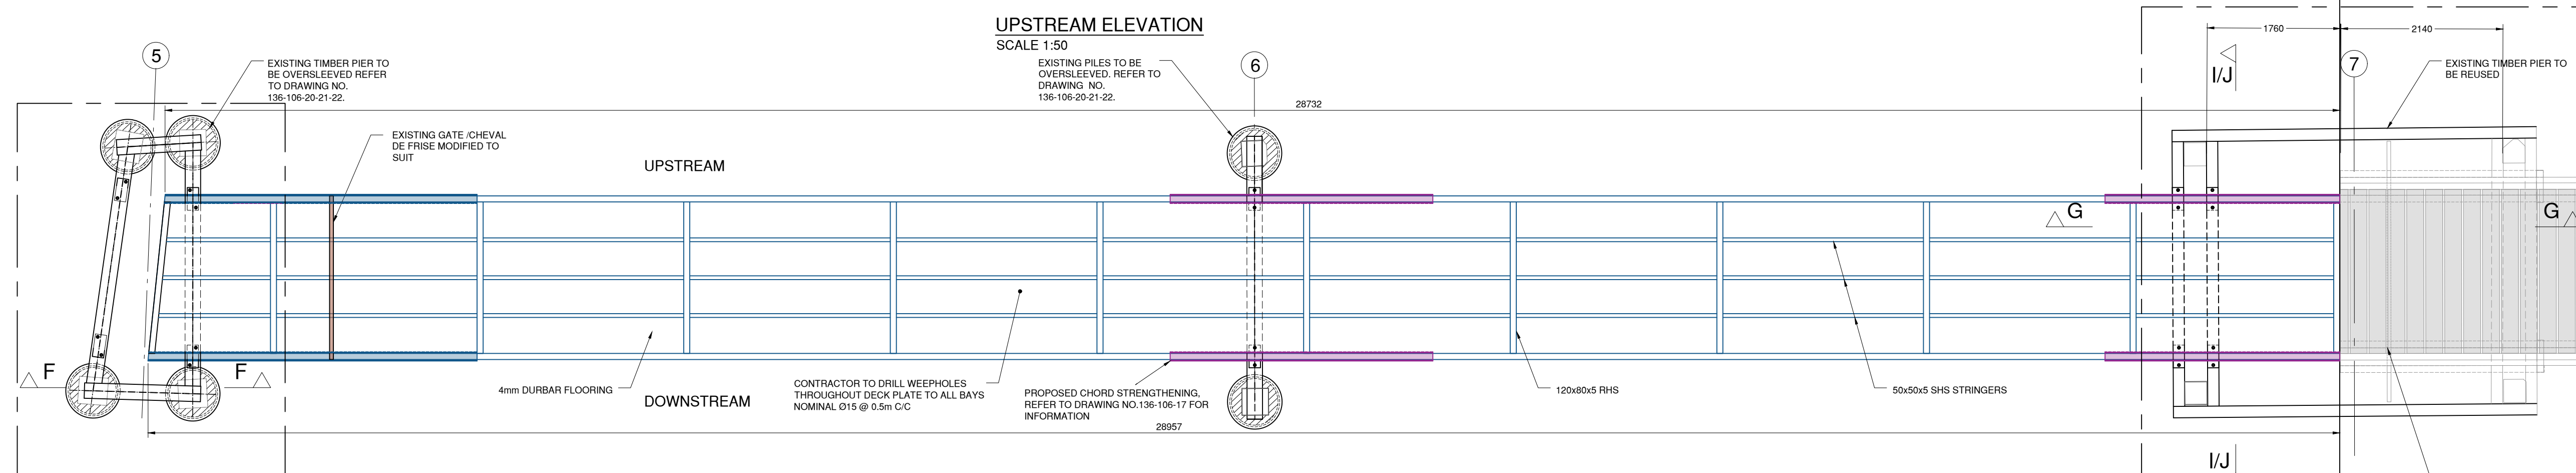


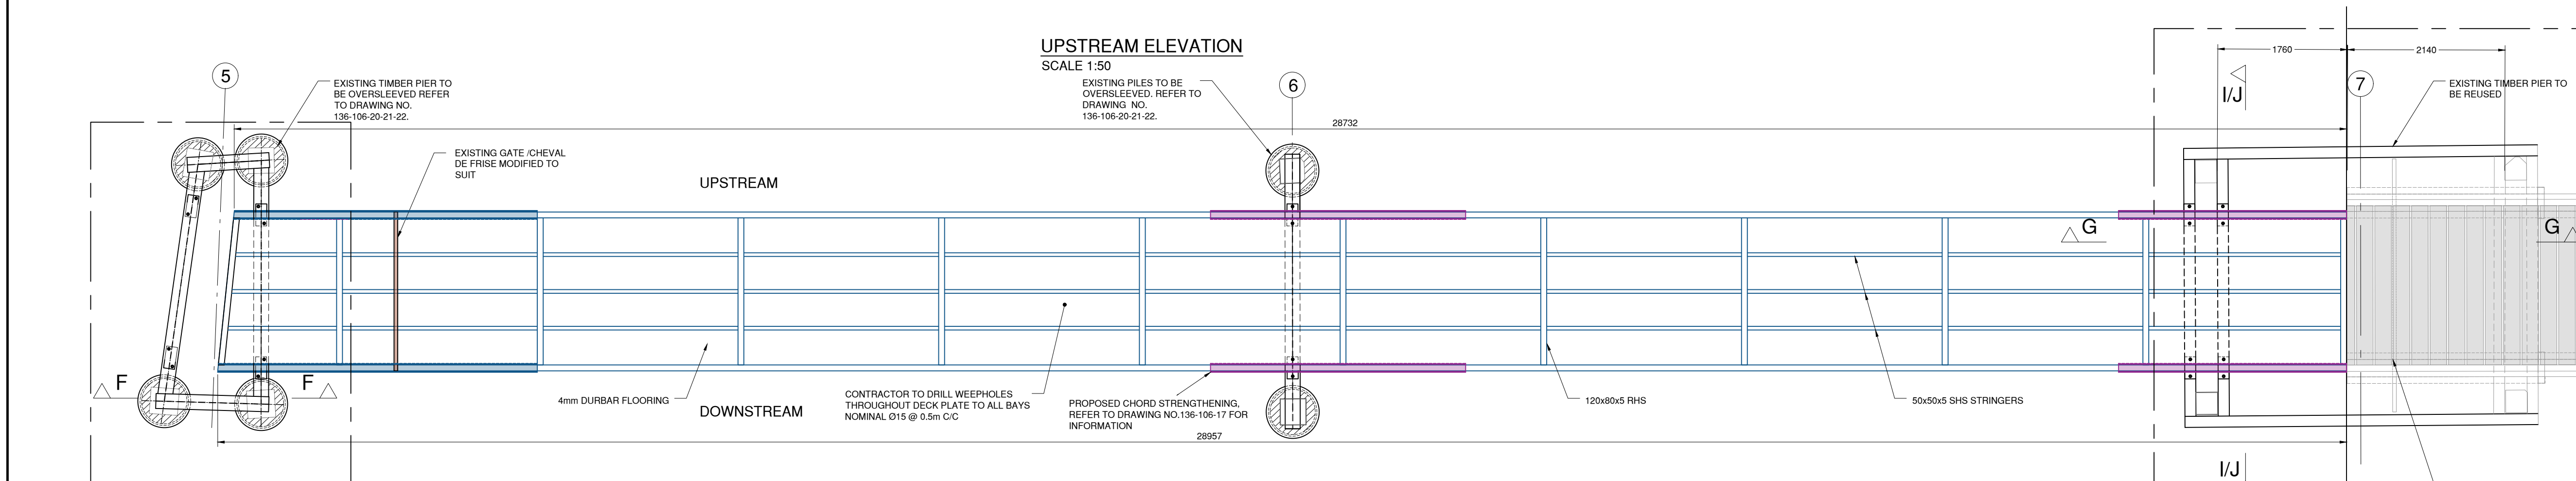

1. THIS DRAWING IS TO BE READ IN CONJUNCTION WITH THE FOLLOWING:
 - DRAWING NOS. 136-106-11-12.
2. THIS DRAWING HAS BEEN PROVIDED FOLLOWING LIMITED WALKOVER INSPECTIONS CARRIED OUT DURING FEBRUARY AND MAY 2025.
3. DO NOT SCALE FROM THIS DRAWING MANUALLY OR ELECTRONICALLY.
4. THE FABRICATOR IS TO MAKE A DETAILED SURVEY OF THE EXISTING ARRANGEMENTS TO FINALISE DIMENSIONS AND LEVELS FOR FABRICATION.
5. TOPOGRAPHIC INFORMATION PROVIDED BY OTHERS DATED 2021.
6. SERVICES ARE SHOWN INDICATIVELY ONLY.
7. PLA CONSULT TO BE CDM OUT BY OTHERS.
8. FOR SPECIFICATION AND CANN NOTES REFER TO DRAWING NO. 136-106-20.

EXISTING CHORD STRENGTHENING

PROPOSED CHORD STRENGTHENING

PROPOSED MODIFICATIONS

P01	04.07.25	INITIAL ISSUE	KW	DW	
Rev'n	Date	Description	Drawn	Chk'd	

Status: PRELIMINARY



Client

DENTON PIER
REFERBISHMENT

Drawing title

BRIDGE STRUCTURE (UNIT 2)

Scale AS SHOWN	Drawn KW	Checked DW	Approved IH	Date 07.2025
-------------------	-------------	---------------	----------------	-----------------

Drawing no.	Revision
136-106-15	P01