




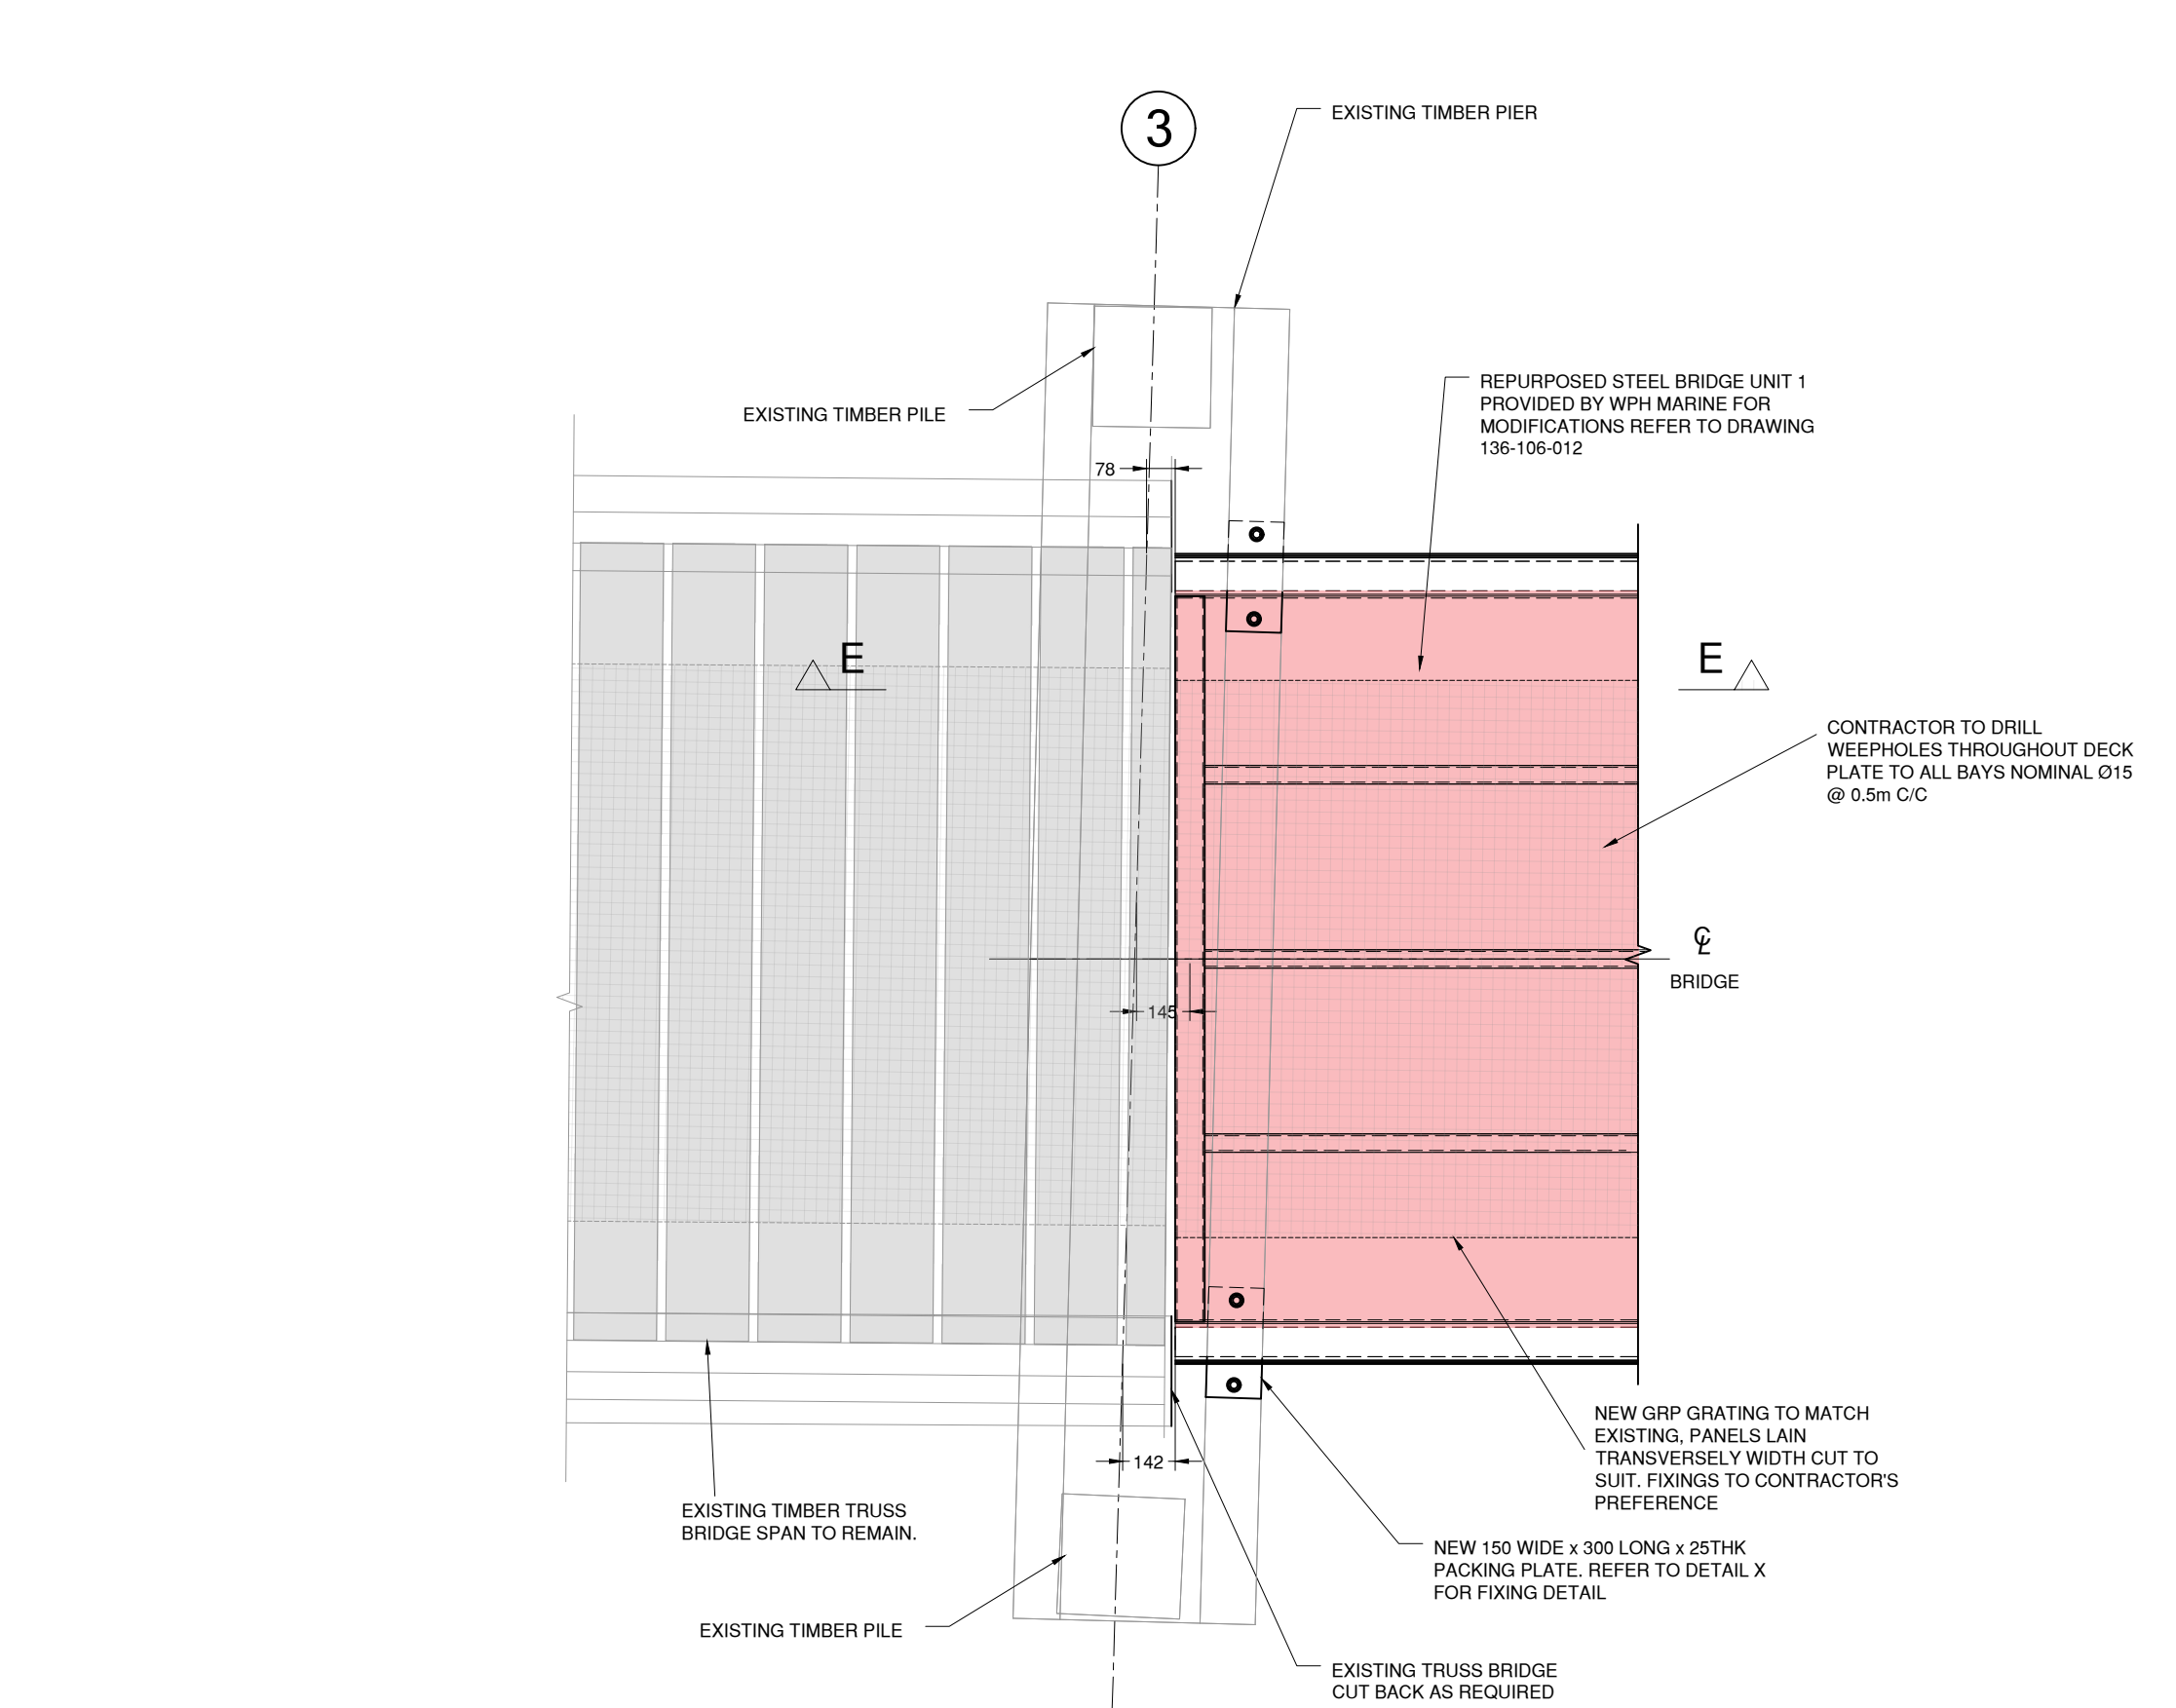


PLAN AT 3 CL
SCALE 1:20

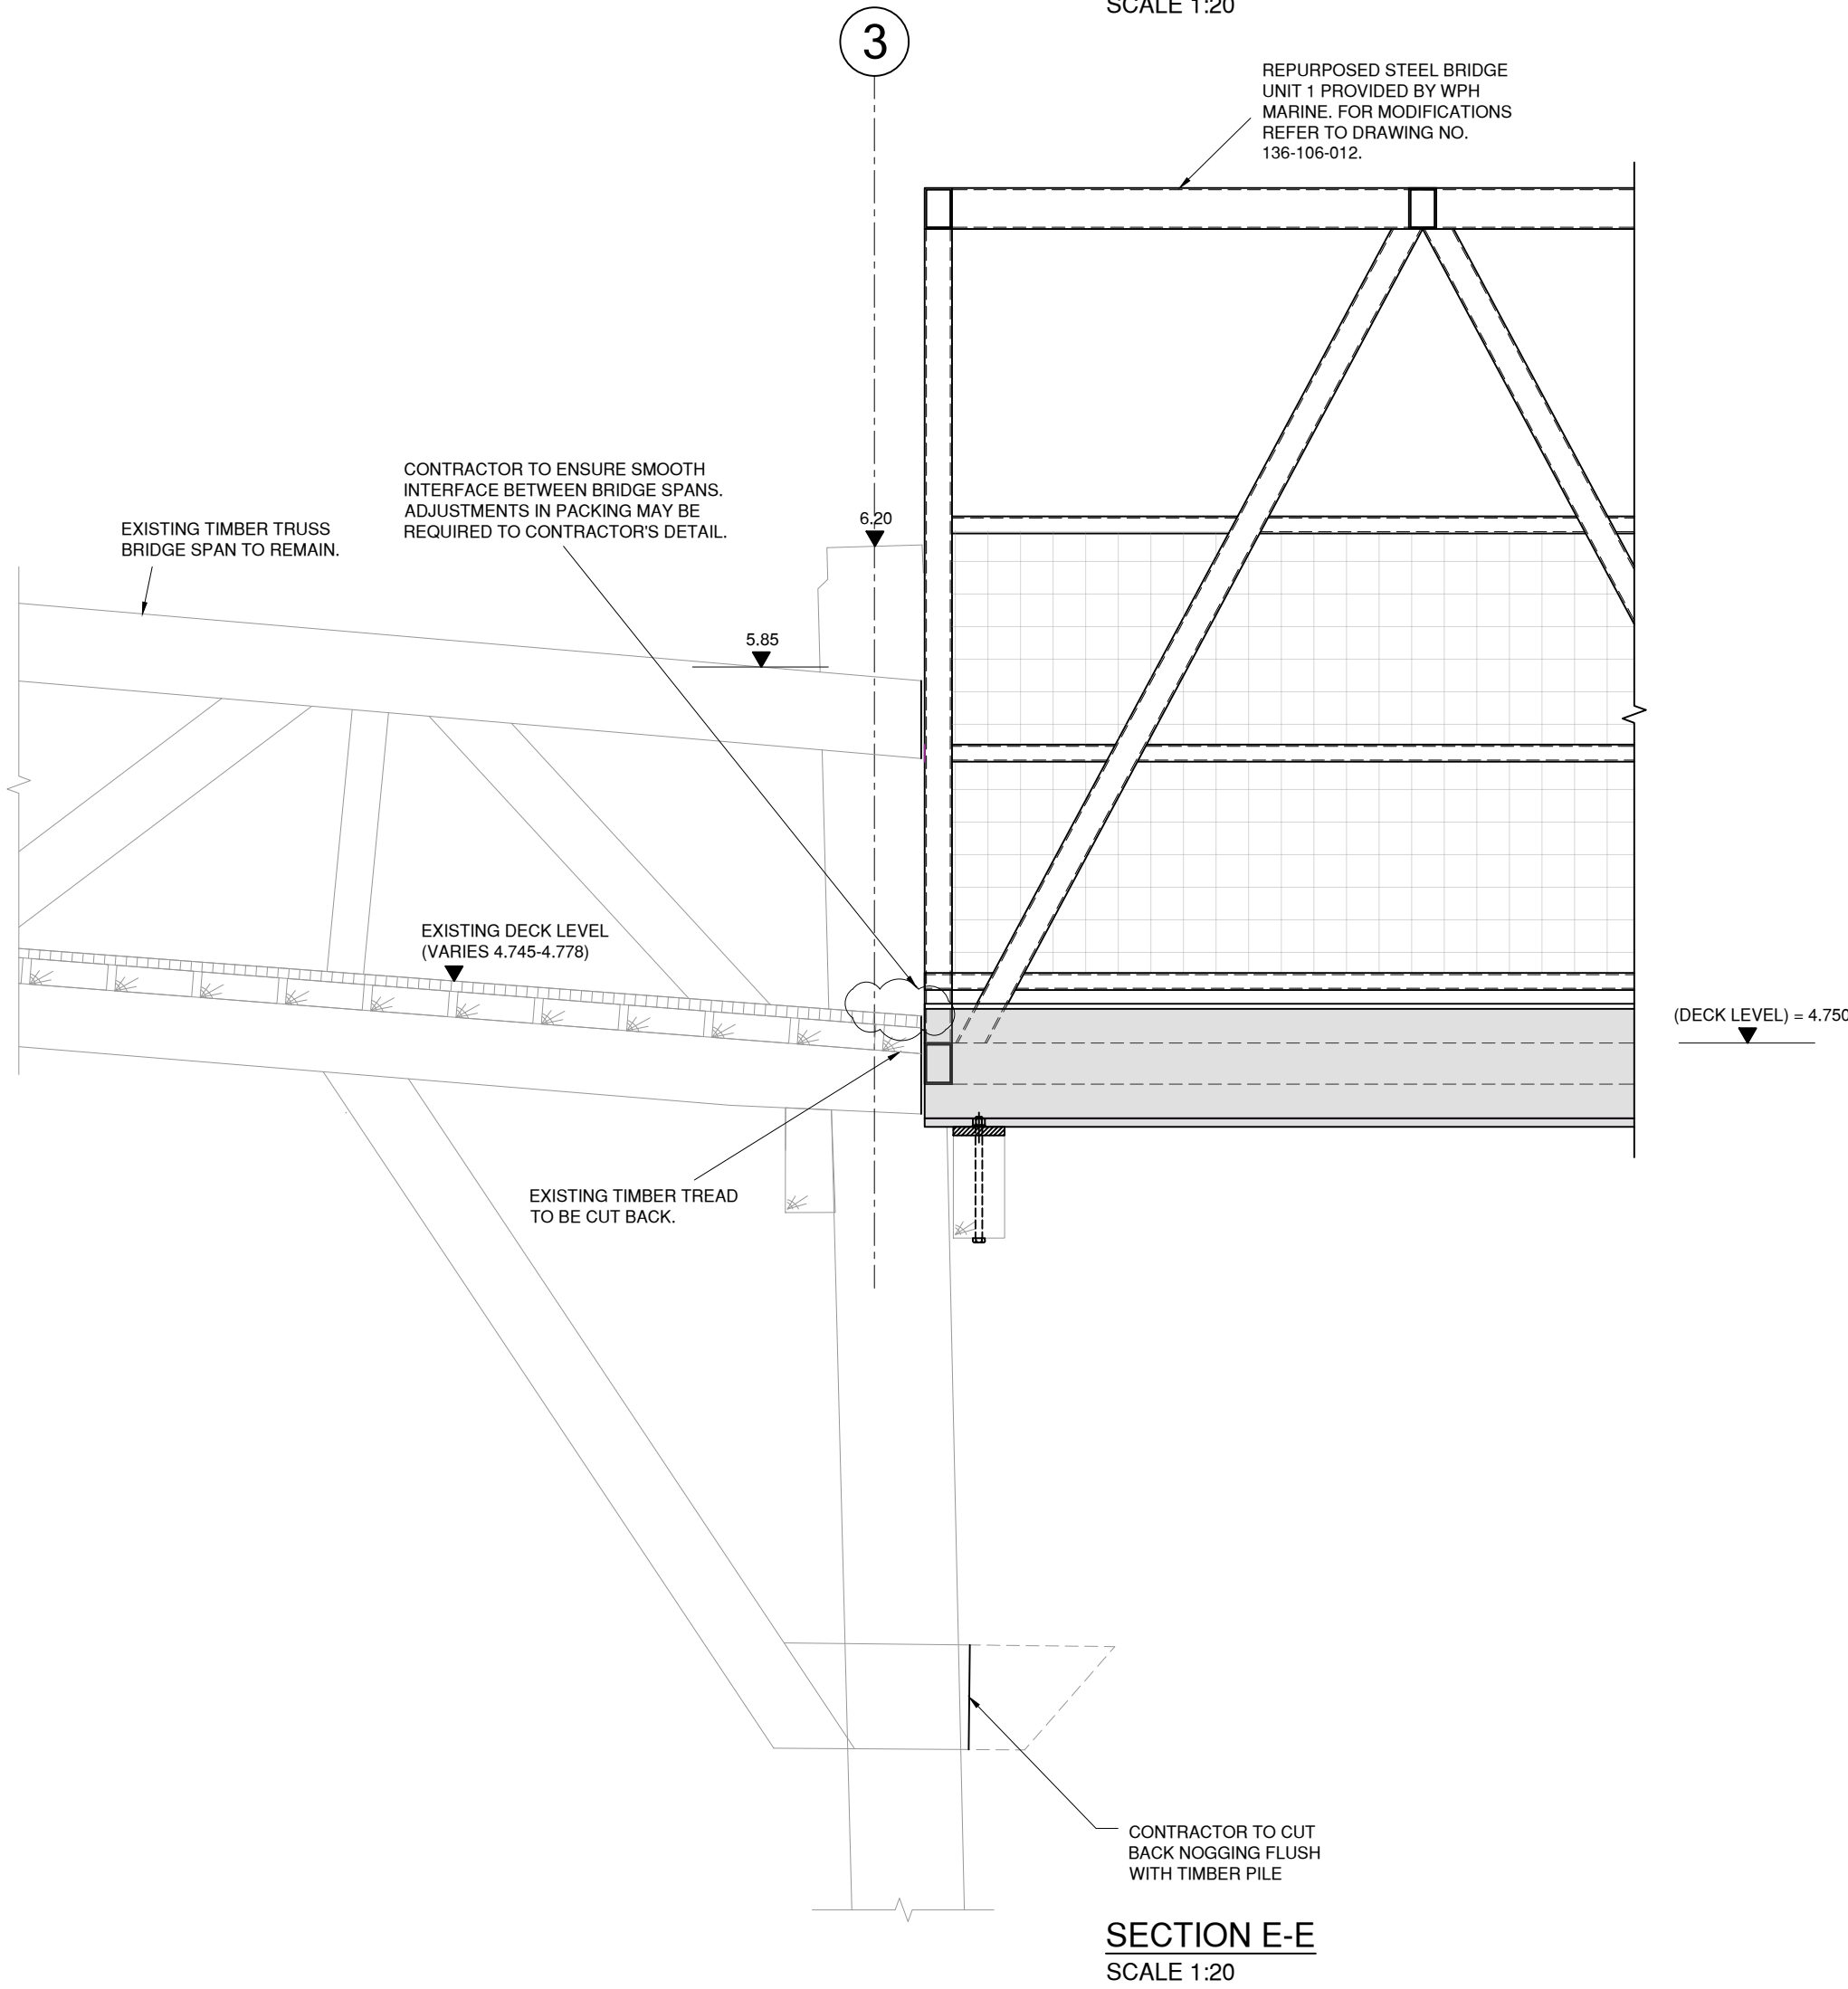

SECTION E-E
SCALE 1:20

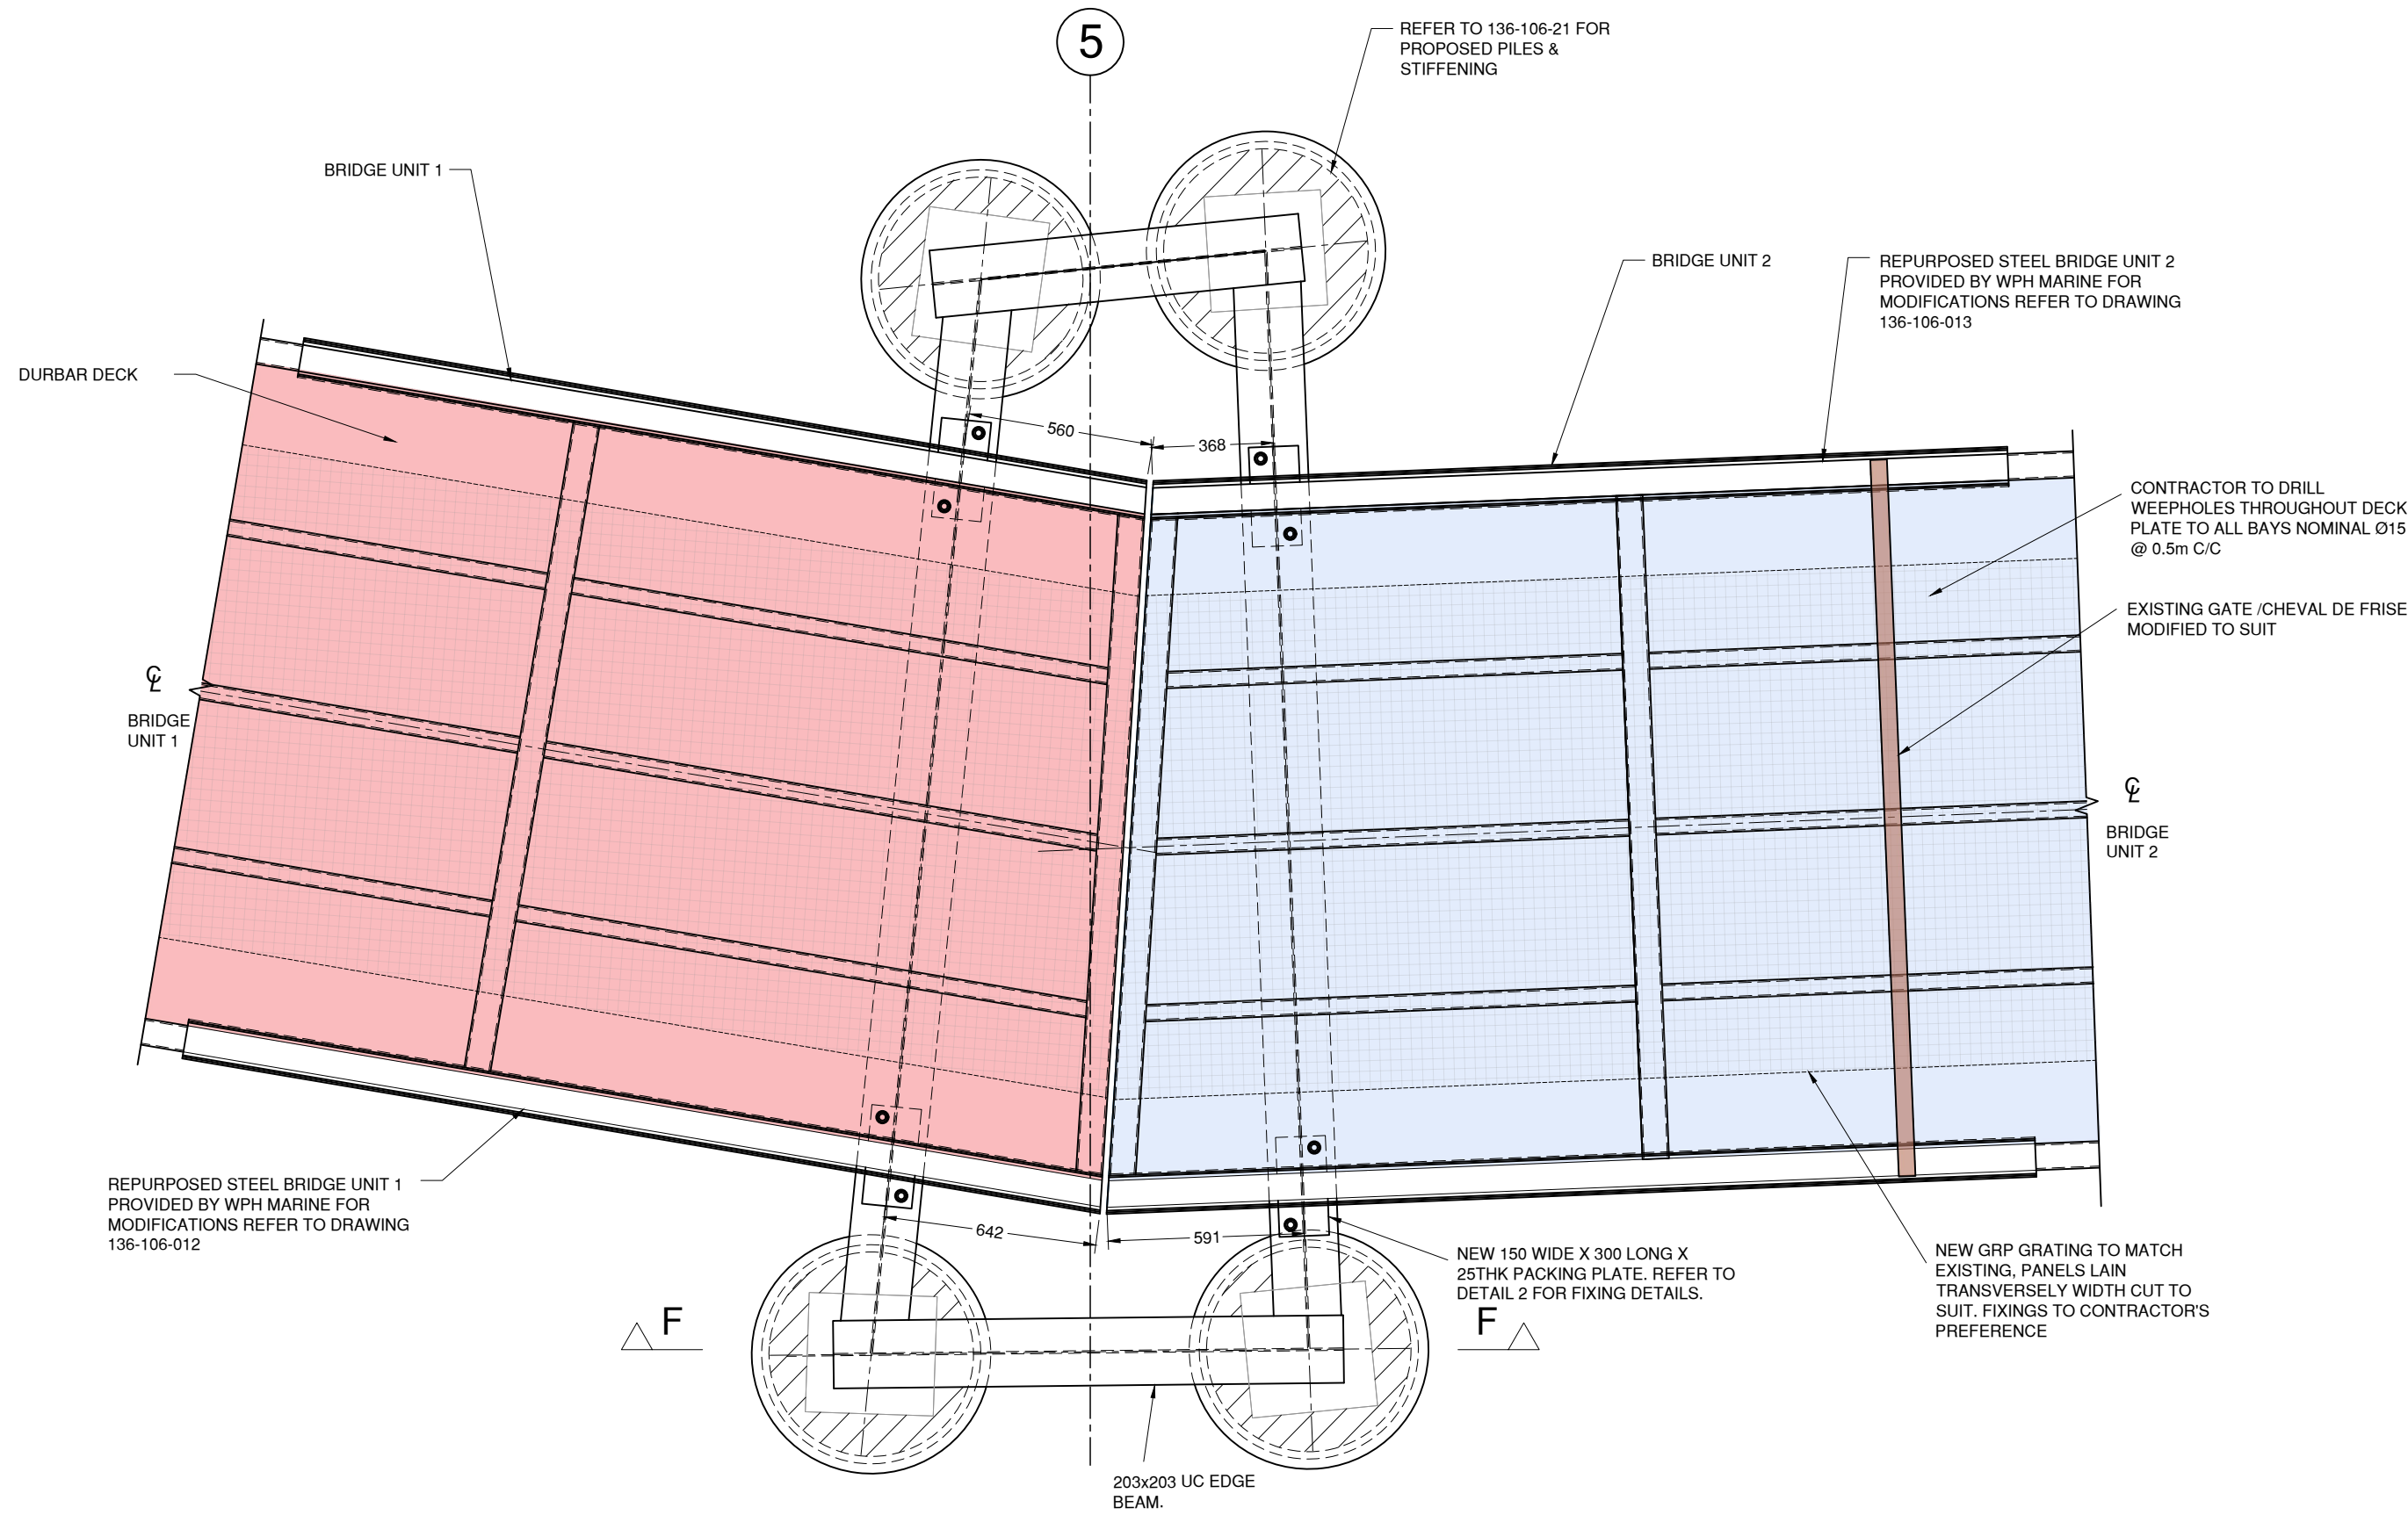

PLAN AT 5 CL
SCALE 1:20

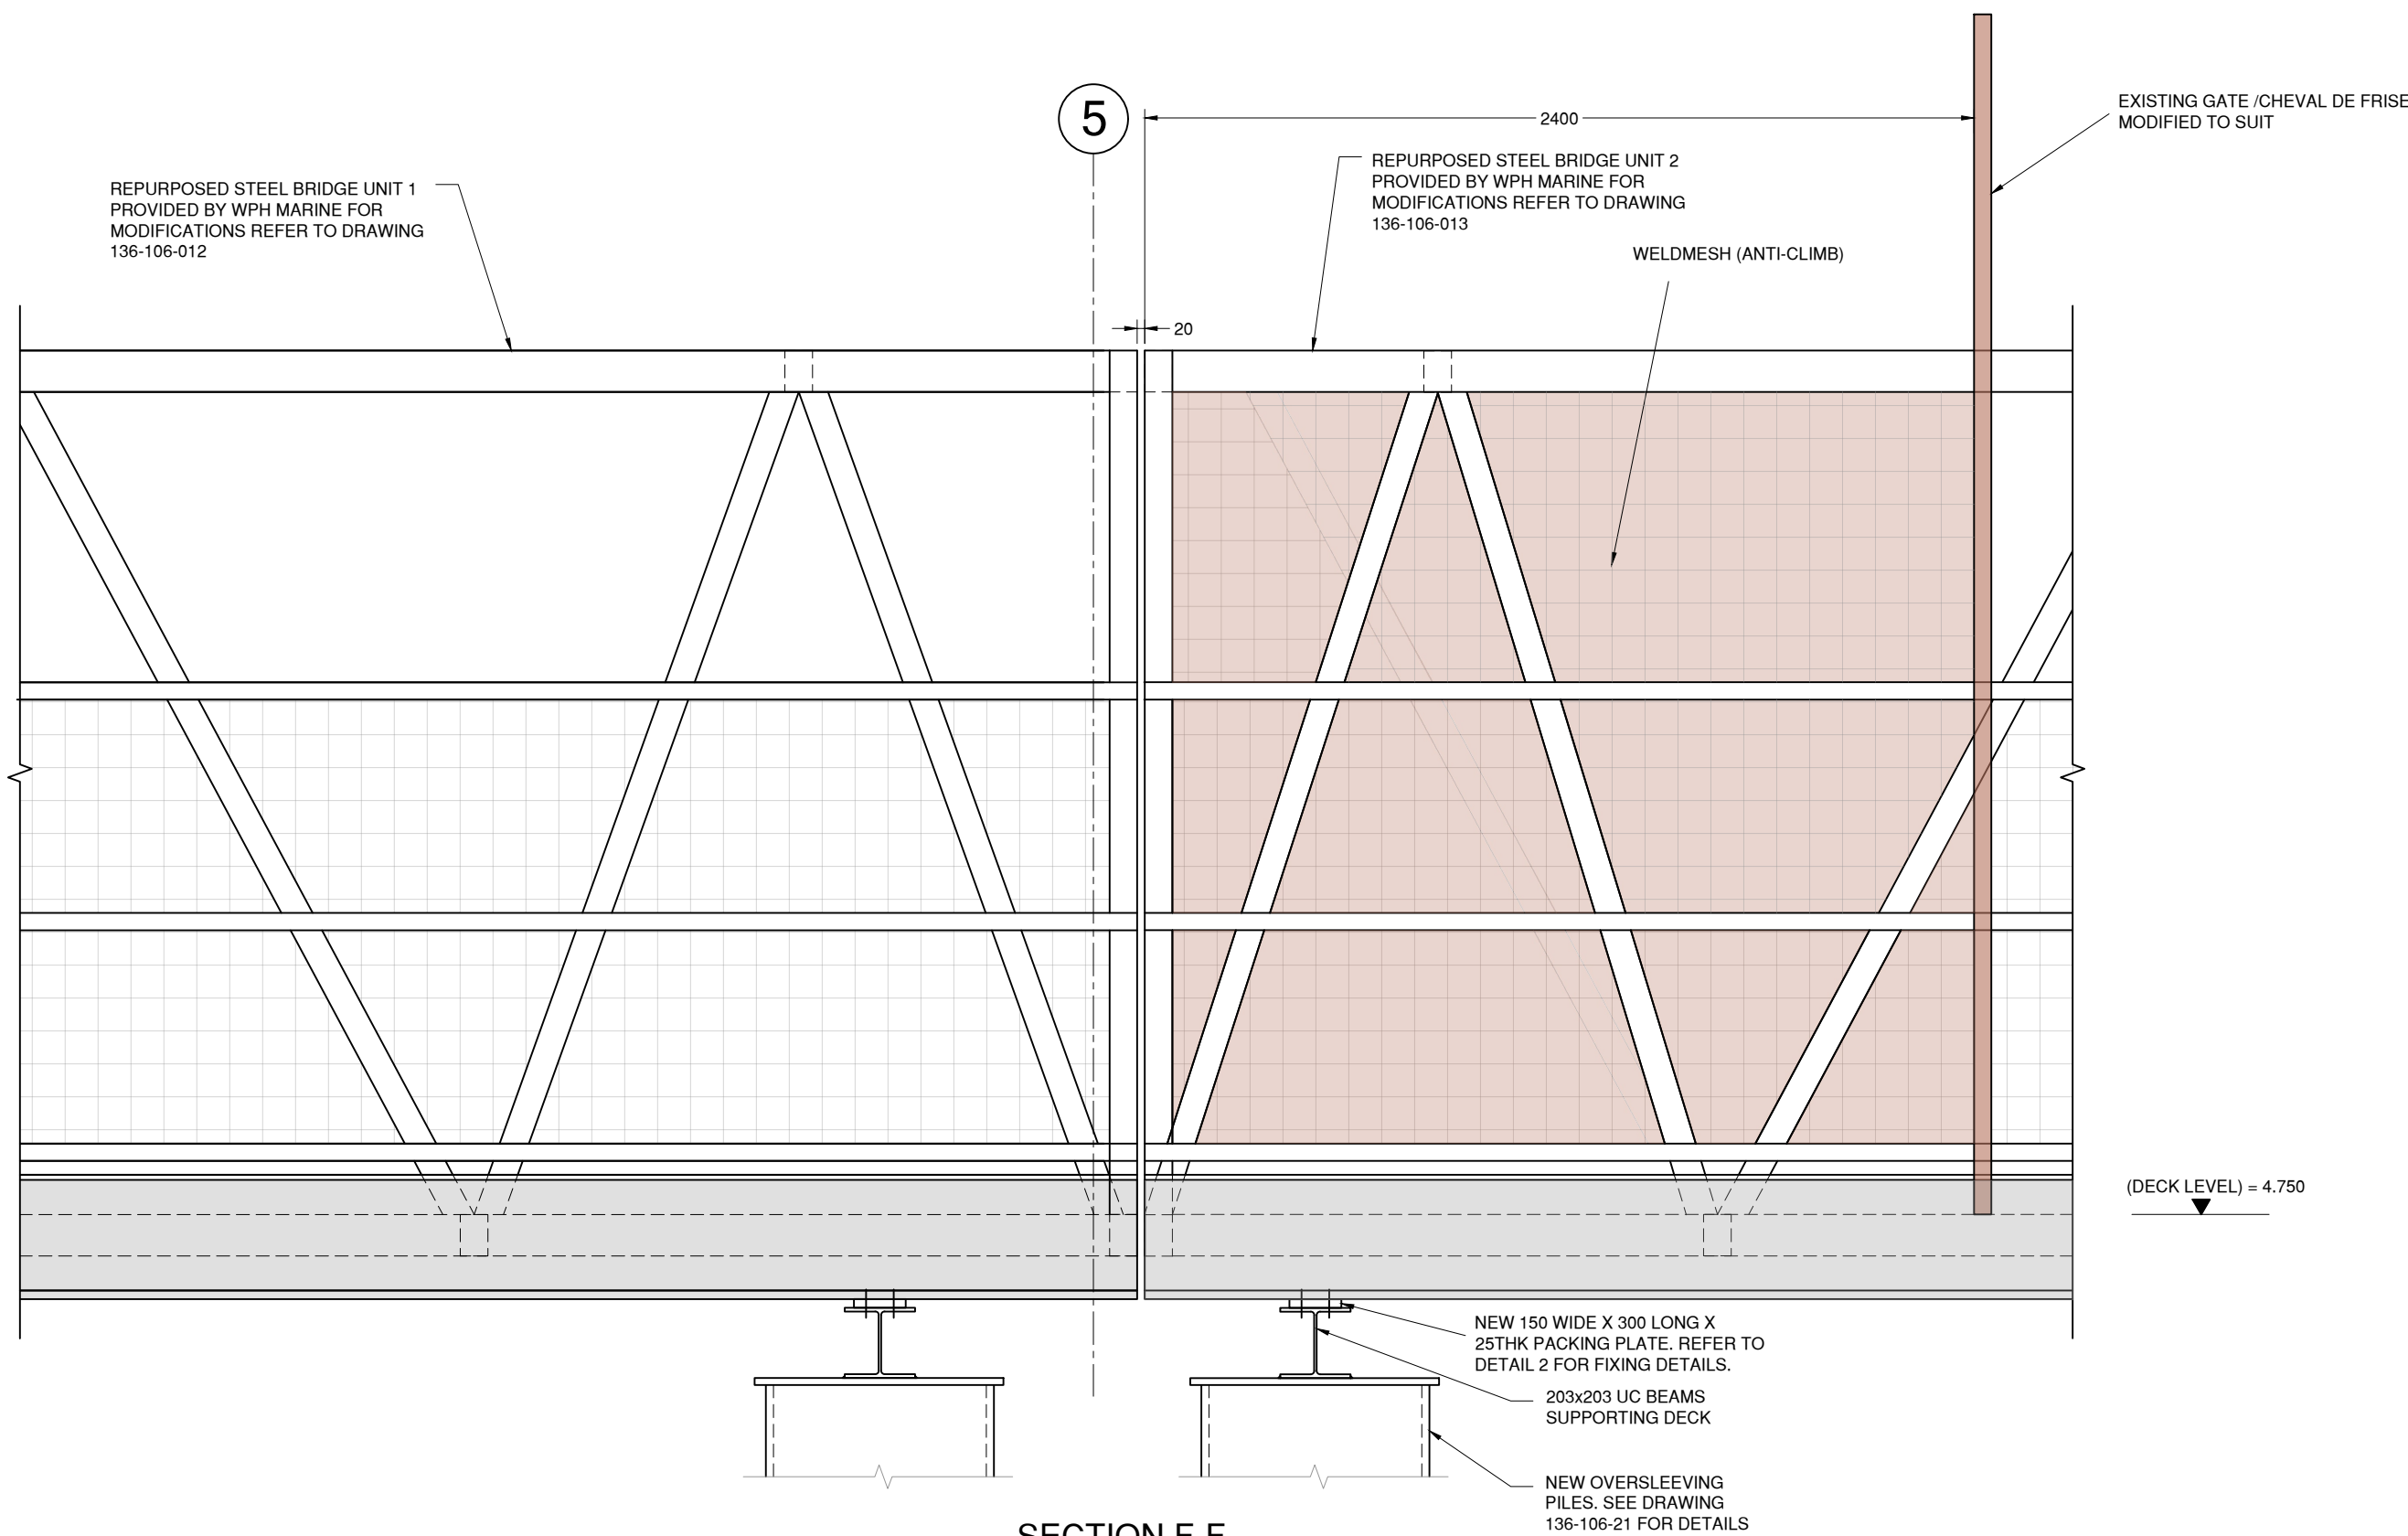

SECTION F-F
SCALE 1:20

Notes

1. THIS DRAWING IS TO BE READ IN CONJUNCTION WITH THE FOLLOWING:
 - DRAWING NOS. 136-106-11-12.
2. THIS DRAWING HAS BEEN PRODUCED FOLLOWING LIMITED WALKOVER INSPECTIONS CARRIED OUT DURING FEBRUARY AND MAY 2025.
3. DO NOT SCALE FROM THIS DRAWING MANUALLY OR ELECTRONICALLY.
4. THE FABRICATOR IS TO MAKE A DETAILED SURVEY OF THE EXISTING ARRANGEMENTS TO FINALISE DIMENSIONS AND LEVELS FOR FABRICATION.
5. TOPOGRAPHIC INFORMATION PROVIDED BY OTHERS DATED 2021.
6. SERVICES ARE SHOWN INDICATIVELY ONLY.
7. PLA CONSENT TO BE CARRIED OUT BY OTHERS.
8. FOR SPECIFICATION AND CDM NOTES REFER TO DRAWING NO. 136-106-020.

P01	04.07.25	INITIAL ISSUE	KW	DW	IH
Rev'n	Date	Description	Drawn	Chk'd	App'd

Status

PRELIMINARY



**HAYDN
EVANS**

Second Floor, Hyde Park House
Crown Street, Ipswich, IP1 3LG

01473 236550
www.haydnevans.co.uk
mail@haydnevans.co.uk



Client

Project

**DENTON PIER
REFERBISHMENT**

Drawing title

**DETAILS AT GRID 3, GRID 5
BRIDGE STRUCTURE**

Scale	1:20	Drawn	KW	Checked	DW	Approved	IH	Date	07.2025
-------	------	-------	----	---------	----	----------	----	------	---------

Drawing no.	136-106-16	Revision	P01
-------------	------------	----------	-----