



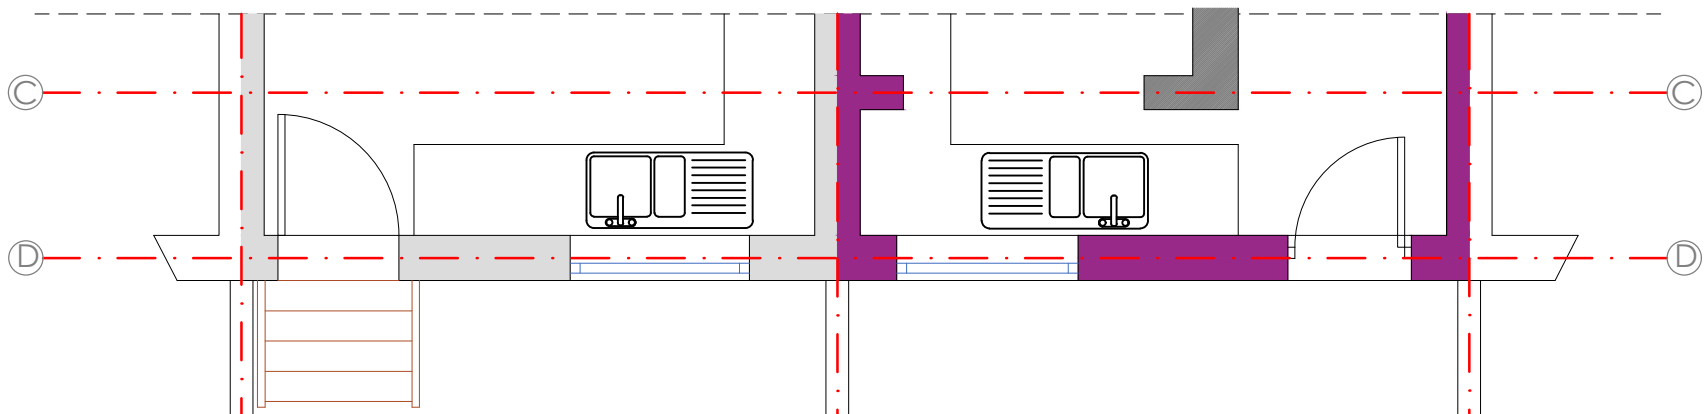

No.12
Rear Garden
52.0 sqm

No.11
Rear Garden
60.0 sqm

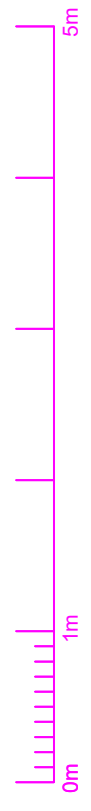

REAR GARDENS

REV.A: 11/02/2022, General Amendment made

DWG. TITLE:	Existing Rear Gardens				PROJECT:	CLIENT	SITE:	GLOBPROJECT LIMITED Chartered Architects Yeoman House, 7th Floor 63 Croydon Road London SE20 7TS M 07961761712 E gprojectltd@gmail.com
JOB No.	GPR-112/2021							
DWG. No.	112/05/RG				Retrospective planning application for retention of Nos.11&12 as 2X3 & 2x2 bed, self-contained flats including internal modifications	Mr Jagdev Singh Malkotia	11-12 East Milton Rd Gravesend Kent DA12 2JL	
REVISION:	A							
SCALE:	1 : 50 (A3)							
DRAWN:	BM							
DATE:	17.11.2021				Issue	Retrospective Planning Application	Note: Accurate measurements to be determined on site This is a planning drawing and a separate building control drawings will produced after planning approval. Owner is advised to start negotiation with the neighbour about Party Wall Matters at this stage.	
CHECKED:	BM				11.02.2022			