


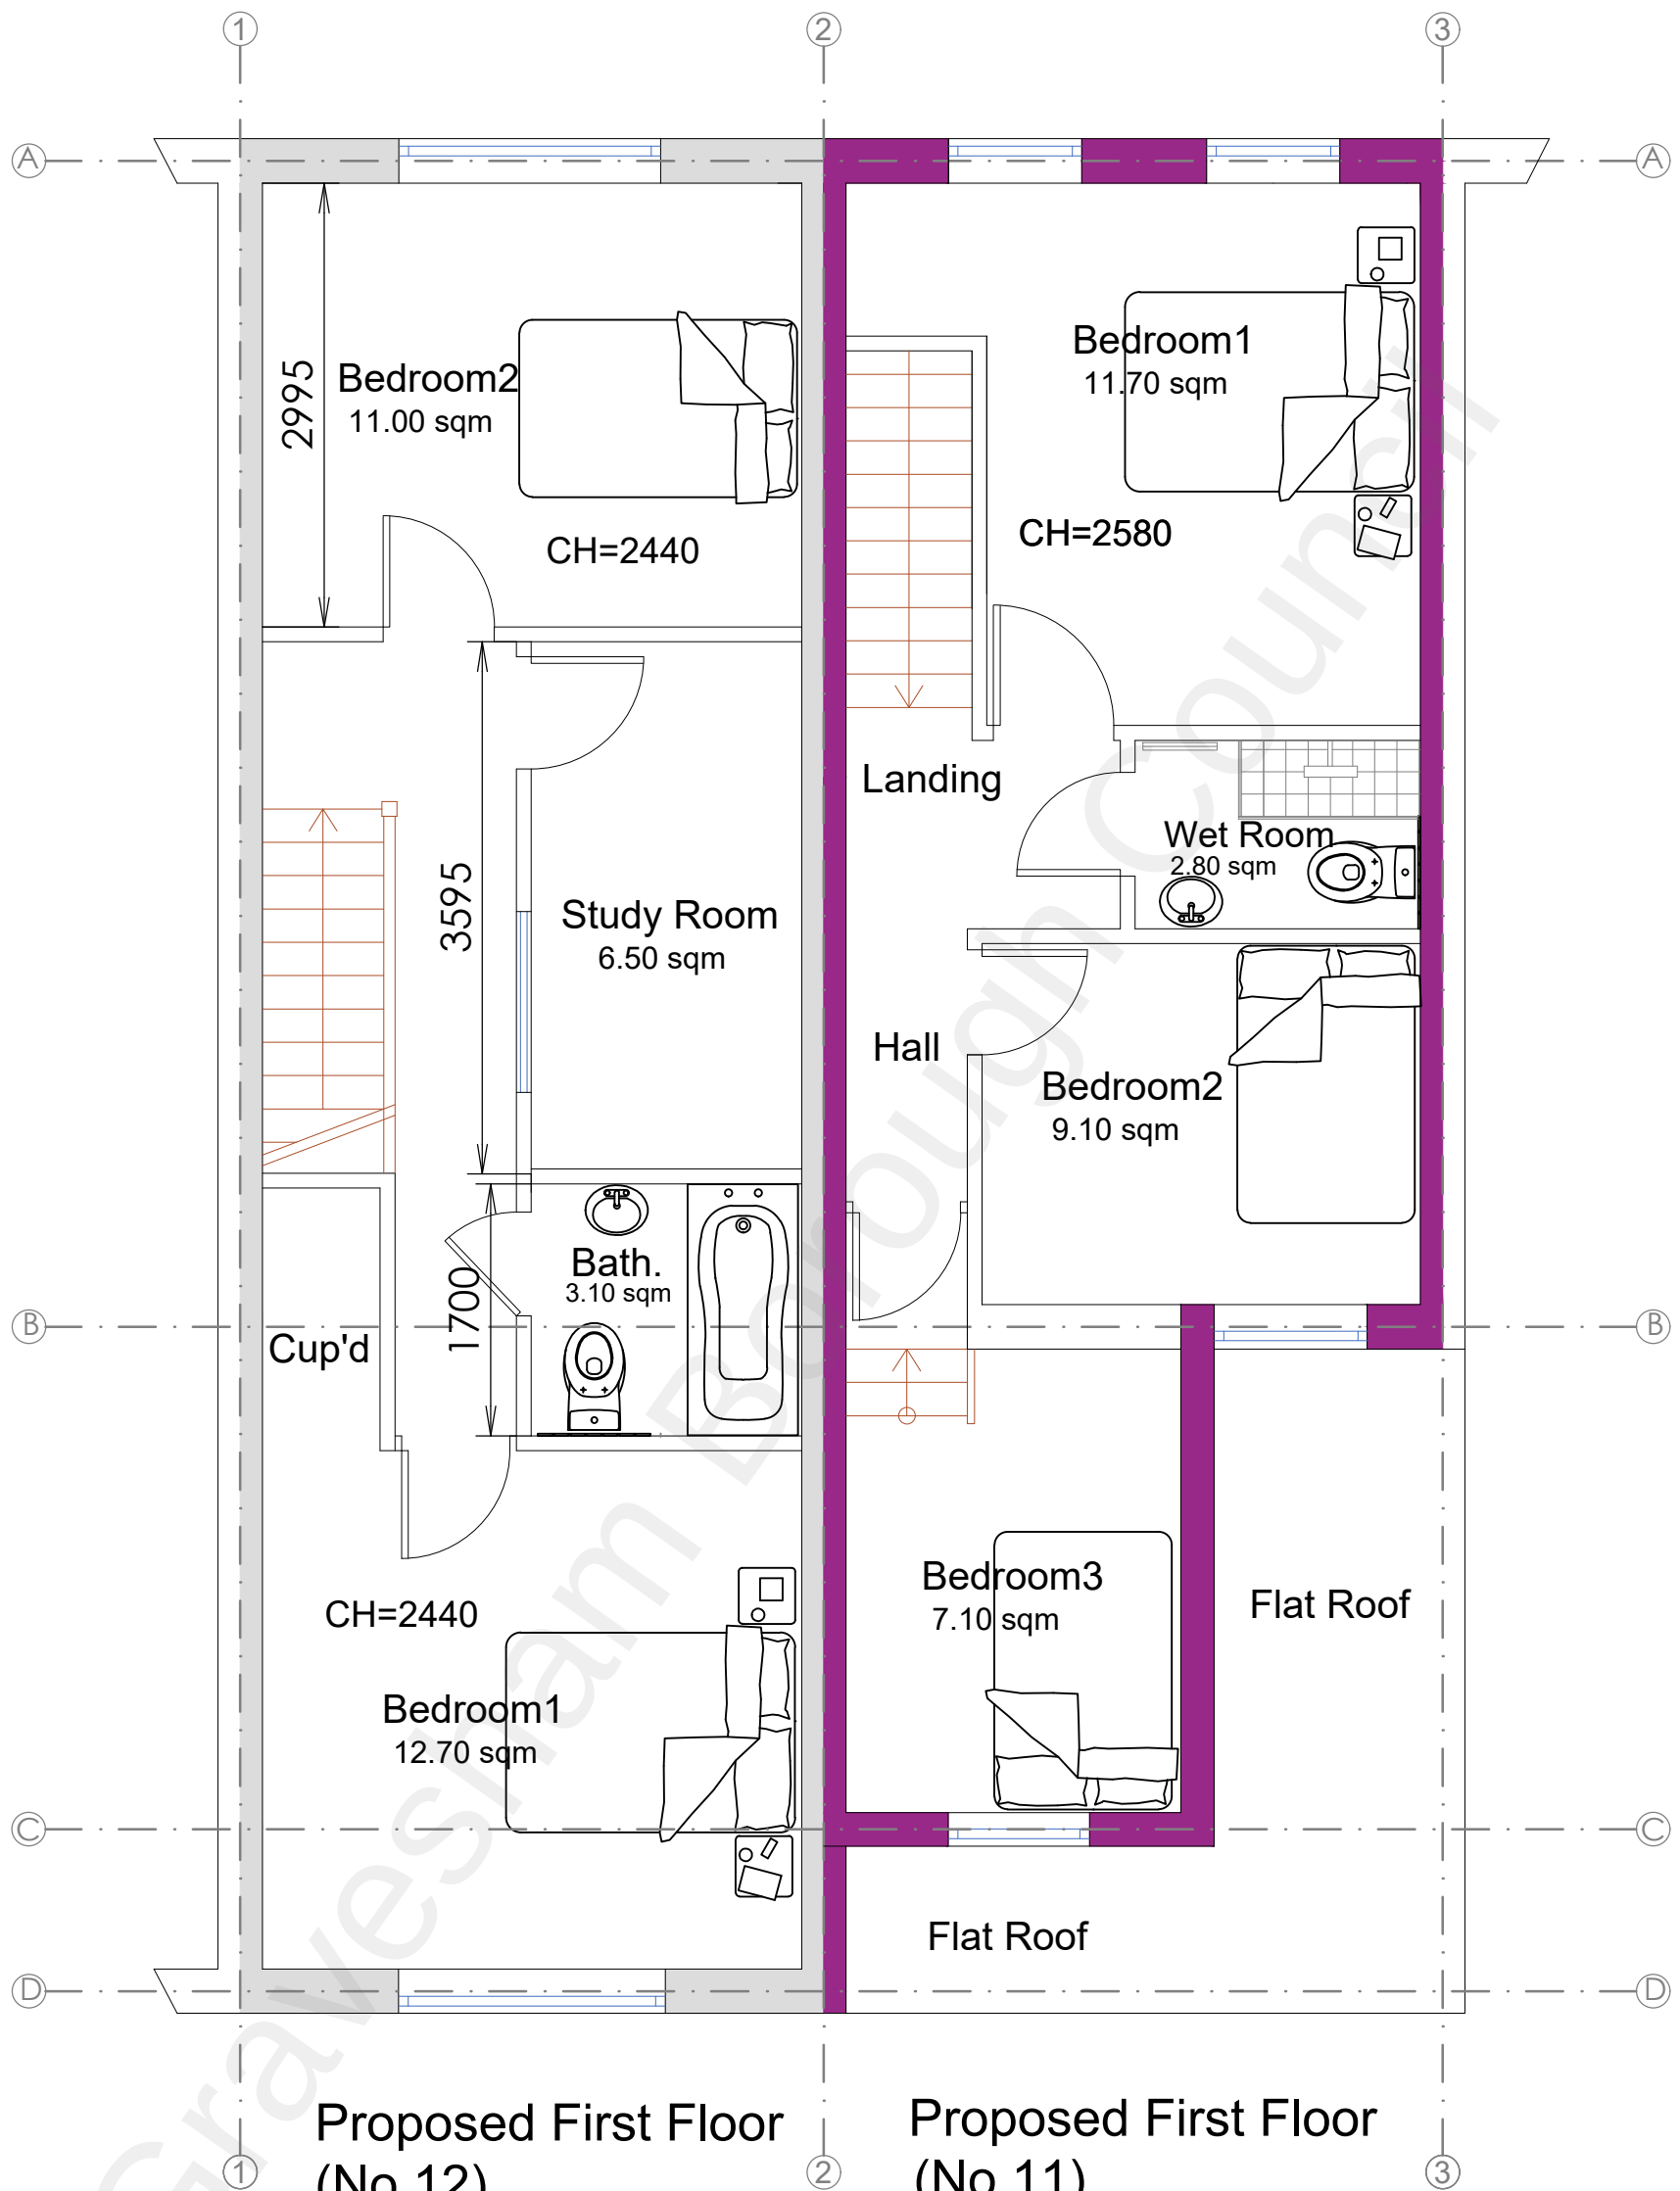

Proposed First Floor
(No.12)
GIA = 43.90 sqm

Proposed First Floor
(No.11)
GIA = 37.30sqm



REV.A: 11/02/2022, Amendment made to project description including introduction of a Study Room instead Bedroom No.3 in Flat 12

DWG. TITLE:		Proposed First Floor				PROJECT:		CLIENT		SITE:		GLOBPROJECT LIMITED Chartered Architects Yeoman House, 7th Floor 63 Croydon Road London SE20 7TS M 07961761712 E gprojectltd@gmail.com	
JOB No.		GPR-112/2021											
DWG. No.		112/04/EFF				Mr Jagdev Singh Malkotia		11-12 East Milton Rd Gravesend Kent DA12 2JL					
REVISION:		A											
SCALE:		1 : 50 (A3)											
DRAWN:		BM				Note: Accurate measurements to be determined on site This is a planning drawing and a separate building control drawings will produced after planning approval. Owner is advised to start negotiation with the neighbour about Party Wall Matters at this stage.							
DATE:		17.11.2021											
CHECKED:		BM											
						Retrospective Planning Application							
						Issue							
						11.02.2022							