


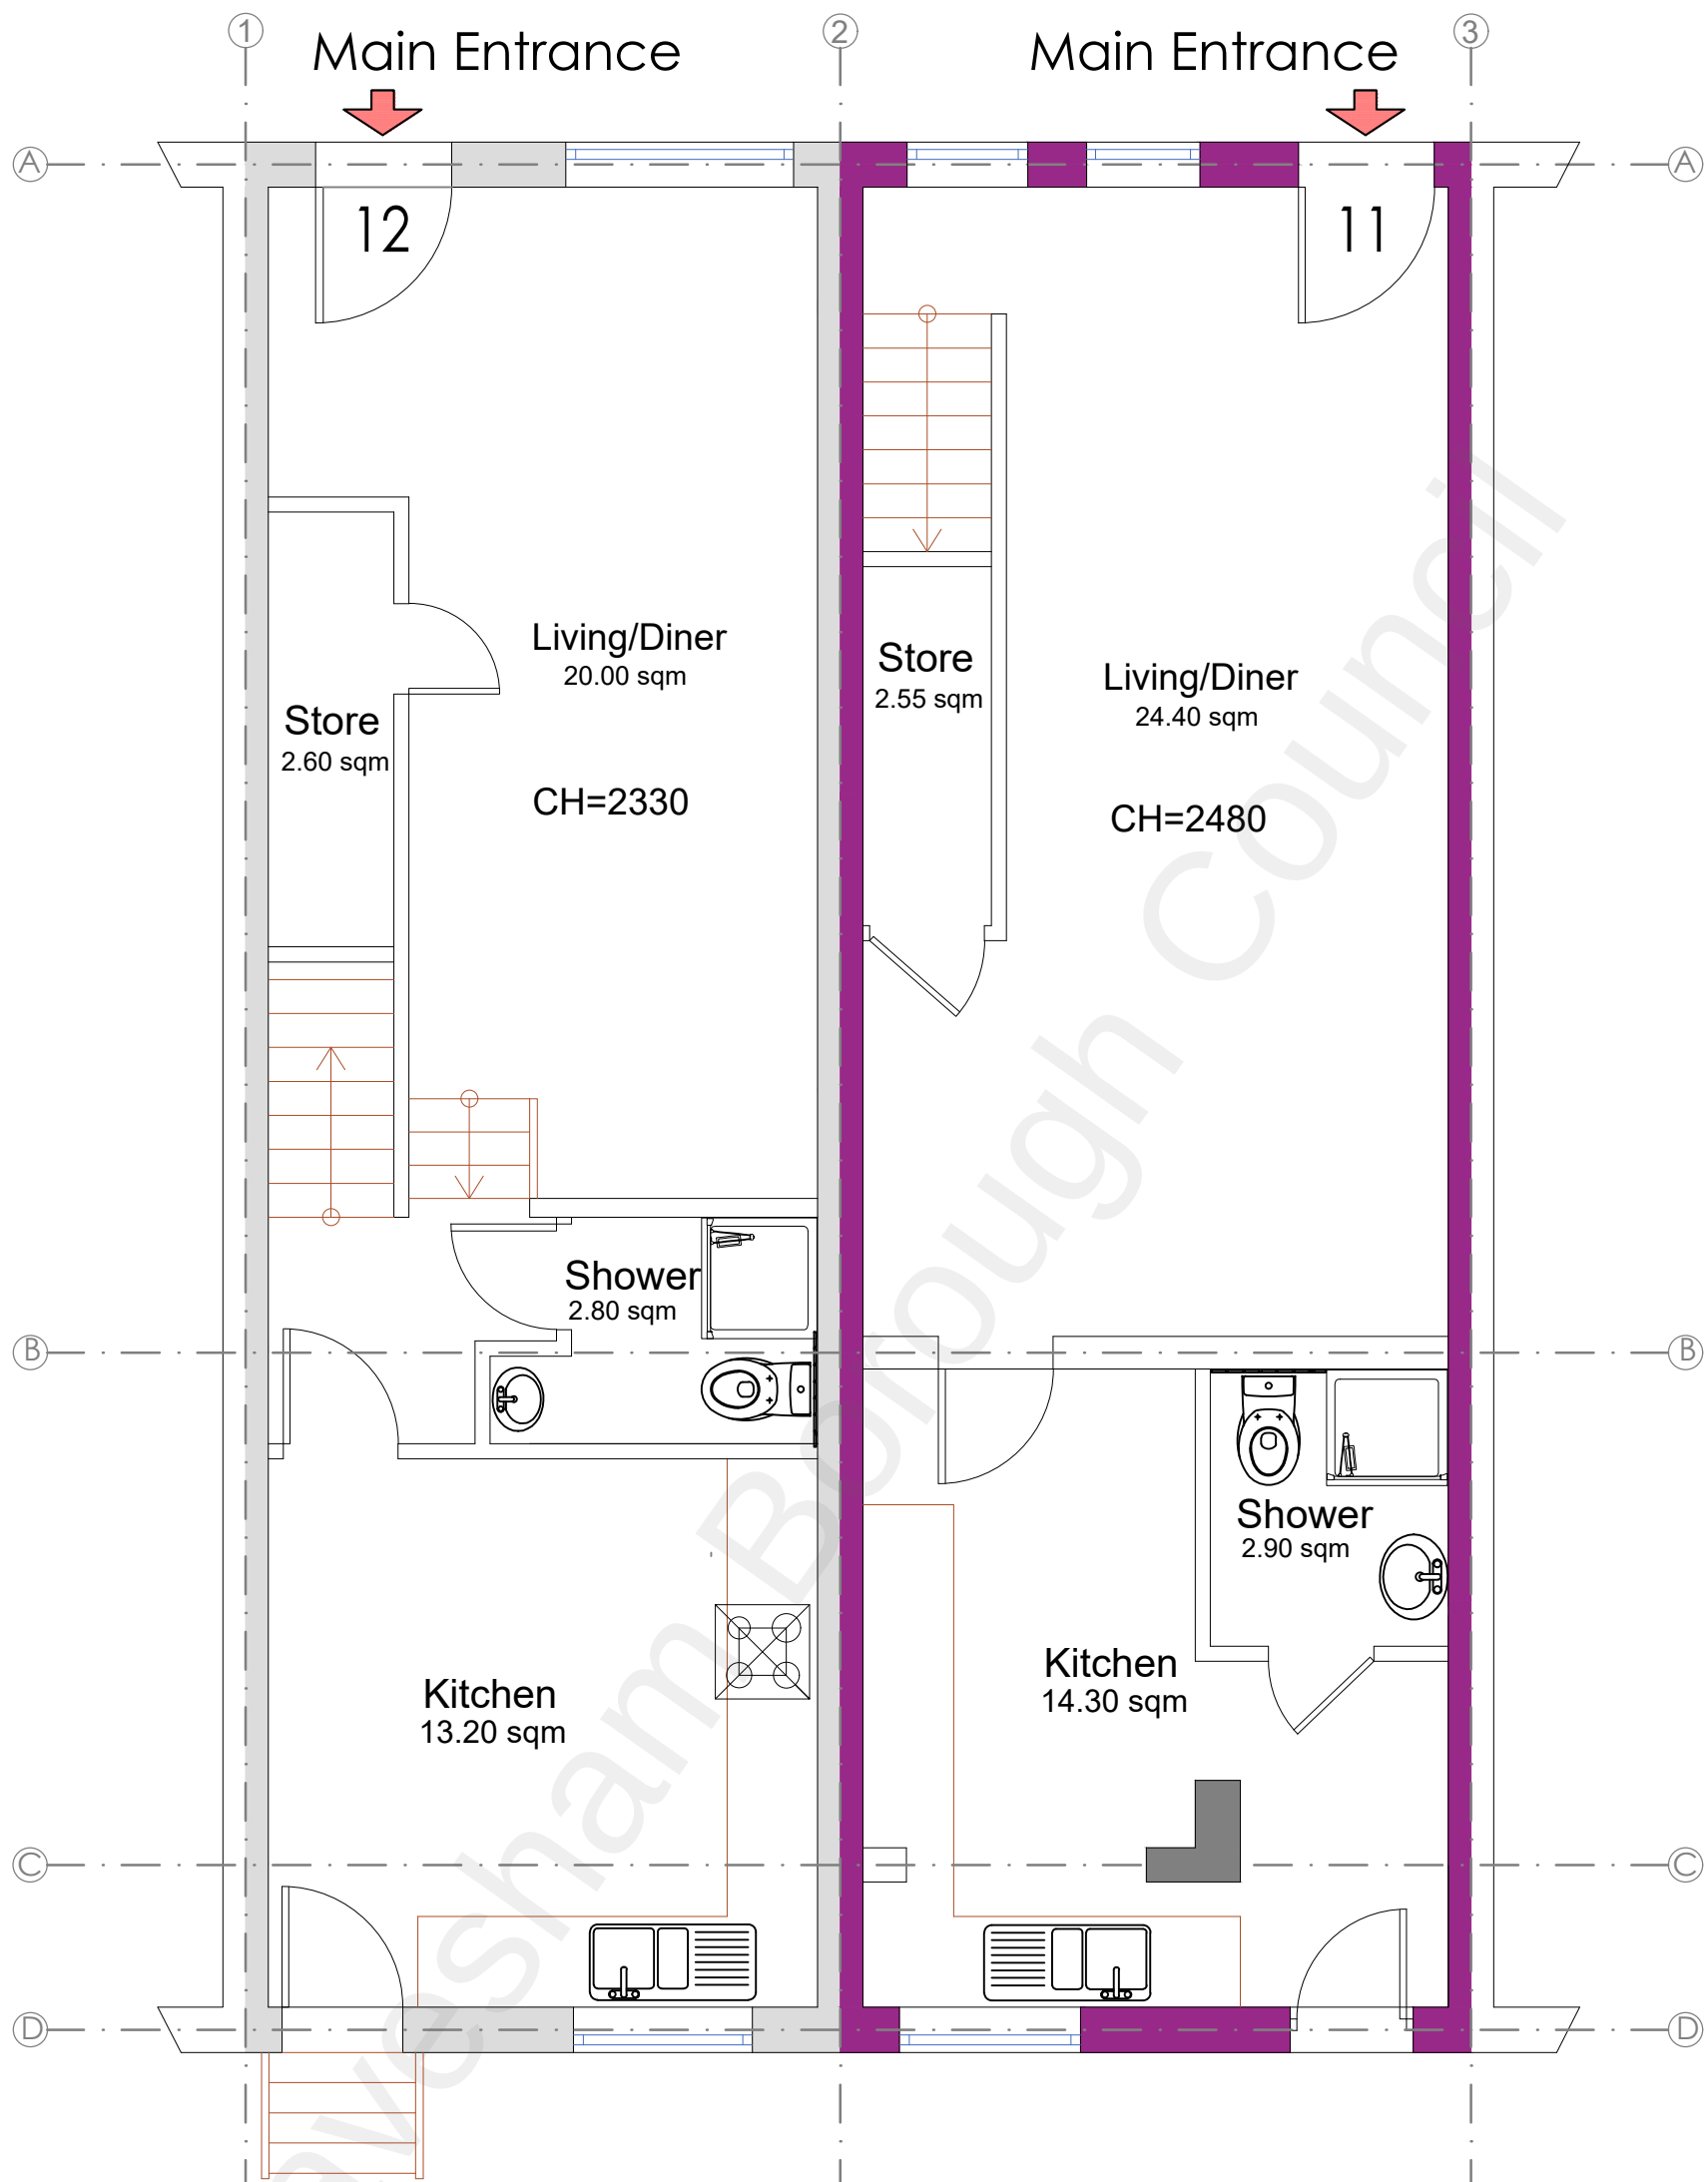

Proposed Ground Floor
(No.12)

2xBed Flat, 3 Persons
GIA (43.90+43.90) = 87.80sqm

Proposed Ground Floor
(No.11)

3xBed Flat, 4 Persons
GIA (46.80+37.30)=84.10sqm



REV.A: 11/02/2022, General Amendment made

DWG. TITLE:		Proposed Ground Floor				PROJECT:		CLIENT		SITE:		GLOBPROJECT LIMITED Chartered Architects Yeoman House, 7th Floor 63 Croydon Road London SE20 7TS M 07961761712 E gprojectltd@gmail.com	
JOB No.		GPR-112/2021											
DWG. No.		112/02/PGF				Mr Jagdev Singh Malkotia		11-12 East Milton Rd Gravesend Kent DA12 2JL					
REVISION:		A											
SCALE:		1 : 50 (A3)											
DRAWN:		BM											
DATE:		17.11.2021				Note: Accurate measurements to be determined on site This is a planning drawing and a separate building control drawings will produced after planning approval. Owner is advised to start negotiation with the neighbour about Party Wall Matters at this stage.							
CHECKED:		BM											
		Retrospective planning application for retention of Nos.11&12 as 2X3 & 2x2 bed, self-contained flats including internal modifications				Issue		Retrospective Planning Application					
		11.02.2022											