
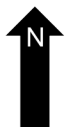
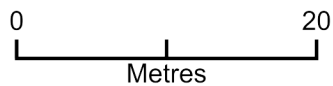


The Old Dairy Solar Panels

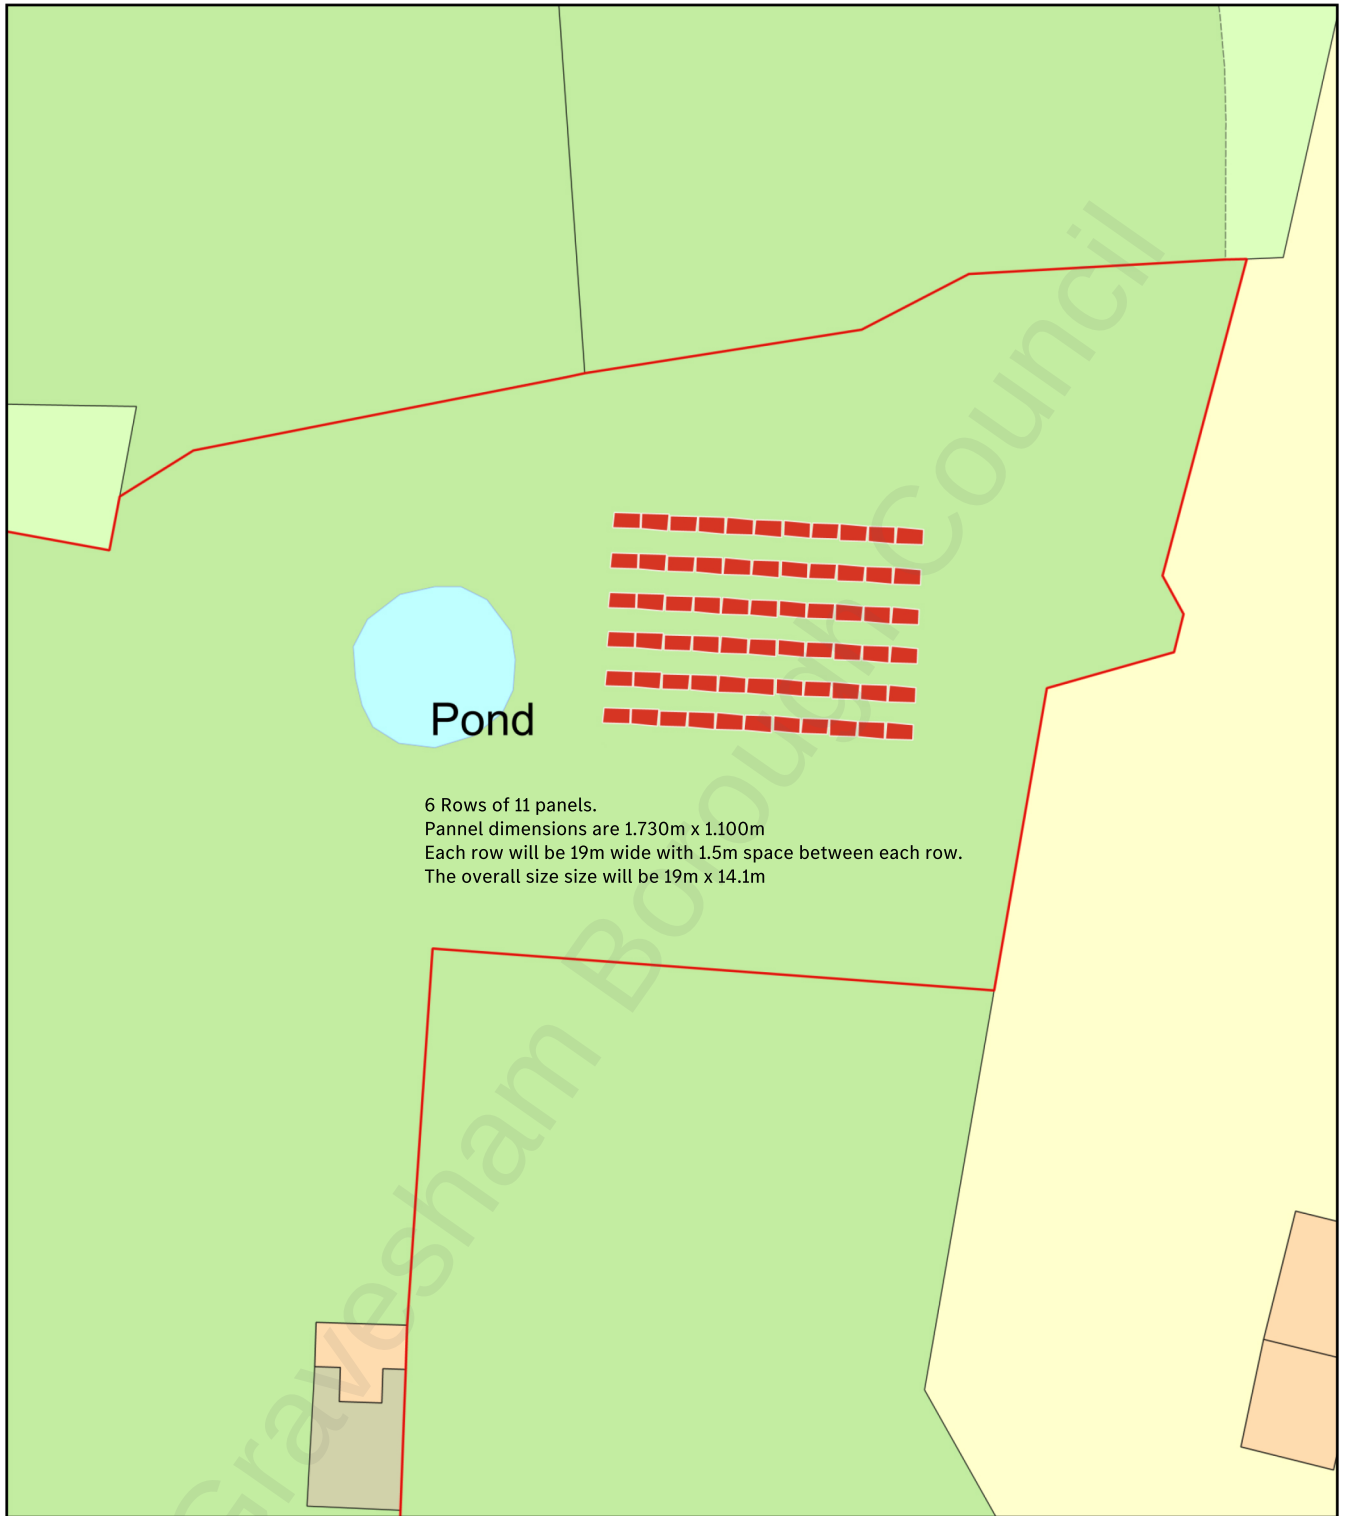

Plan Produced for: Nigel Payne

Date Produced: 25 Oct 2021

Plan Reference Number: TQRQM21298104104271

Scale: 1:500 @ A4