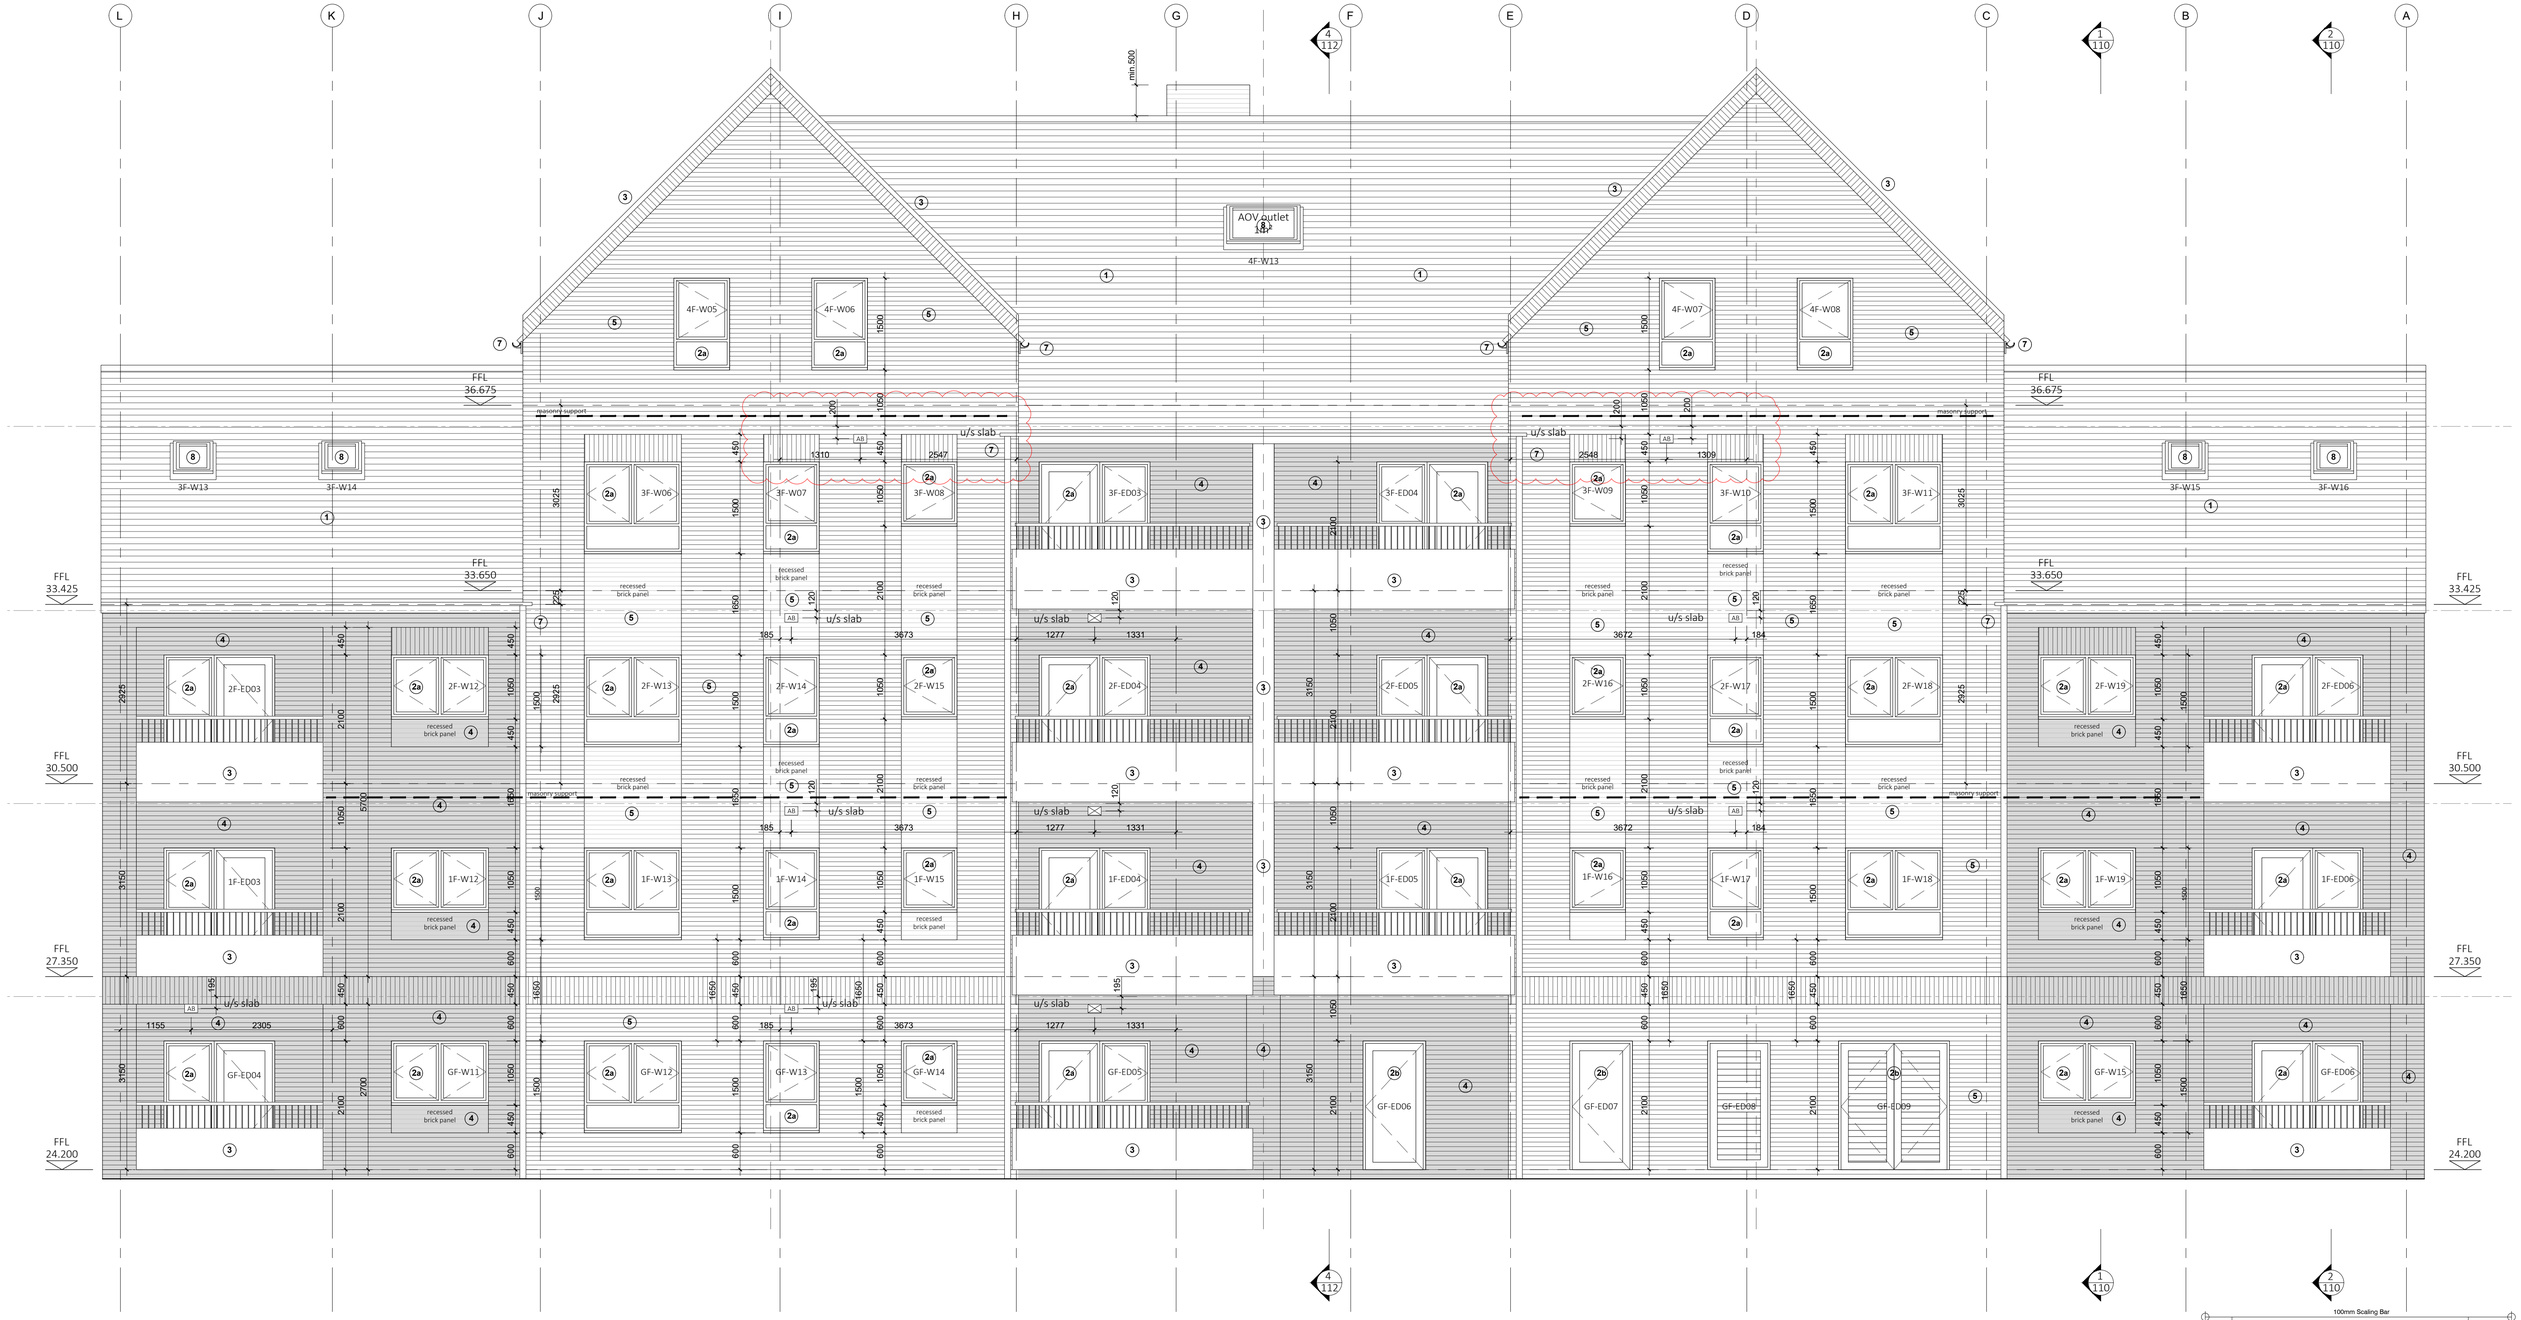

Block A - Elevations - South East

Scale 1:50 @ A1

Materials Key

(see also dwg 24.115.502)

1)	roof tiles: Edilians Huguenot plain clay tiles, colour Slate
2a)	windows/doors: Comar aluminium (RAL 7016 anthracite grey)
2b)	doors: Comar aluminium (RAL 7016 anthracite grey)
3)	metalwork: PPC finish (RAL 7016 anthracite grey)
4)	facing brick: La Paloma - Ashton
5)	facing brick: Ibstock - Leciester Autumn Multi
6)	facing brick: Crest - Polar White (alternating double course)
7)	rainwatergoods: RAL 7016 Anthracite Grey
8)	roof light: dark grey

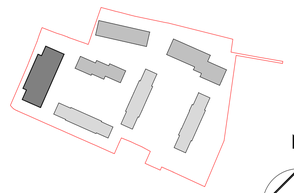

Location Plan

Scale 1:2000 @ A1

100mm Scaling Bar

Rev.	Description	Date
C1	Air/vent bricks adjusted.	29.05.25
C	Air/vent bricks added. Gridlines added	27.05.25
P2	masonry support added	04.02.25
P1	Window refs added. 4F window spacing adjusted.	27.08.24

Client:

OAKWOOD BUILDING CONTRACTORS

Project:

St Columba's Close
Residential development
Gravesend, Kent

Title:

Block A
Elevations - South East

RDA ARCHITECTS

RDA Architects : Chartered Architects
Evegate Park Barn, Evegate, Smeeth, Ashford, Kent. TN25 6SX Company No. 09363947
Tel: 01303 814455 e-mail: projects@rdaarchitects.co.uk Web: www.rdaarchitects.co.uk

© RDA Consulting Architects (Kent) Ltd.

Date	A1 Scale
May 2024	1:50

Project	Status/Revision	Drawing Status
24.115.109	C1	CONSTRUCTION