



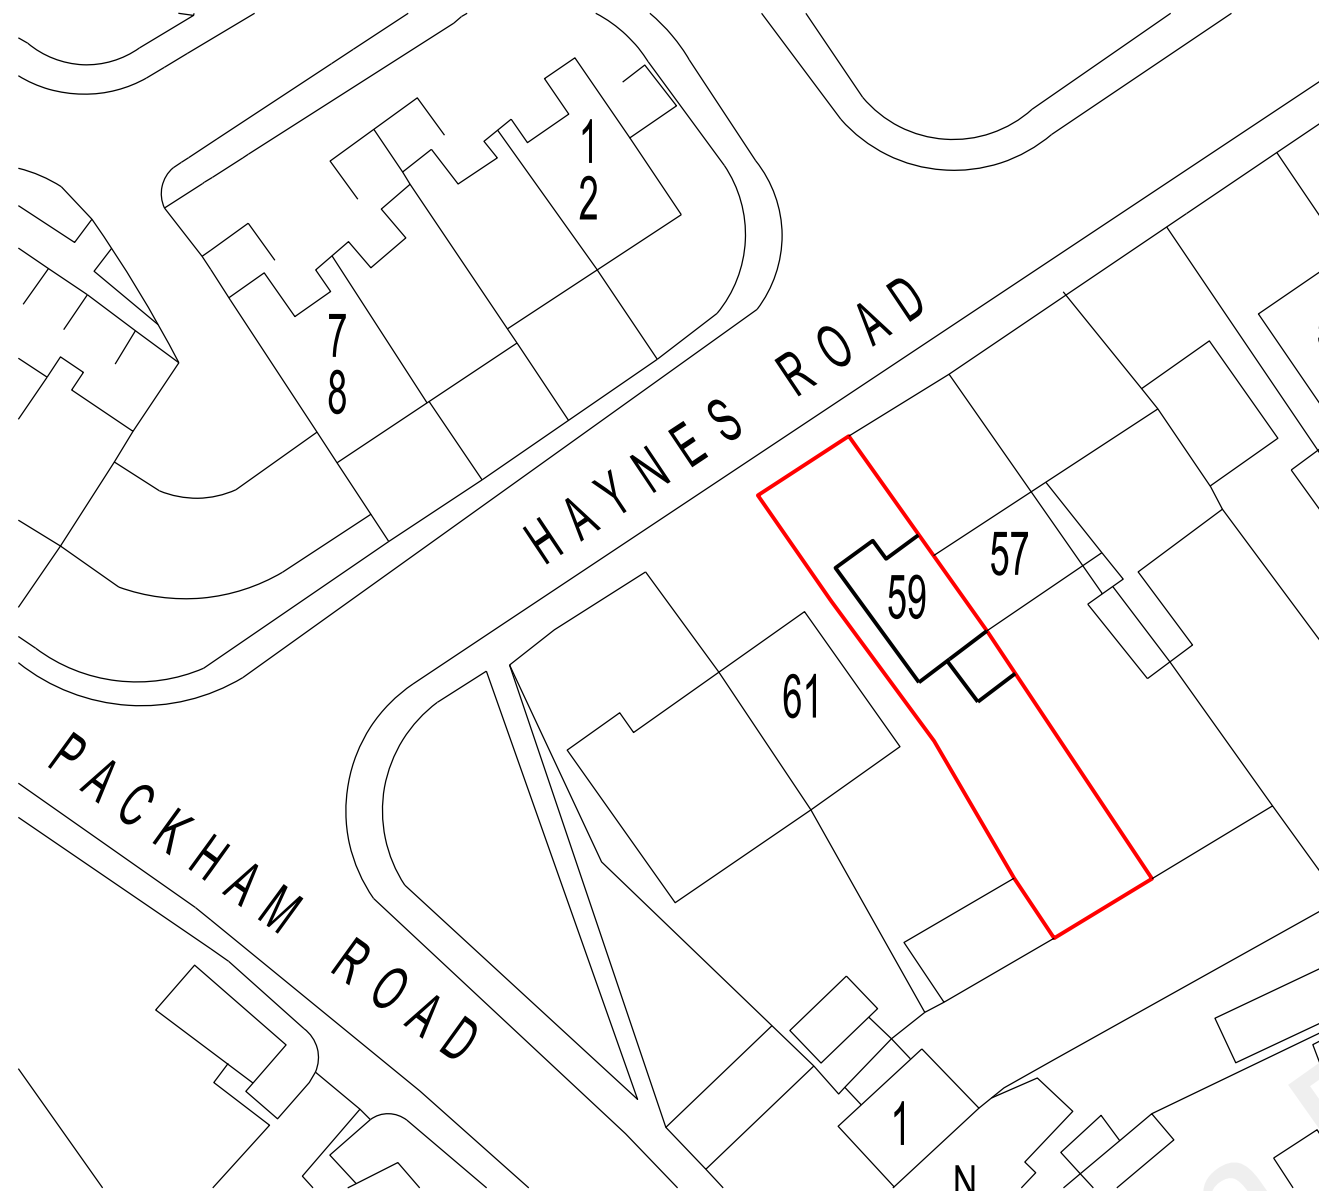

BLOCK PLAN scale 1:500

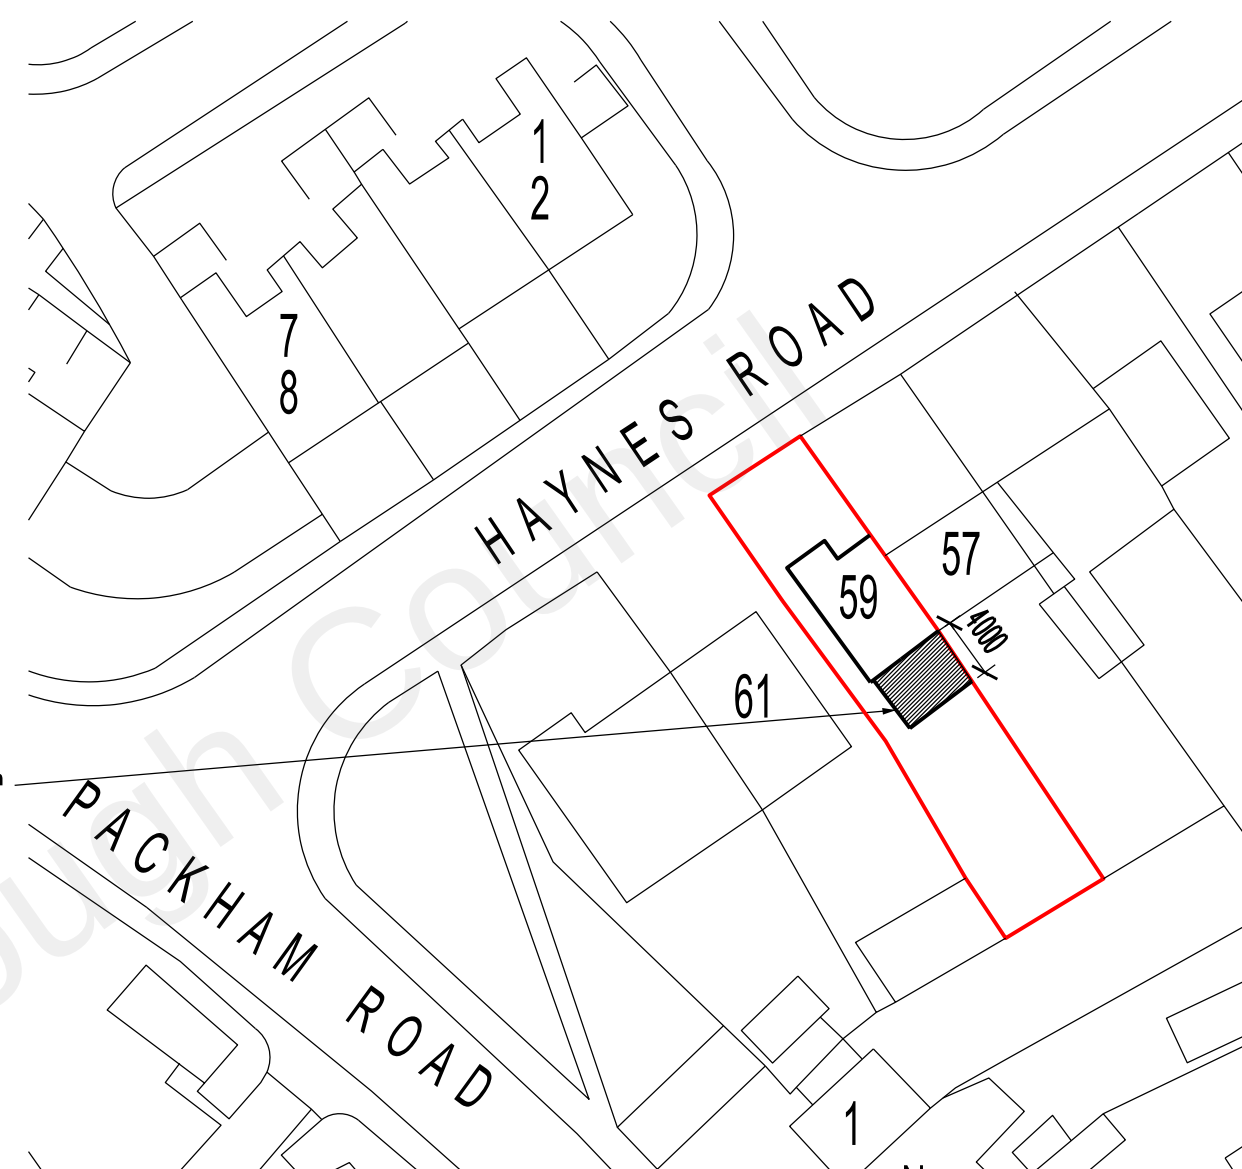

proposed extension
shown hatched

PROPOSED BLOCK PLAN scale 1:500



SITE LOCATION PLAN scale 1:1250



REVISION	DATE
ARCHITECT TAARCHITECTS 11 JOYDENS WOOD ROAD BEXLEY KENT DA5 2HS Tel 07905 130591 ta140256@googlemail.com	
JOB PROPOSED GROUND FLOOR REAR EXTENSION AT 59 HAYNES ROAD NORTHFLEET KENT DA11 7HZ	
DRAWING EXISTING SITE LOCATION BLOCK PLANS & PROPOSED BLOCK PLAN	
SCALE 1:500 & 1250 AT A3	DATE FEB 2022
DRAWING NO. NA/01	