


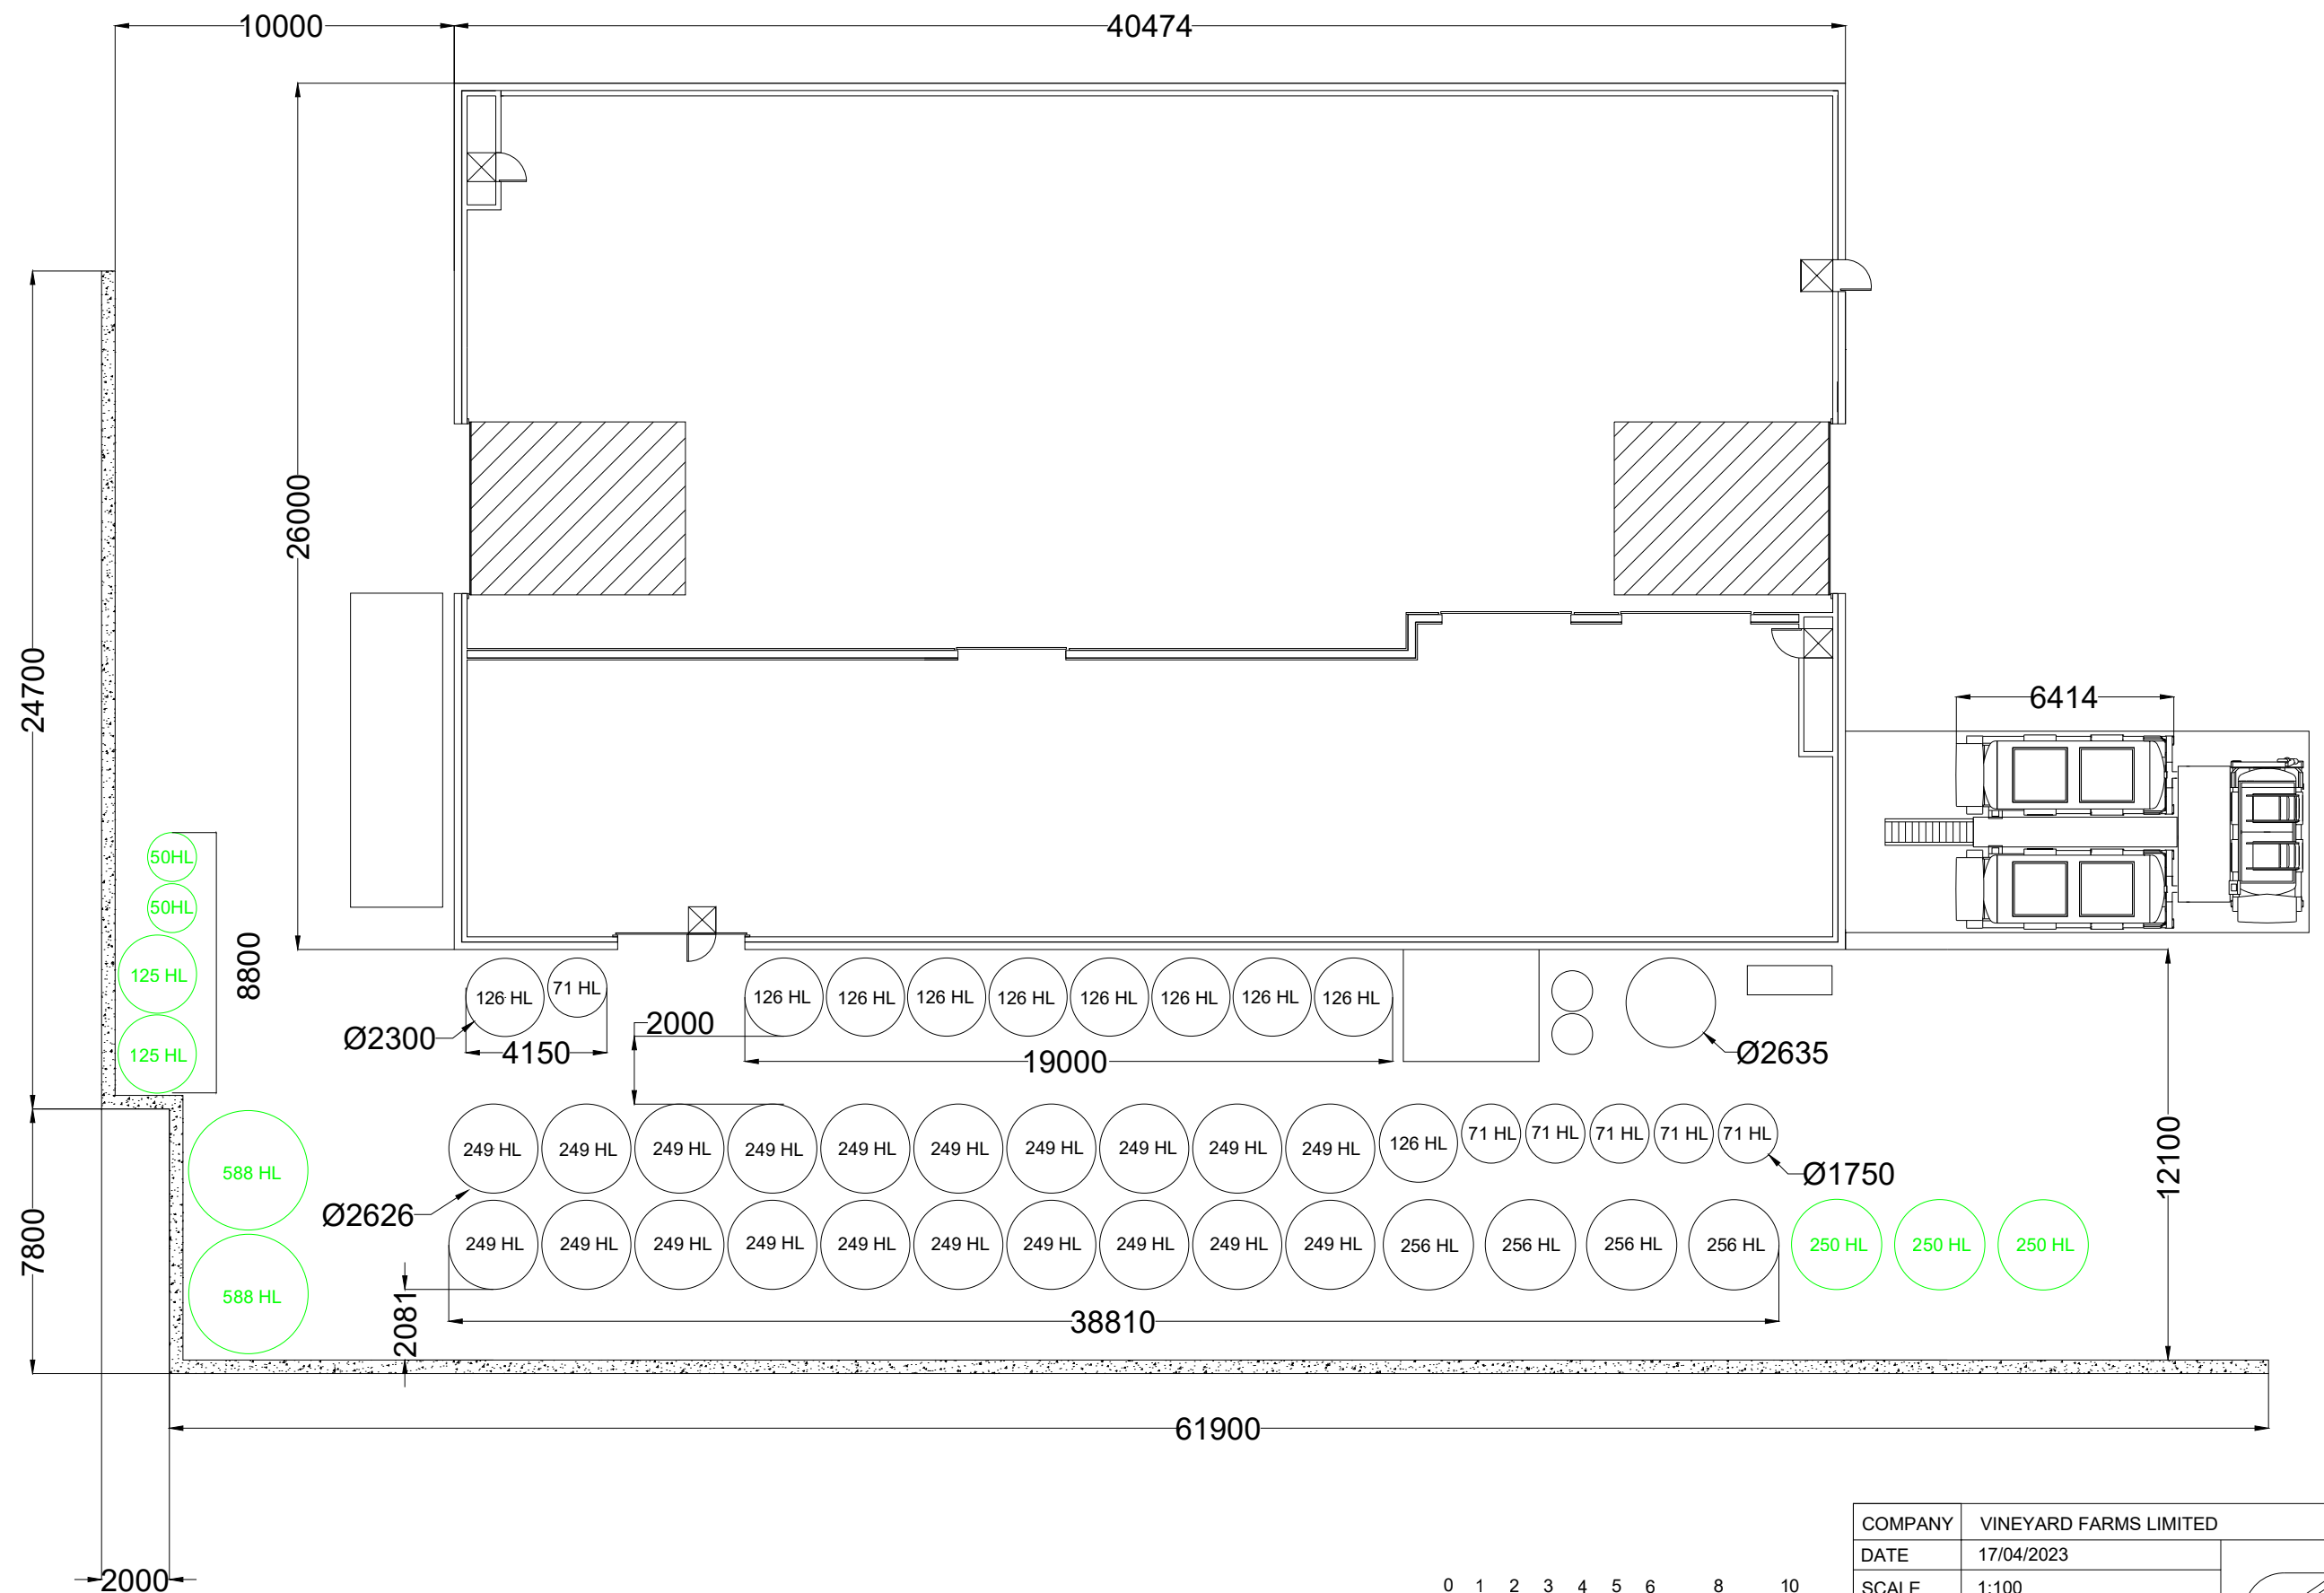

COMPANY	VINEYARD FARMS LIMITED
DATE	17/04/2023
SCALE	1:100
PLAN	EXTERNAL LAYOUT OF TANKS SOUTH EAST OF THE WINERY

