
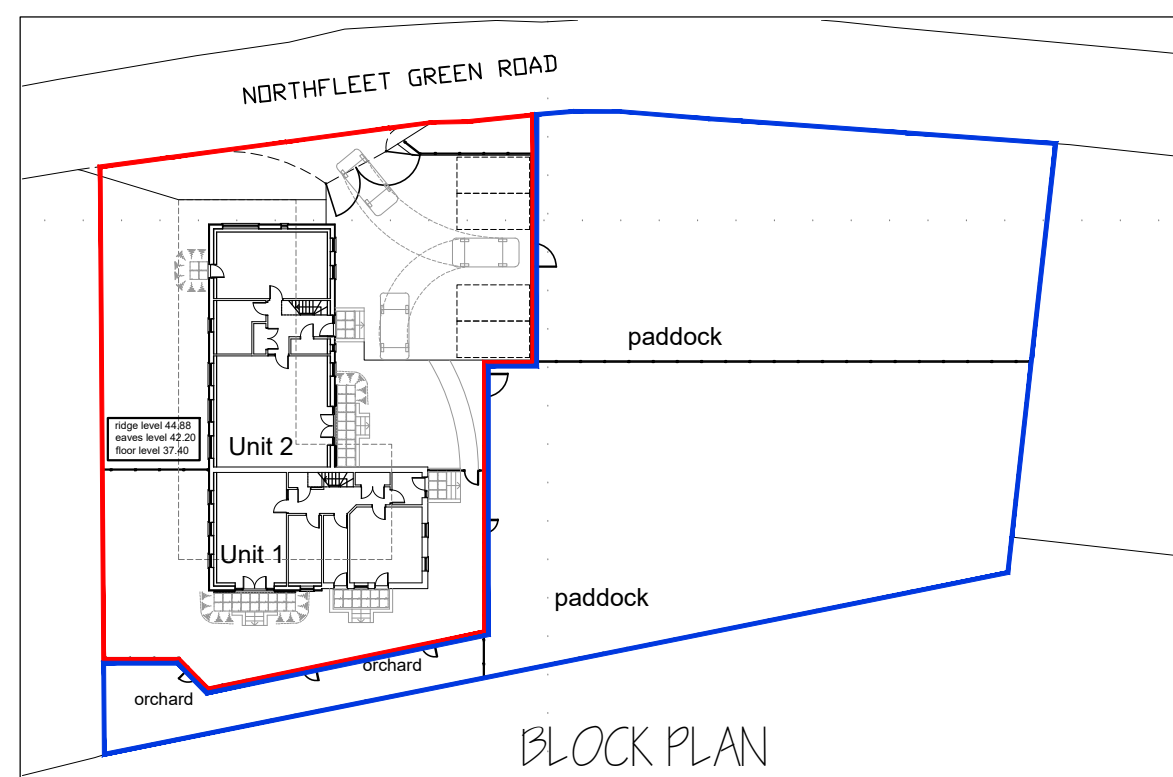
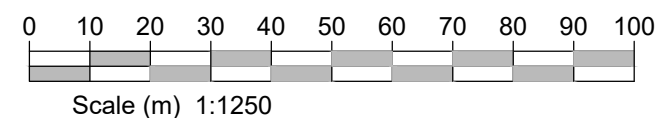
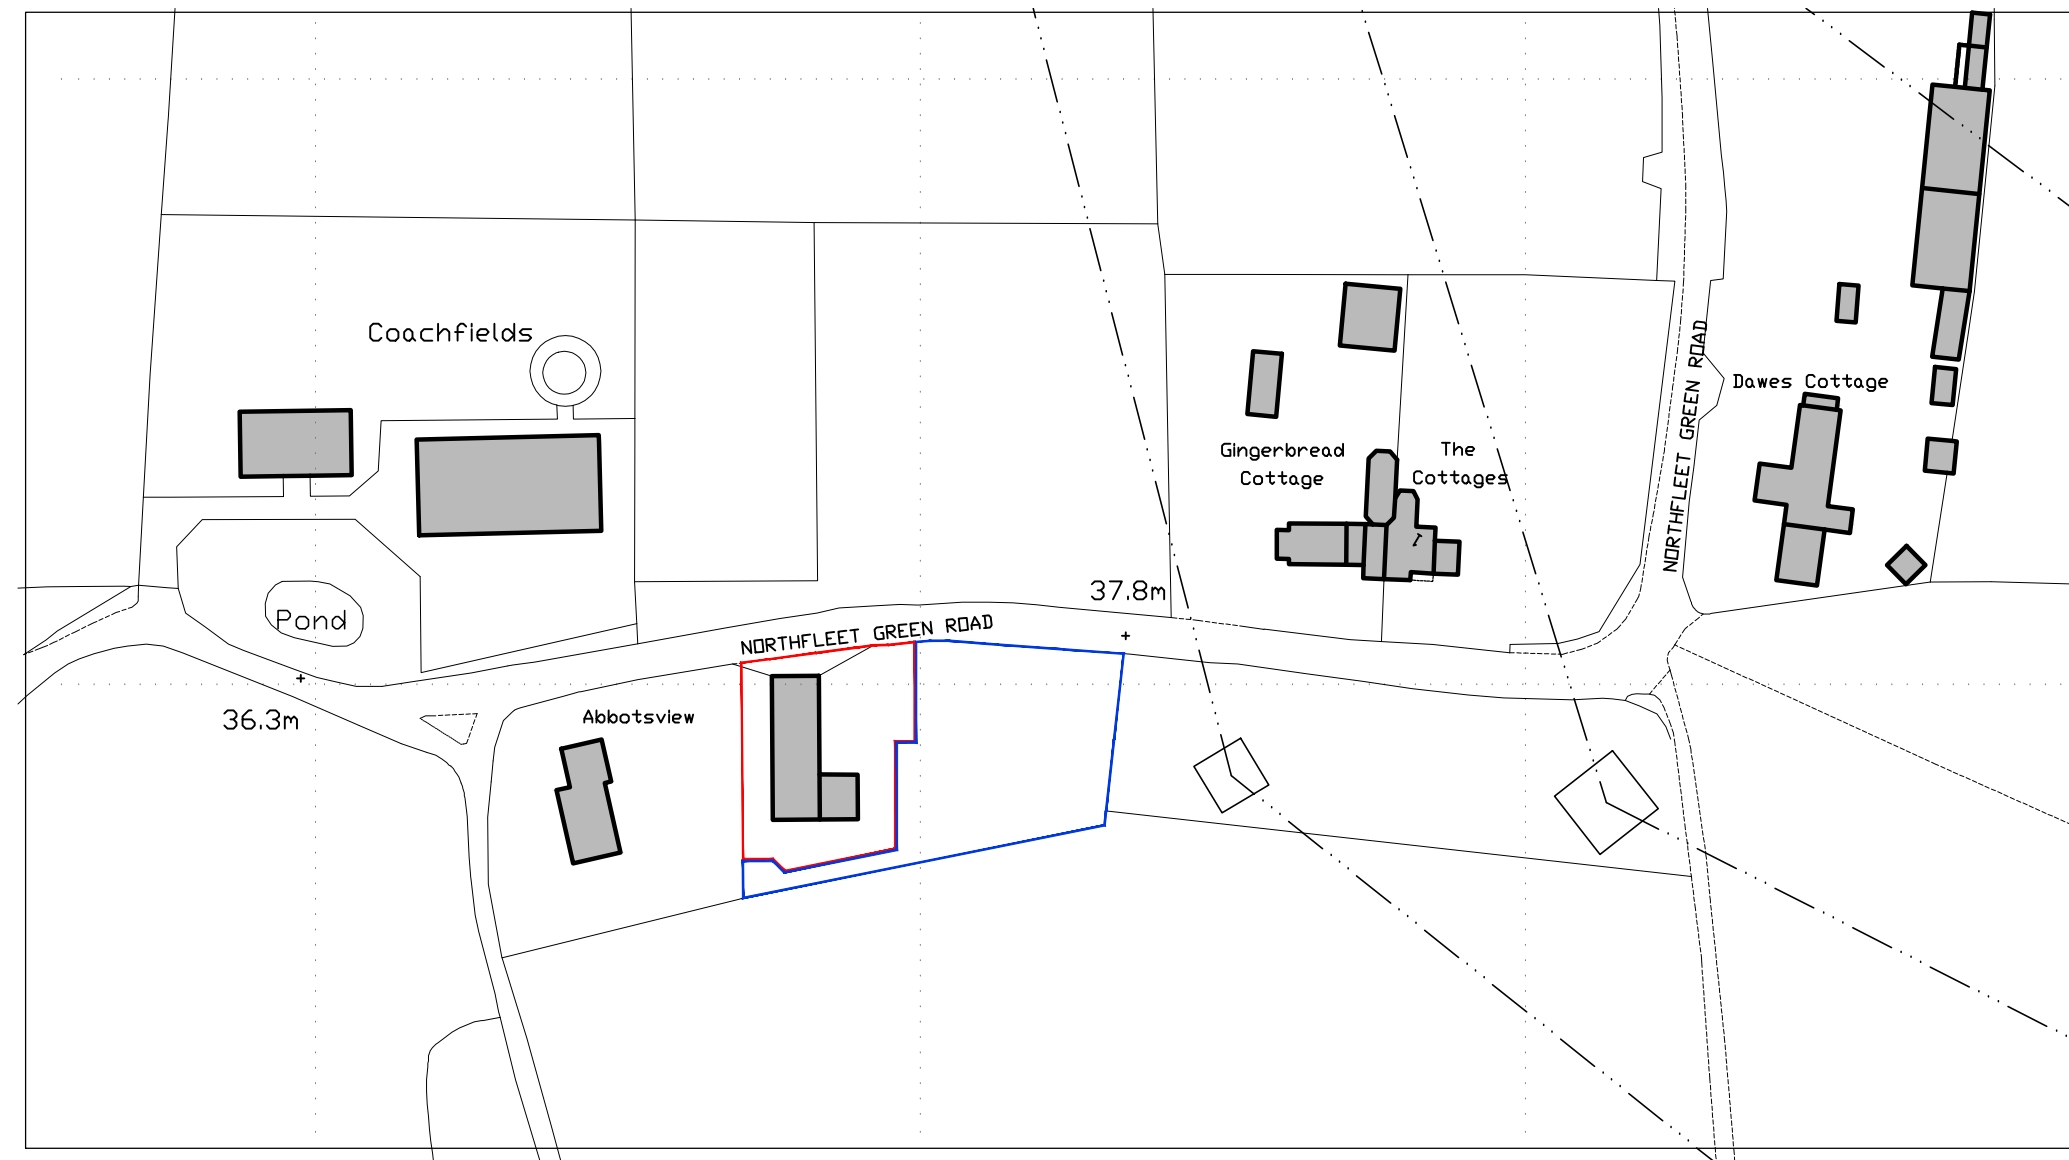


Although PDF files provide accurate printouts of what is on screen, small discrepancies can occur which may affect the sizes of scale drawings; check the size against the scale below and contact D+GP if you require a paper original

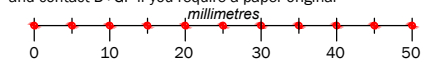

Figured dimensions are to be taken in preference to scaled dimensions, no work is to be put in hand until site dimensions have been checked and any discrepancies reported to the Architects.

The copyright of this drawing and design remains with The Duncan+Graham Partnership.

Revisions

A Sept 23 residential boundary amended

Job title

Redevelopment
of

Northfleet Barn
Northfleet Green Road
Istead Roise, Gravesend

for

Mr B Arnold

Drawing title

LOCATION PLAN

location plan
and block plan

the
duncan+graham
partnership



Scale
1 : 1250

Date
September 2023

Drawn
pg

Job no
21.035

Dwg no
14

Rev
A

8 Cecil Square Margate Kent CT9 1BD

tel
01843 223488

email
margate@duncan-graham.co.uk

web
www.duncan-graham.co.uk

Original drawing size: A0 ☐ A1 ☐ A2 ☐ A3 ☒ A4 ☐ Other ☐