


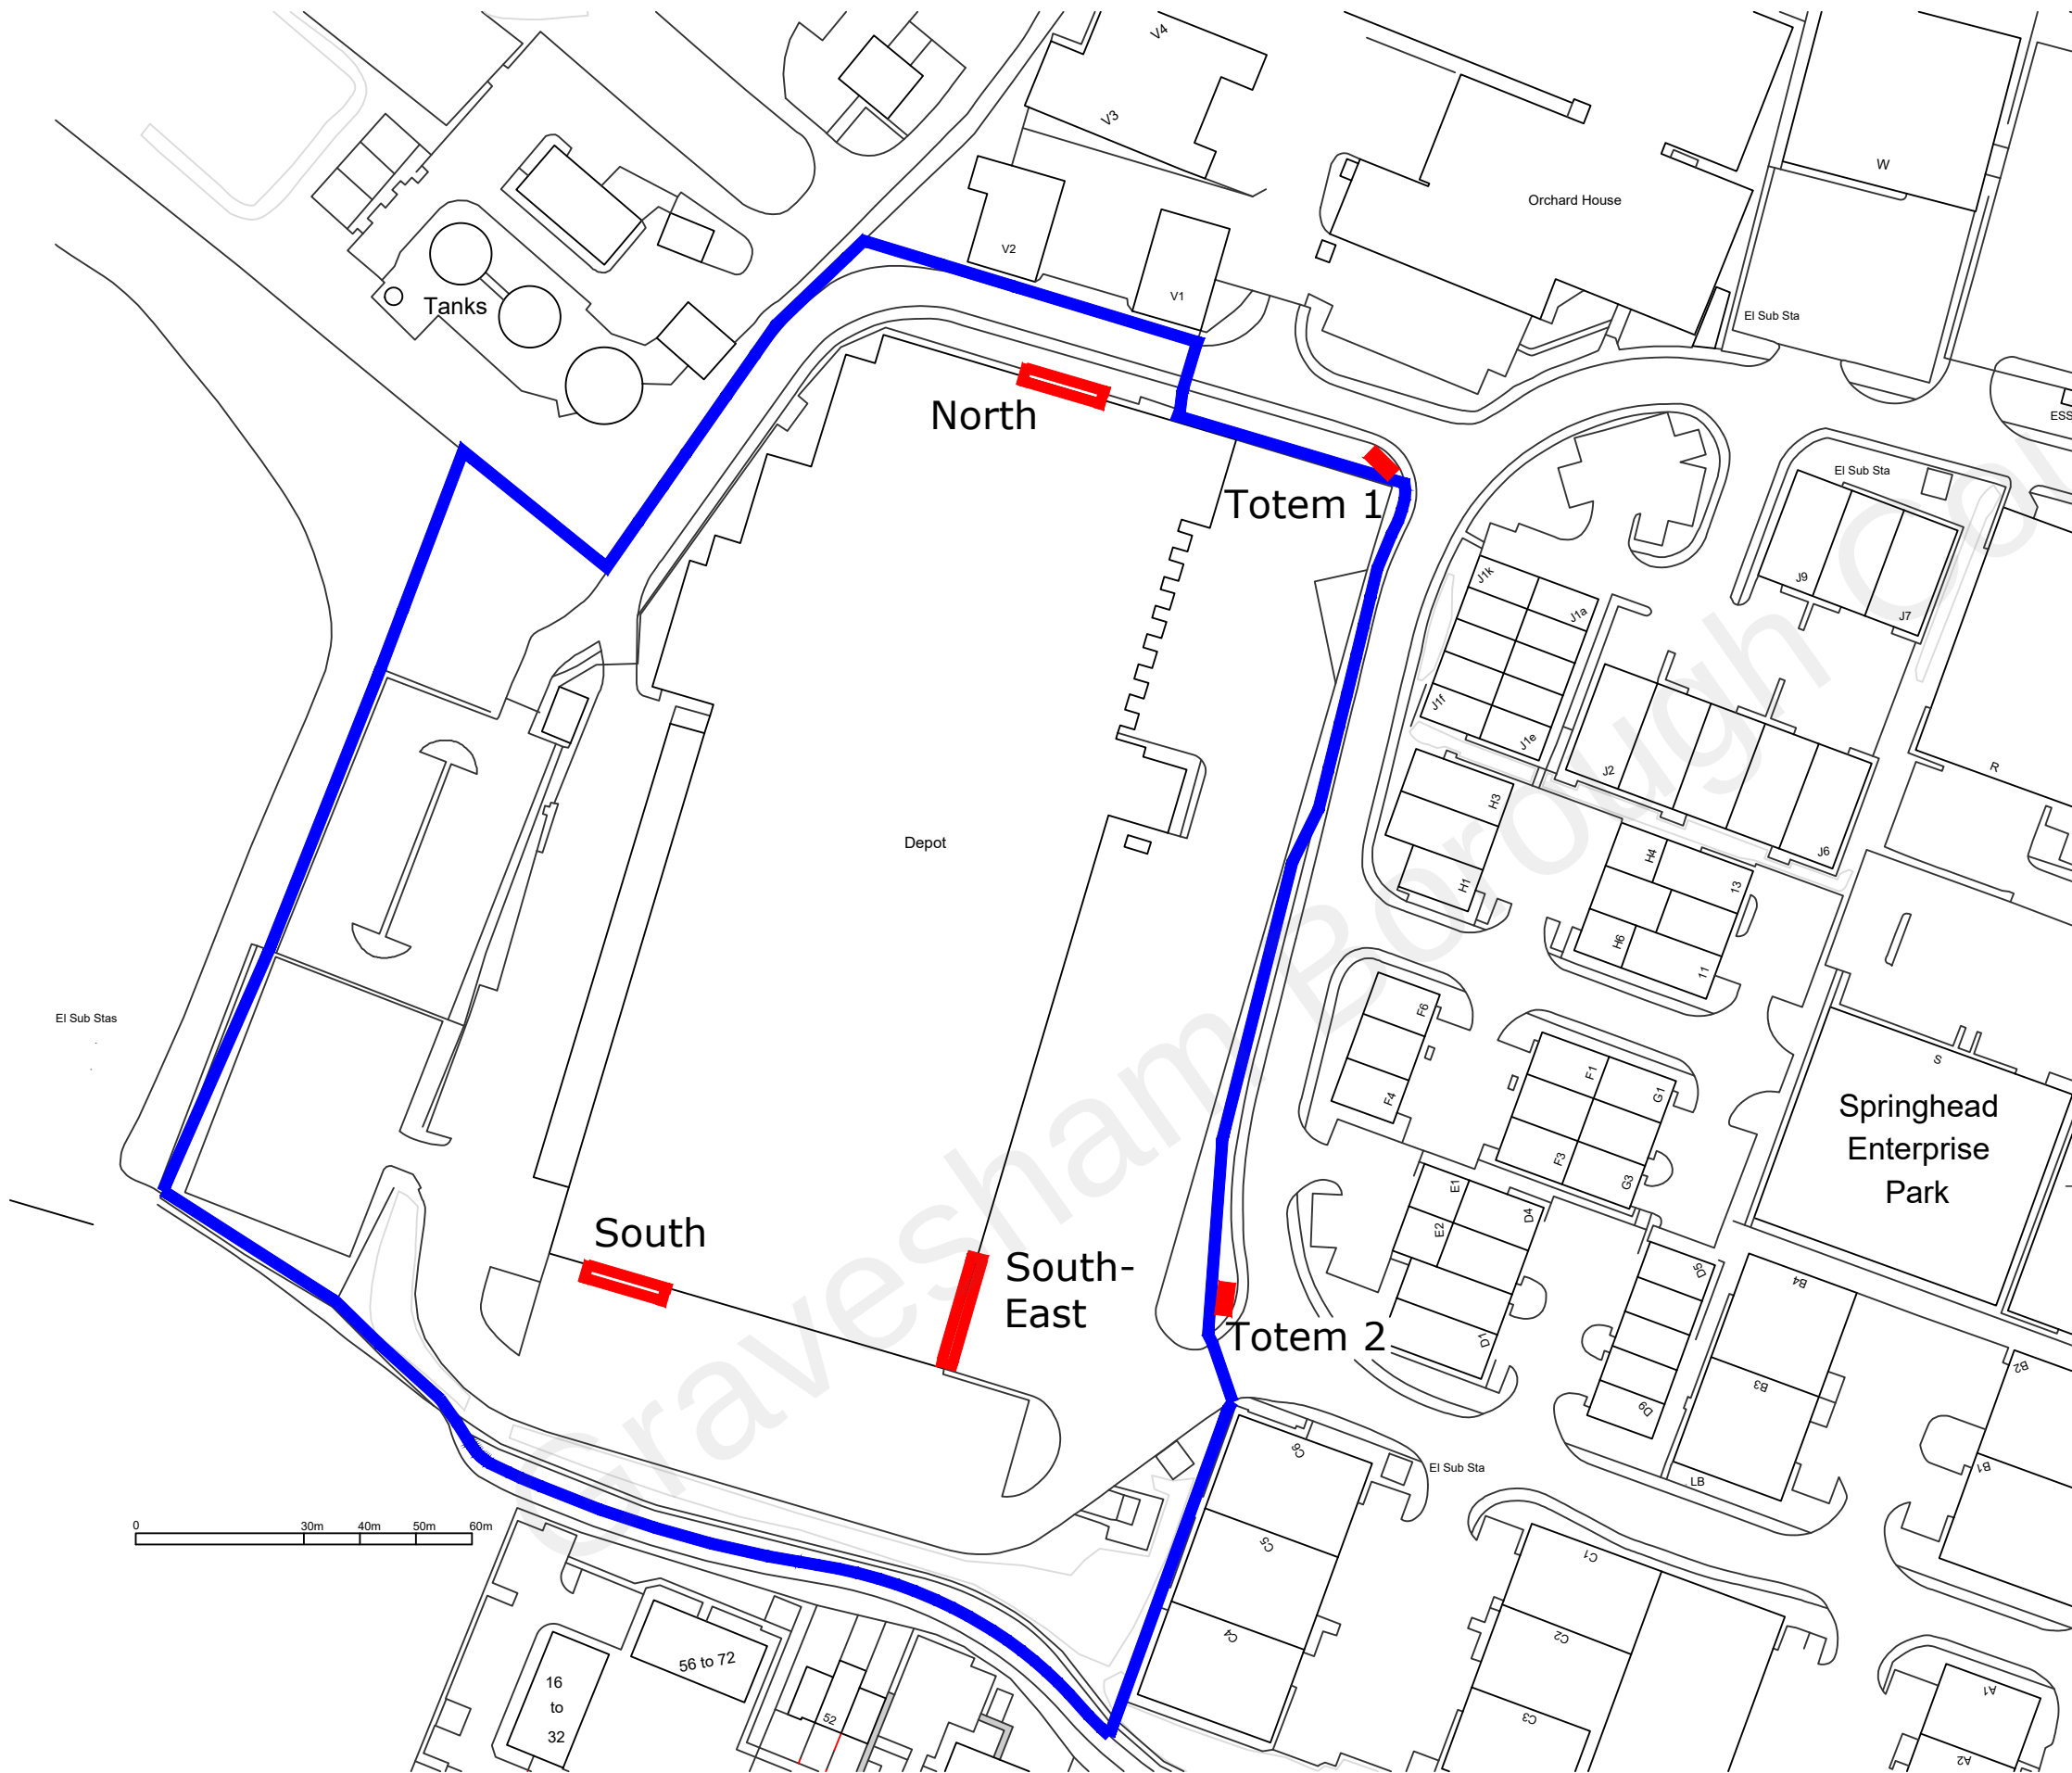

Ordnance Survey, (c) Crown Copyright 2021. All rights reserved. Licence number 100022432

A

20-04-22

Scale bar added

| REV                                                                             | DATE             | DESCRIPTION                                 |
|---------------------------------------------------------------------------------|------------------|---------------------------------------------|
| CLIENT:<br>PrepWorld<br>Court Lodge Farm<br>Dale Road<br>Southfleet<br>DA13 9NX |                  |                                             |
| PROJECT TITLE:<br>Northfleet                                                    |                  |                                             |
| DRAWING TITLE:<br>External signs location plan                                  |                  |                                             |
| <div><div></div><div>celsius<br/>Consulting</div></div>                         |                  |                                             |
| Celsius Consulting<br>Carrwood Park<br>Selby Road<br>Leeds LS15 4LG             |                  | info@celsius-consulting.com<br>0113 8730180 |
| DRAWN BY<br>PW                                                                  | DATE<br>01-04-22 | SCALE<br>1:1250                             |
| CHECKED BY                                                                      | DATE             |                                             |
| DRAWING No.<br>10007/signs/002                                                  |                  | A3<br>A                                     |

THIS DRAWING OR INFORMATION CONTAINED MUST NOT BE REPRODUCED WITHOUT WRITTEN PERMISSION.  
© Copyright Celsius Consulting 2022.