


Landscape & boundary treatment - Please refer to landscape architects information

Notes

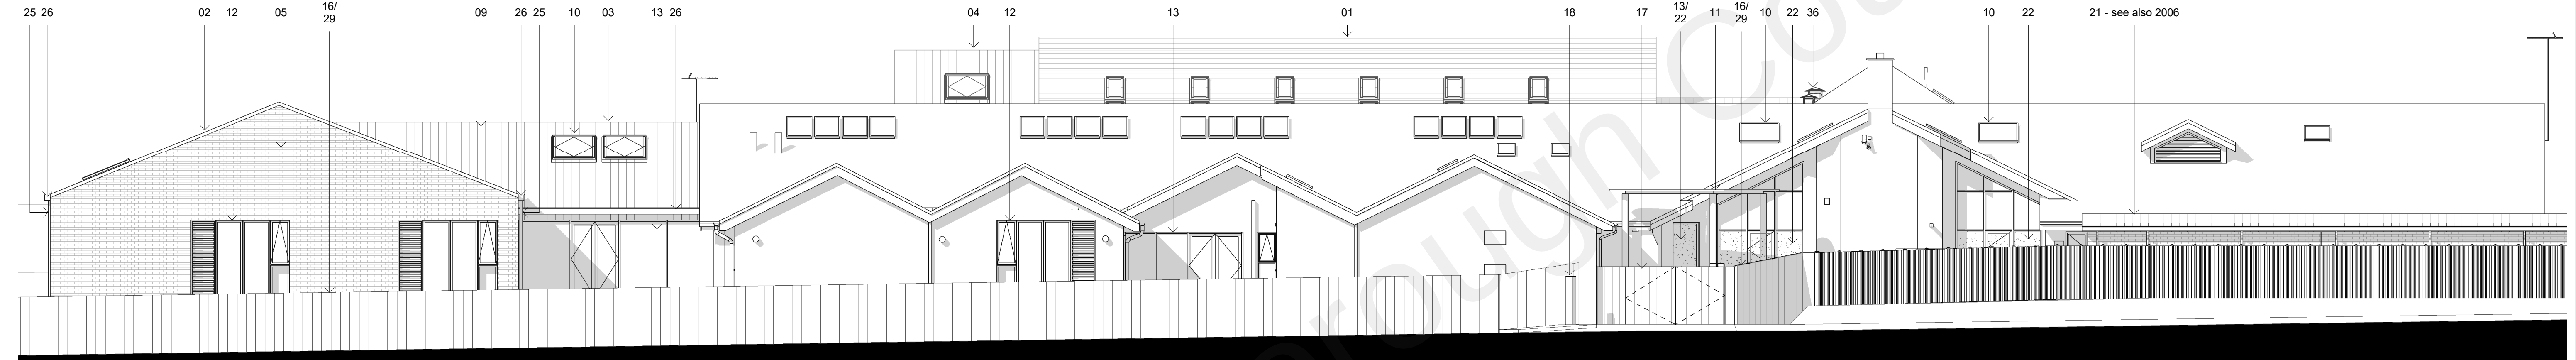


1 Proposed South Elevation
1 : 100



2 Proposed North Elevation
1 : 100



3 Proposed East Elevation
1 : 100

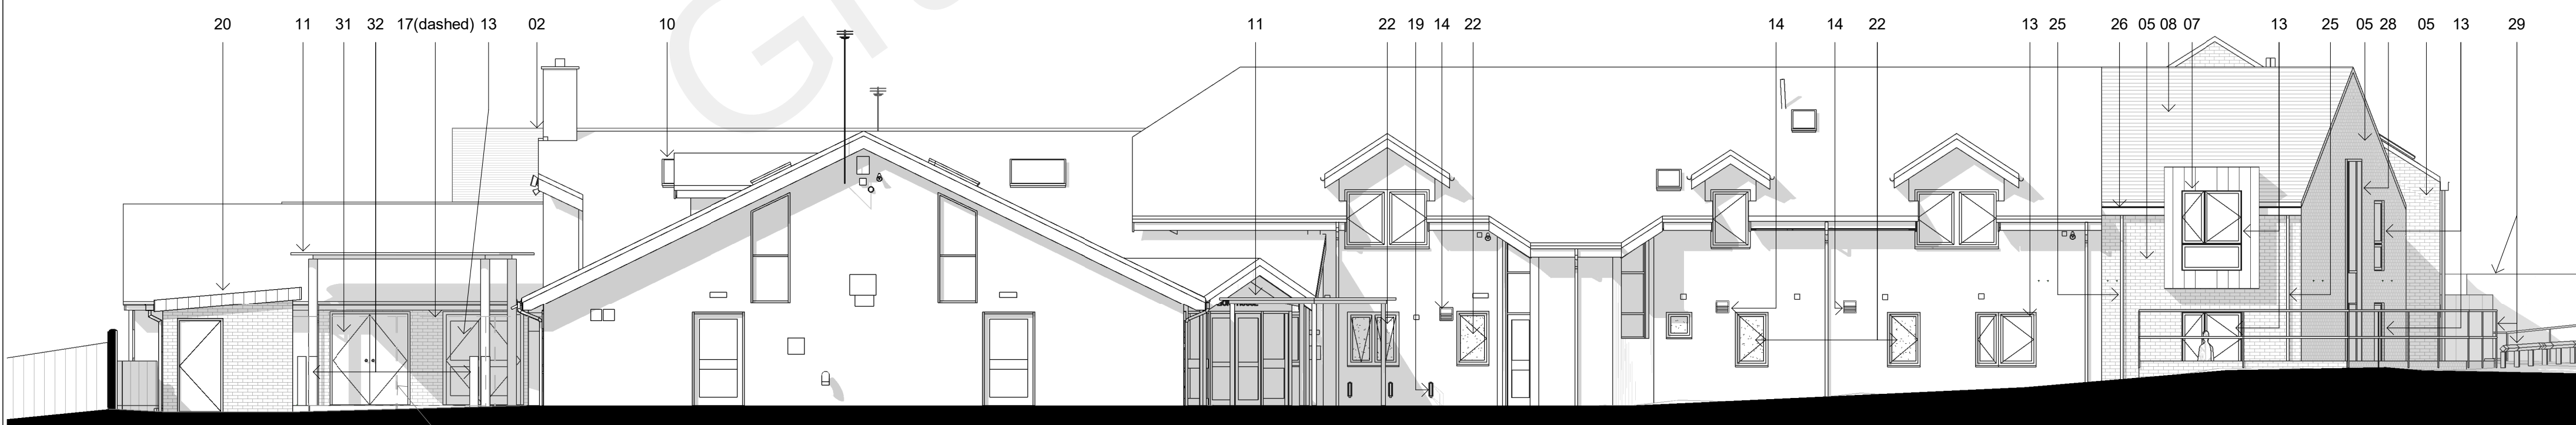

4 Proposed West Elevation
1 : 100

Legend

- Proposed Out Patient Extension
- Proposed In Patient Extension
- Proposed 'Link'
- Proposed Plant Area & Fire Escape Stair
- Brick type 1
- Brick type 2
- Cladding - Metal standing seam zinc
- Roof type 1 - Tiles
- Roof type 2 - Metal standing seam zinc
- New roof lights
- New PPC glass canopy
- Windows/doors to IPU bedrooms - with acoustic air vents and access to garden
- New glazed doors/windows
- New vent extract grille
- Recessed brick panel
- New fencing
- New gate(s)
- Reception/ Nurses Station call point
- Existing cycle hoops (x3)
- Proposed Service Store Outbuilding
- Proposed Workshop & Storage Outbuilding
- New opaque glass/ film (to areas indicated/ shaded)
- New Automatic Opening Vent (smoke egress)
- Proposed louvers to plant room
- PPC Aluminium Rain Water Pipe
- PPC Aluminium Gutter
- Fire escape door
- PPC Aluminium window framing
- Boundary & edge treatment to landscape architect's design
- Waste Store doors
- Store / Workshop doors
- Bollards
- New Flat Roof
- Acoustic air vents (installed to existing walls)
- New glazed doors to bedroom
- New ventilation ductwork
- Relocated plant

P8	11/11/2021	Planning S73 Application Issue	MB
P7	09/11/2021	Planning S73 Application Issue	MB
P6	05/11/2021	Planning S73 Application Issue	MB
P5	17/02/2020	Issue for information	NF
P4	17/07/2019	Planning Issue	NF
P3	27/06/2019	Issue for review & comment	NF
P2	31/01/2019	Issue for information - Updates to IPU & Out Patient Extensions following Pre-Application feedback	NF
P1	15/01/2019	GA Issue	NF
Rev	Date	Description	Drwn

r h partnership architects
30-31 Foundry Street Brighton BN1 4AT
T 01273 645220
www.rhpartnership.co.uk
brighton@rhpartnership.co.uk

Project
Ellenor Hospice

Drawing
Proposed Elevations

Project	originator	volume	level	type	role	number	revision
P0299-RHP-ZZ-XX-EL-A-						2101	P8
Scale(s)	RHP Project	First Issued	Drwn	Chkd			
1 : 100@A1		15/01/2019	NF	NH			
Status							Suitability
Preliminary							S2

0 1 2 3 4 5
Scale (metres) 1:100