



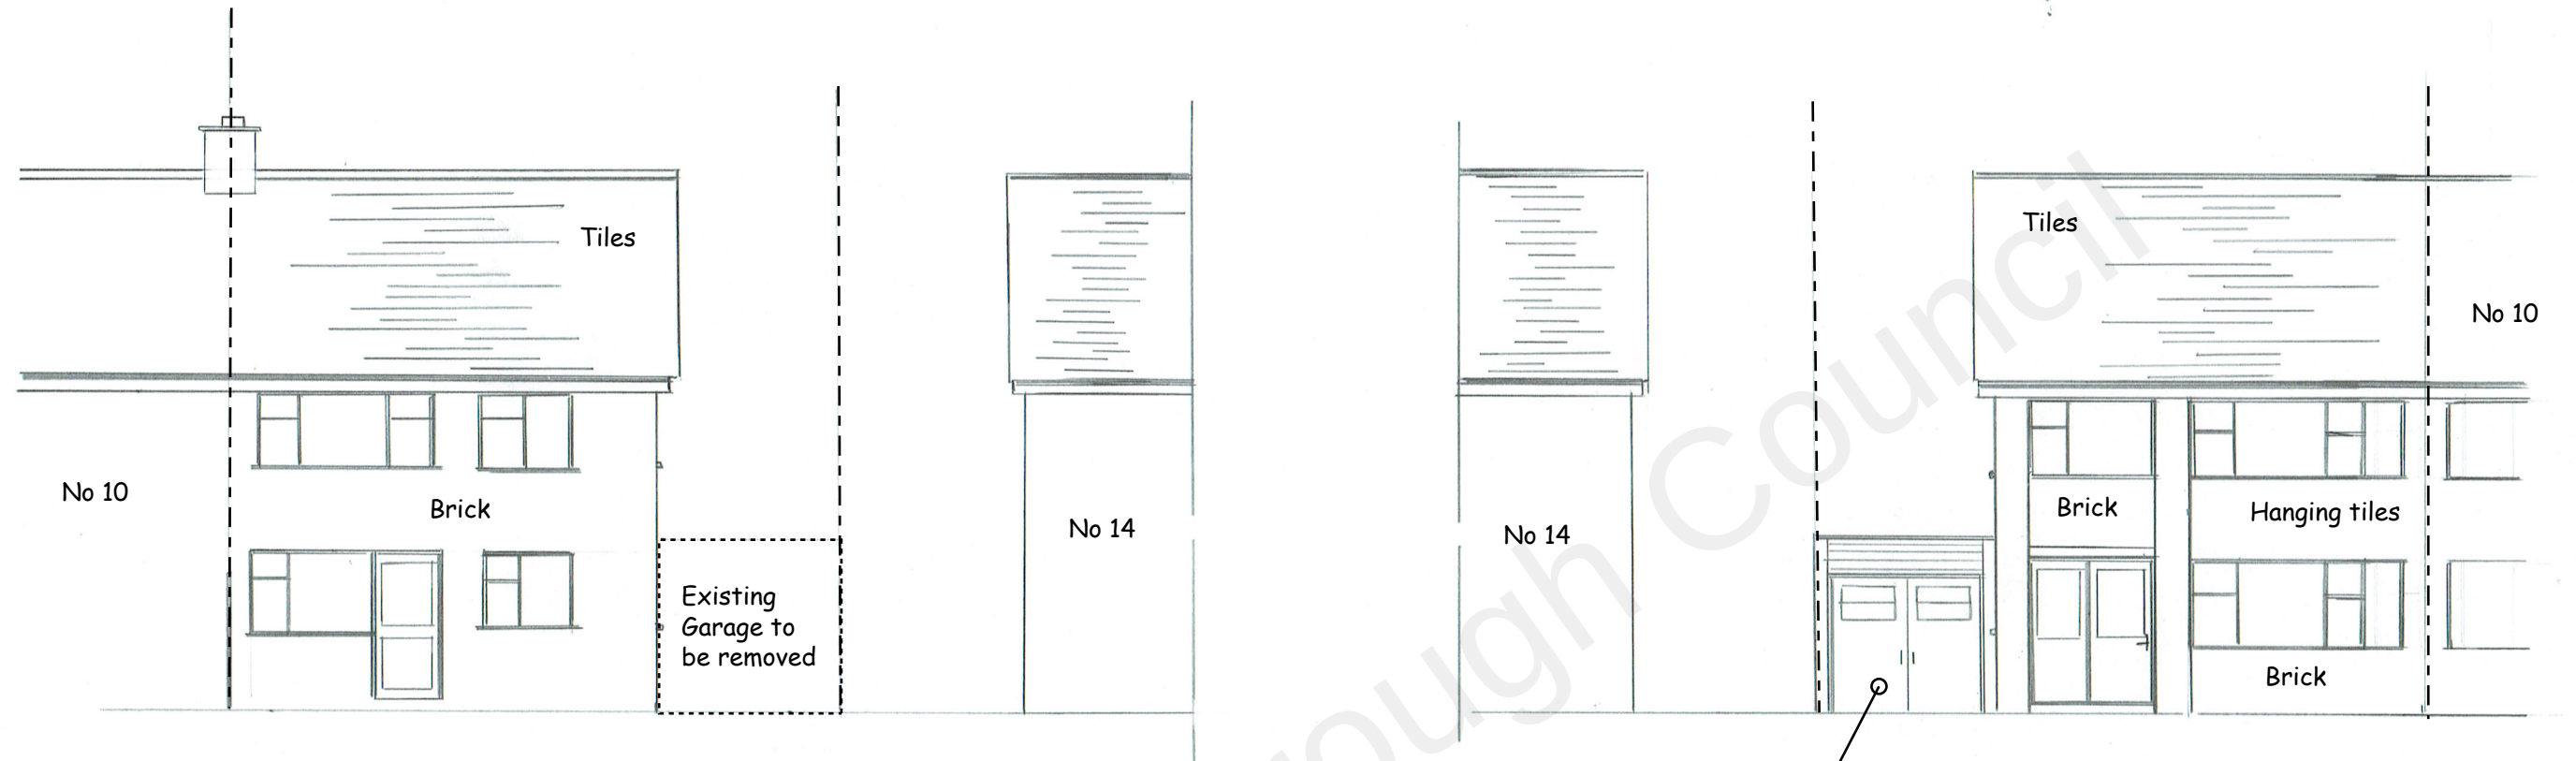

Existing garage
to be removed

Scale Bar

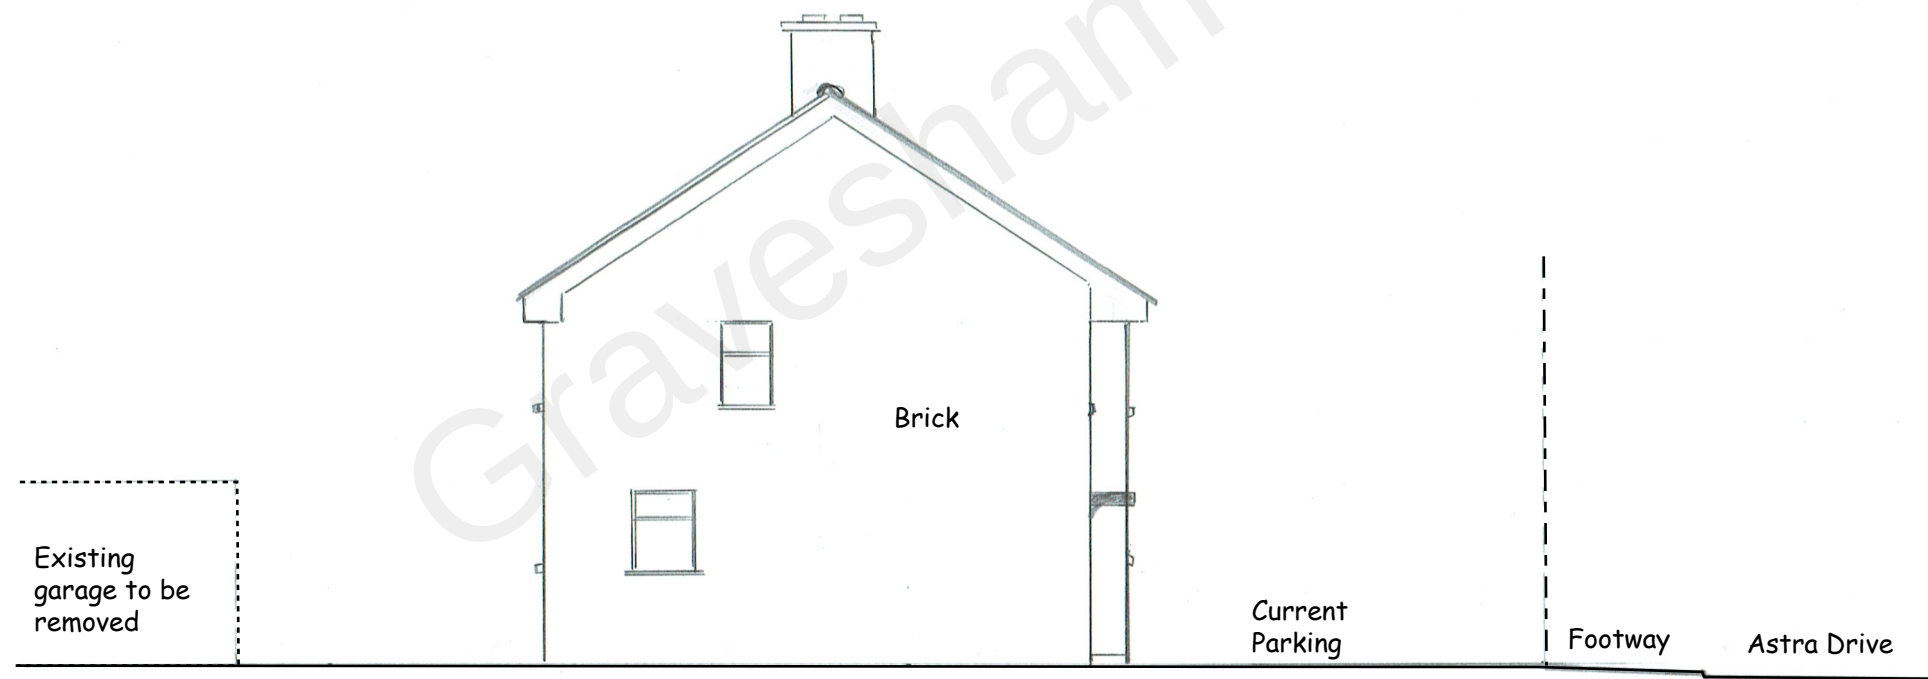

Removal of existing detached rear
garage and erection of side extension
to incorporate small garage. Also
Bi folding doors to rear

12 Astra Drive - DA12 4PY

Existing Elevations

Drawing Number: CB-002

Scale 1:100 @ A3

Drawn By:
Chris Brian
CB Planning
07810 432 681

Date: 31-03-22