


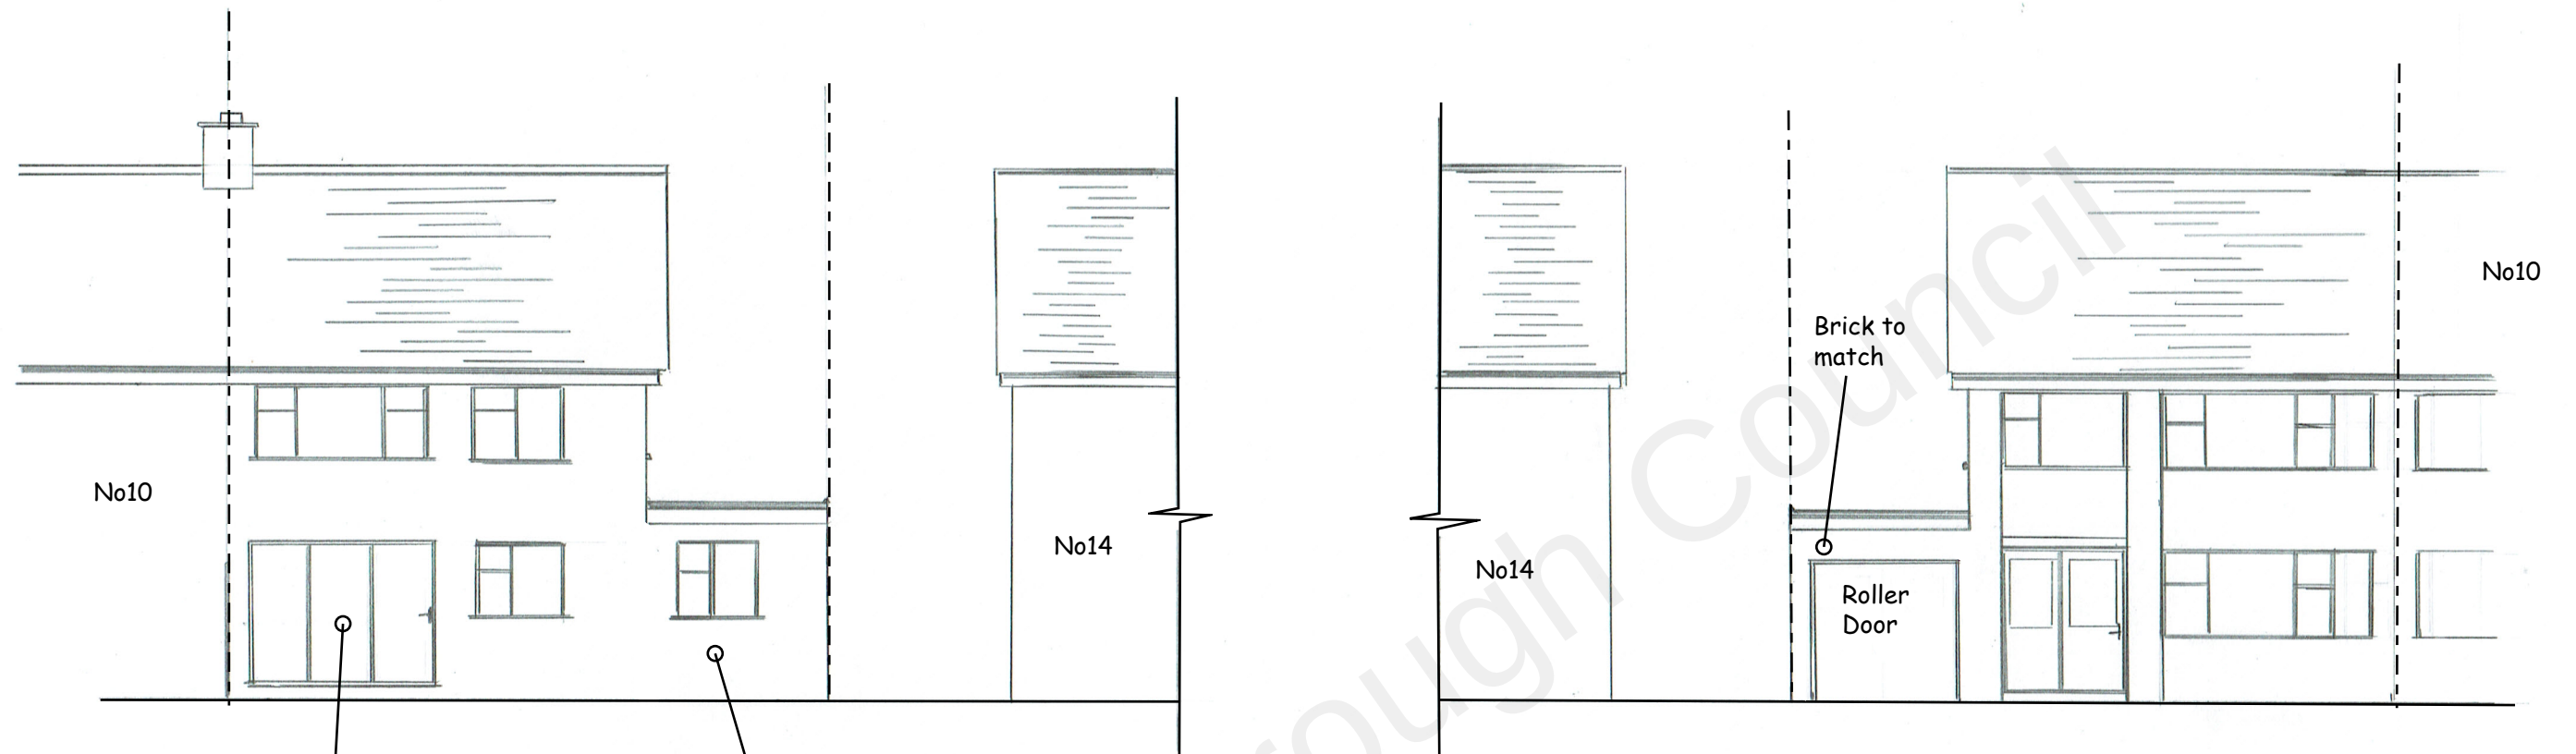


New bi-fold doors set into the existing hole

Brick to match

Brick to match

Roller Door

Scale Bar

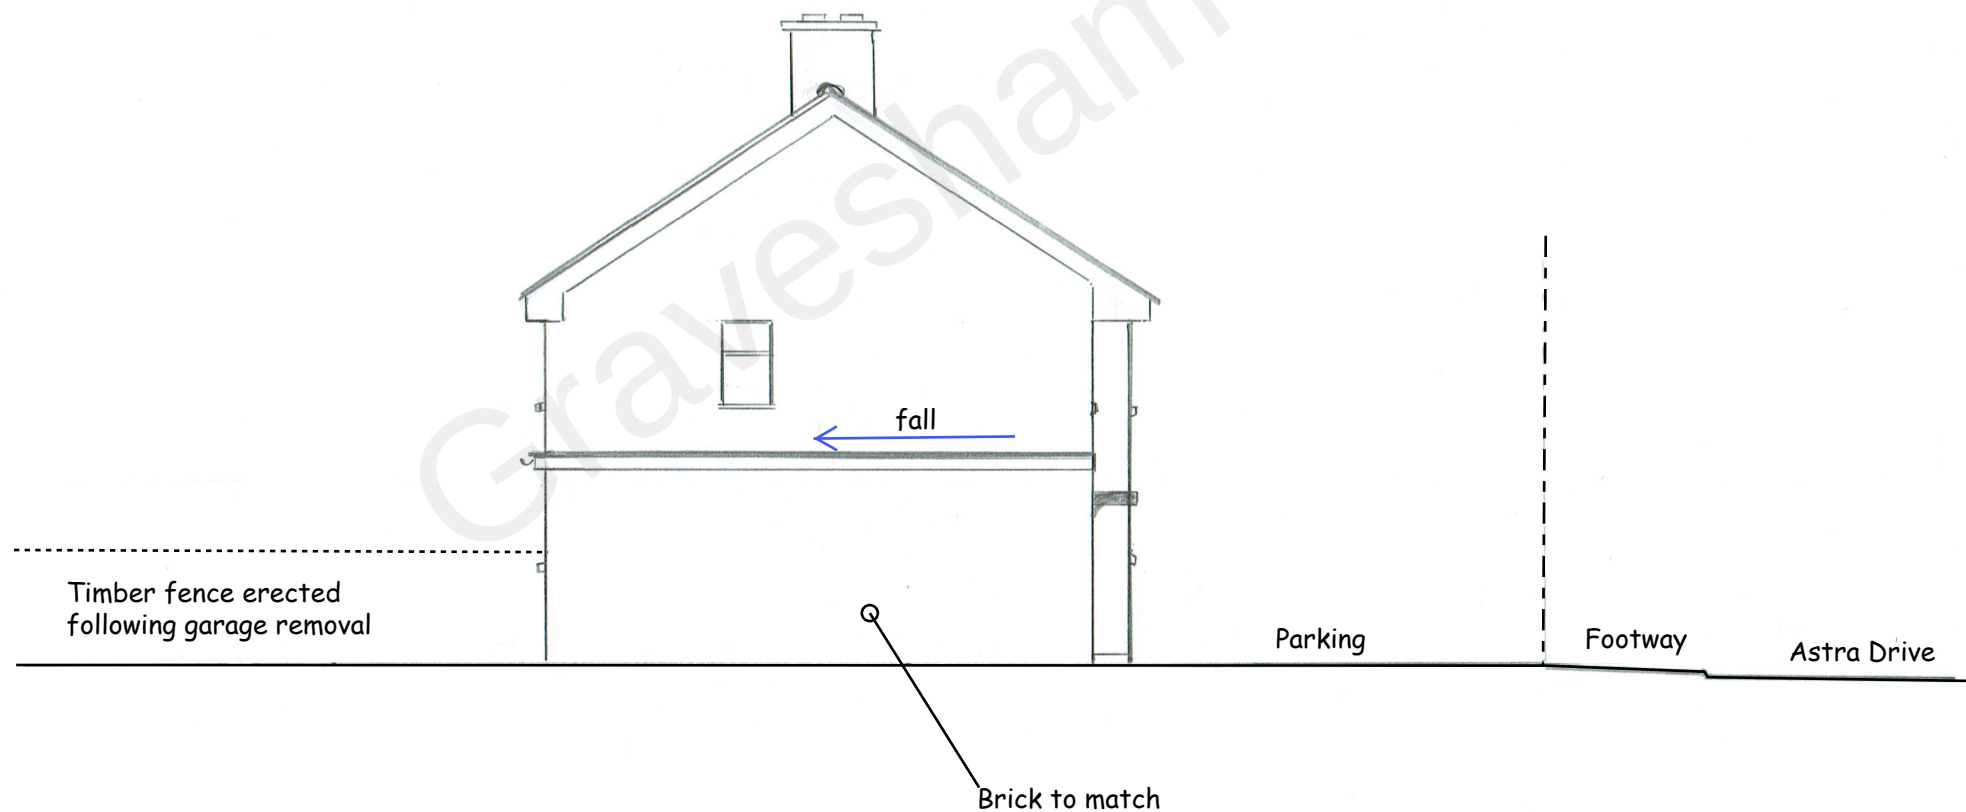

Removal of existing detached rear garage and erection of side extension to incorporate small garage. Also Bi folding doors to rear

12 Astra Drive - DA12 4PY

Proposed Elevations

Drawing Number: CB-004

Scale 1:100 @ A3

Drawn By:
Chris Brian
CB Planning
07810 432 681

Date: 31-03-22