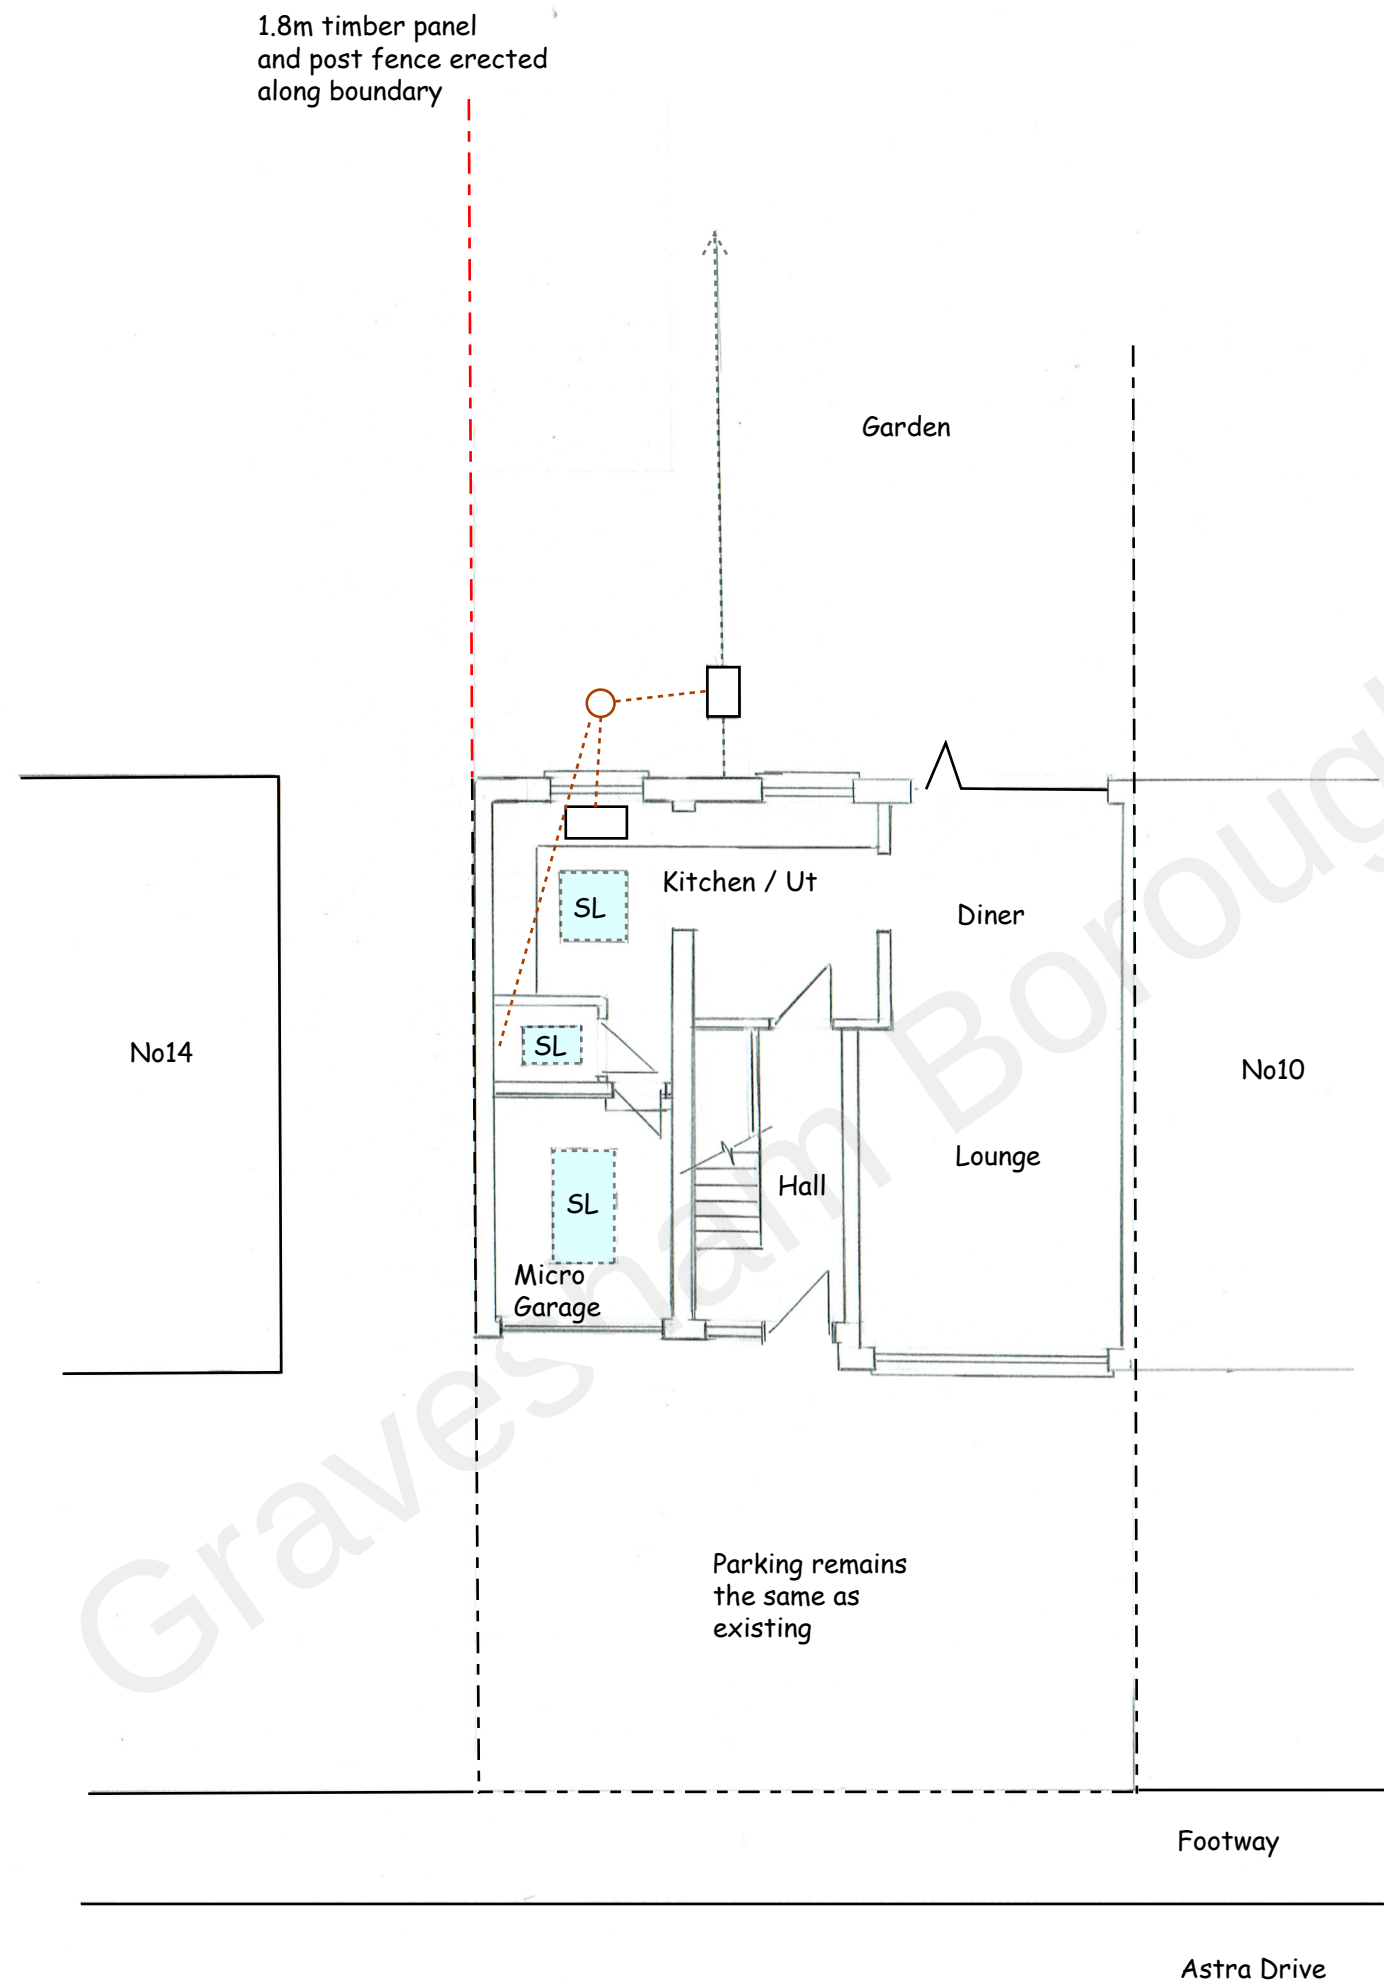


Removal of existing detached rear garage and erection of side extension to incorporate small garage. Also Bi folding doors to rear	
12 Astra Drive - DA12 4PY	
Proposed layout plan	
Drawing Number: CB-005	
Scale 1:100 @ A3	Drawn By: Chris Brian CB Planning 07810 432 681
Date: 31-03-22	