




1 Proposed South Elevation

1 : 100




2 Proposed North Elevation

1 : 100

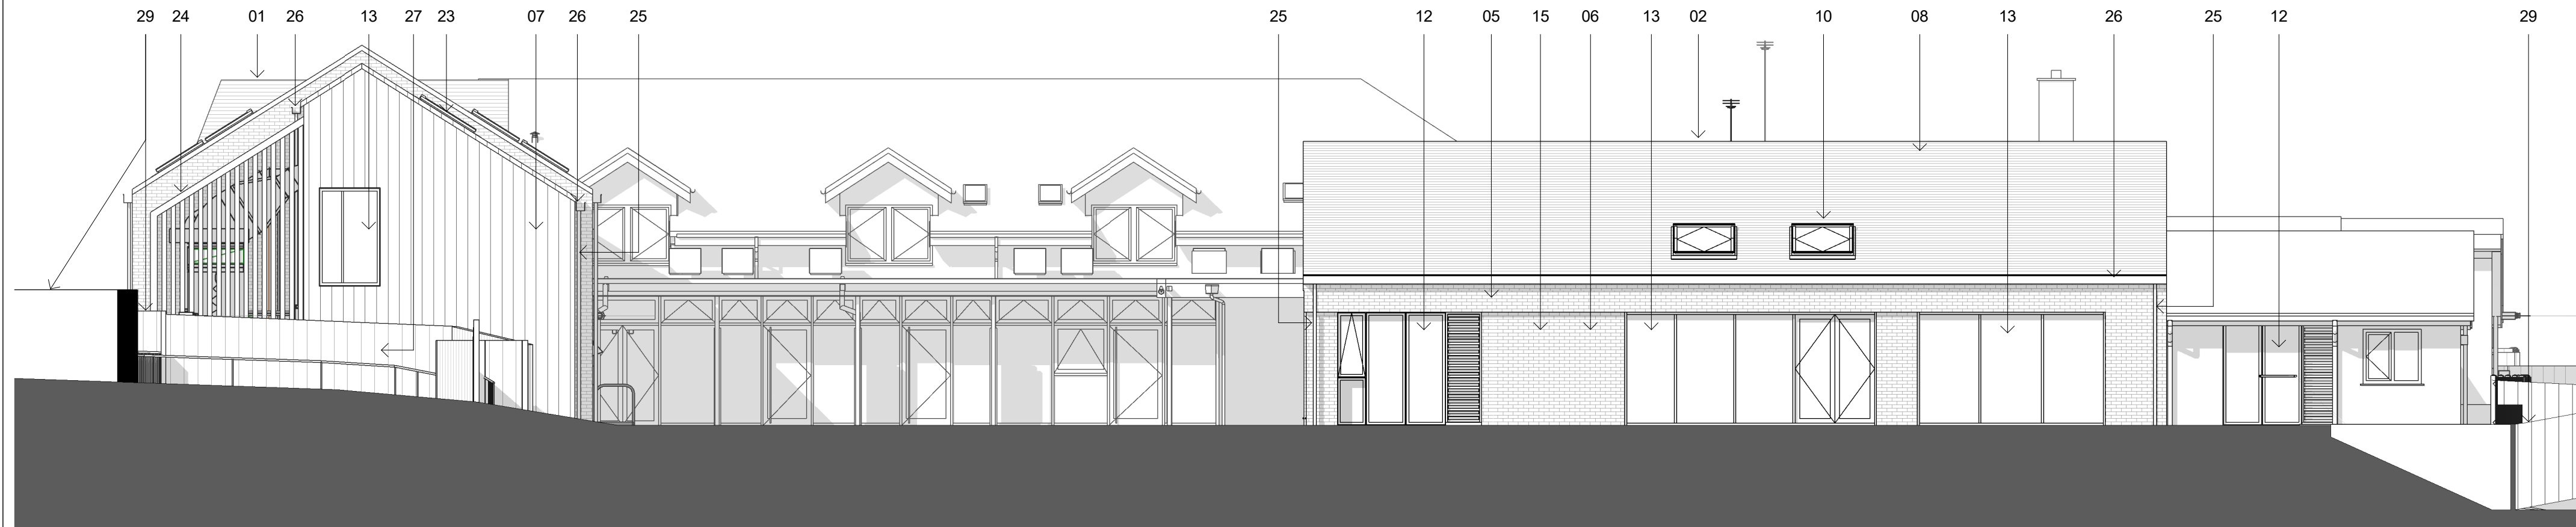

3 Proposed East Elevation

1 : 100

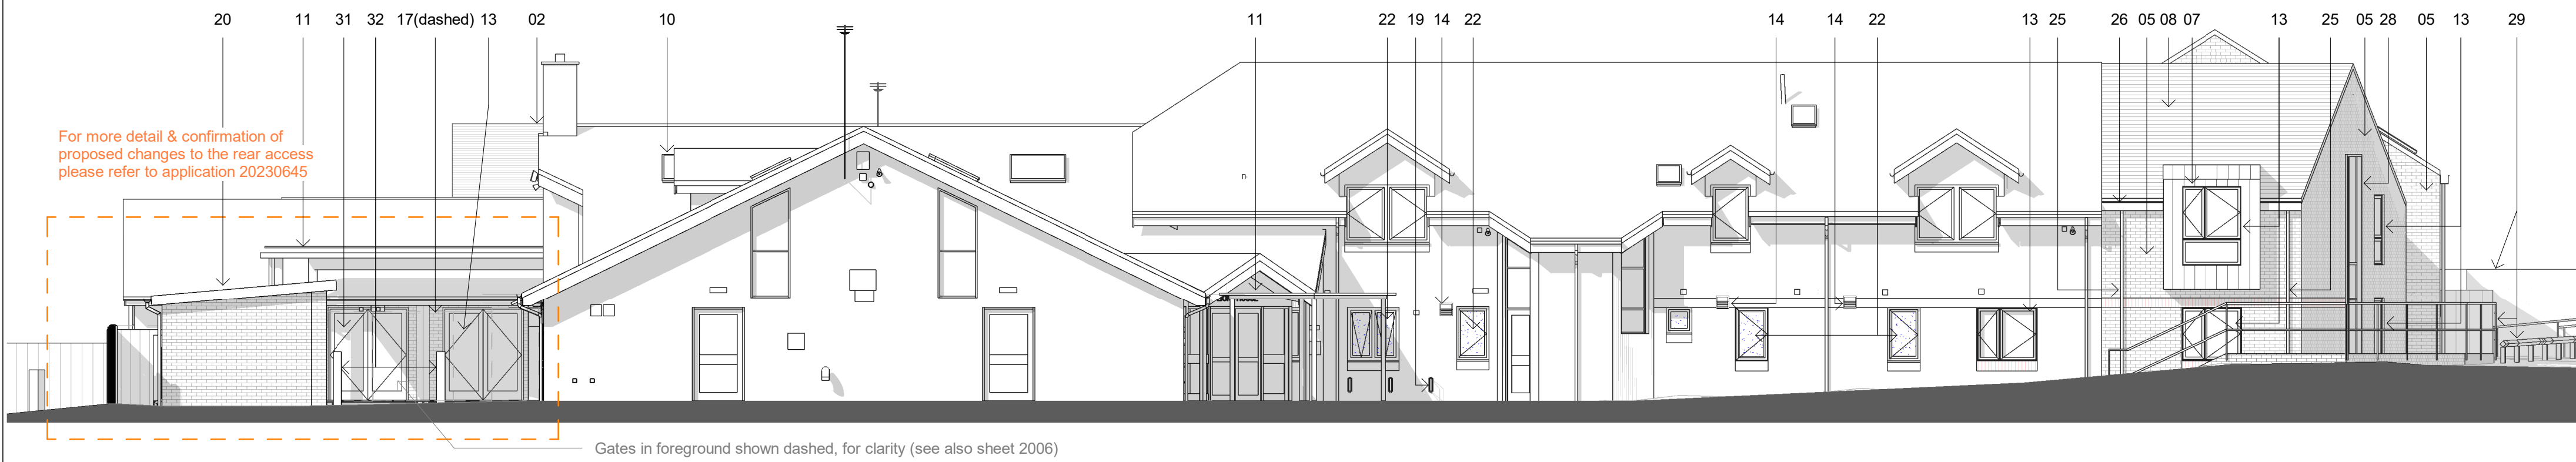

4 Proposed West Elevation

1 : 100

Legend

1. Proposed Out Patient Extension
2. Proposed In Patient Extension
3. Proposed 'Link'
4. Proposed Plant Area & Fire Escape Stair
5. Brick type 1
6. Brick type 2
7. Cladding - Metal standing seam zinc
8. Roof type 1 - Tiles
9. Roof type 2 - Metal standing seam zinc
10. New roof lights
11. New canopy - subject to specialist design
12. Windows/doors to IPU bedrooms - with acoustic air vents and access to garden
13. New glazed doors/windows
14. New vent extract grille
15. Recessed brick panel
16. New fencing
17. New gate(s)
18. Reception/ Nurses Station call point
19. Existing cycle hoops (x3)
20. Proposed Service Store Outbuilding
21. Proposed Workshop & Storage Outbuilding
22. New opaque glass/ film (to areas indicated/ shaded)
23. New Automatic Opening Vent (smoke egress)
24. Proposed louvres to plant room
25. PPC Aluminium Rain Water Pipe
26. PPC Aluminium Gutter
27. Fire escape door
28. PPC Aluminium window framing
29. Boundary & edge treatment to landscape architect's design
30. Waste Store doors
31. Store / Workshop doors
32. Bollards
33. New Flat Roof
34. Acoustic air vents (installed to existing walls)
35. New glazed doors to bedroom
36. New ventilation ductwork
37. Relocated plant
38. Roof type 3 - Single Ply membrane with applied standing seams
39. Cycle and Waste Store - covered (metal roof), steel framed and clad with timber, complete with aluminium fascia/ soffits and rainwater goods.
40. PVCu rainwater goods, fascia's and soffits.

For more detail & confirmation of proposed changes to the rear access please refer to application 20230645

P10	14/08/2023	Planning Issue	SR
P9	13/07/2023	Planning Issue	SR
P8	11/11/2021	Planning S73 Application Issue	MB
P7	09/11/2021	Planning S73 Application Issue	MB
P6	05/11/2021	Planning S73 Application Issue	MB
P5	17/02/2020	Issue for information	NF
P4	17/07/2019	Planning Issue	NF
P3	27/06/2019	Issue for review & comment	NF
P2	31/01/2019	Issue for information - Updates to IPU & Out Patient Extensions following Pre-Application feedback	NF
P1	15/01/2019	GA Issue	NF
Rev	Date	Description	Drwn



r h partnership architects
28 Foundry Street Brighton BN1 4AT
T 01273 645220
www.rhpartnership.co.uk
brighton@rhpartnership.co.uk

Project
Ellenor Hospice

Drawing
Proposed Elevations

Project	originator	volume	level	type	role	number	revision
EH001-RHP-ZZ-XX-EL-A-						2101	P10

Scales	RHP Project	First Issued	Drwn	Chkd
1 : 100@A1		15/01/2019	NF	NH

Status	Suitability
Planning	S2

0 1 2 3 4 5
Scale (metres) 1:100