


Notes

- 1. Existing, original solid masonry wall
- 2. Levelling coat of lime plaster
- 3. Isovit lime-based adhesive
- 4. Woodfibre board insulation: 60mm
- 5. Lime hemp plaster (Base Coat: 6mm - TopLime Hemp, Top Coat: 4mm - TopLime Chalk)
- 6. Lime paint finish

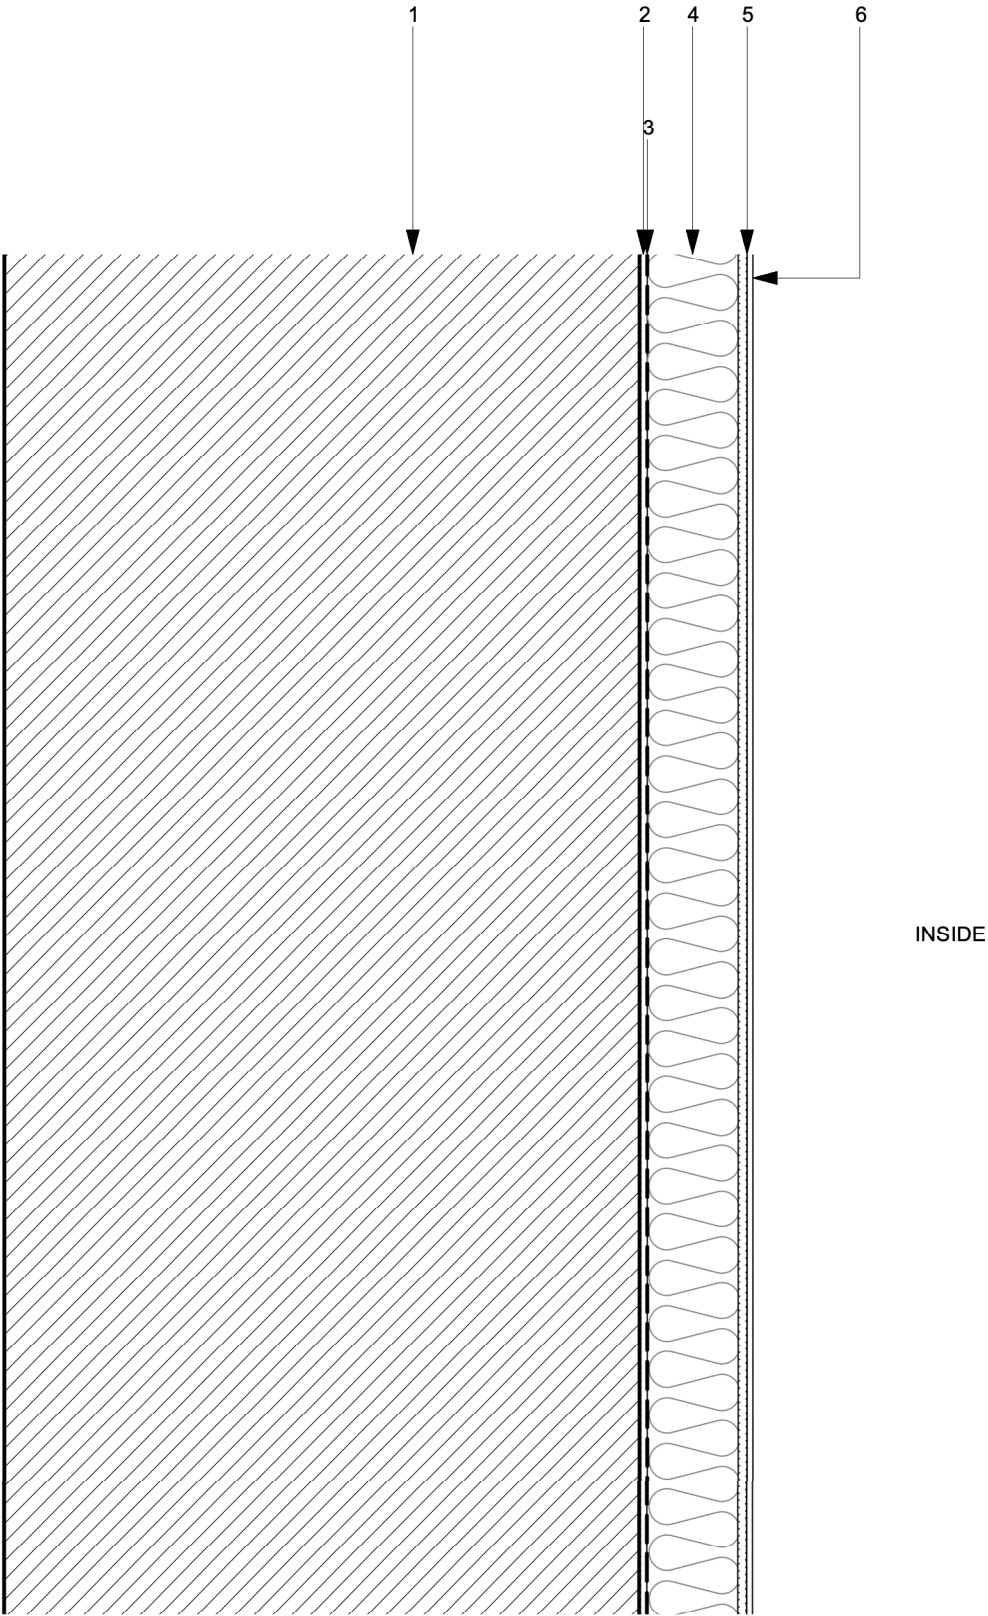

GENERAL NOTES

- 1. This drawing is the copyright of Haines Phillips Architects.
- 2. Do not scale from this drawing. Use figured dimensions only.
- 3. This drawing must not be used for land transfer purposes, or for construction purposes unless accompanied by an Architect's Instruction.

DRAWING ISSUE STATUS

ISSUE STATUS		COMMENT
P	PRELIMINARY	For comment and review Planning/Listed Building Application
PL	PLANNING	
BR	BUILDING REGS	Building Regs Application For pricing purposes only
T	TENDER	
C	CONSTRUCTION	For procurement & construction
FC	FINAL CONSTRUCTION	Record drawings on completion
L	LEGAL	Conveyancing or other legal purposes

REVISIONS

REV	DATE	NOTES
1	21/08/26	Planning Issue.

HAINES
PHILLIPS
ARCHITECTS

Tankerton Works
12 Argyle Walk
London WC1H 8HA
020 7833 9324
020 7837 2864
office@hainesphillips.co.uk

JOB TITLE
Elizabeth House,
The Street, Meopham,
DA13 0AJ

DRAWING TITLE
Internal Wall Insulation
Detail

DRAWN	DATE
PC	Aug 2026
JOB NR	SCALE
4412	1:5@A3
DRAWING NO.	ISSUE REVISION
D001	PL 1