


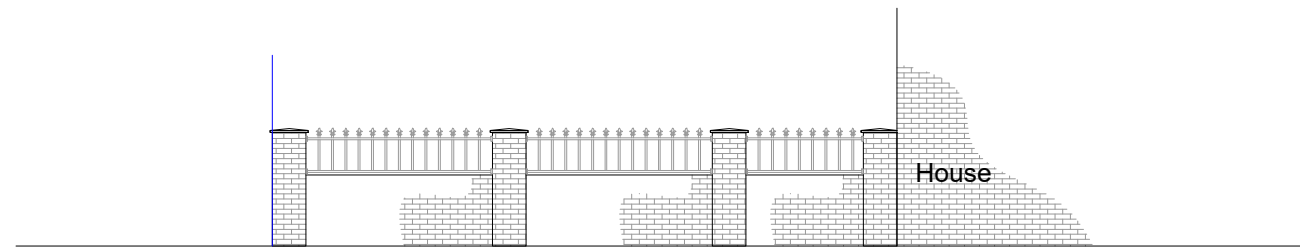
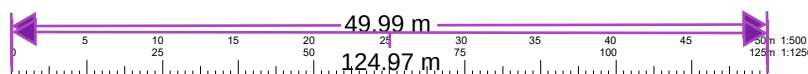


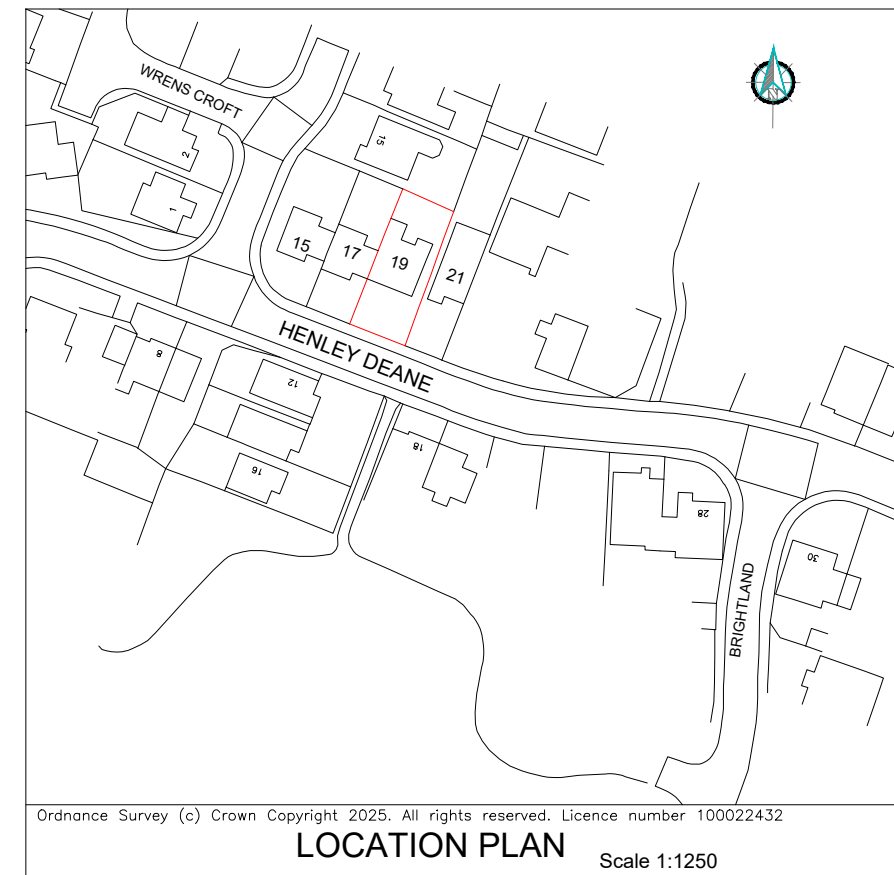

PRE-EXISTING SIDE ELEVATION- 2

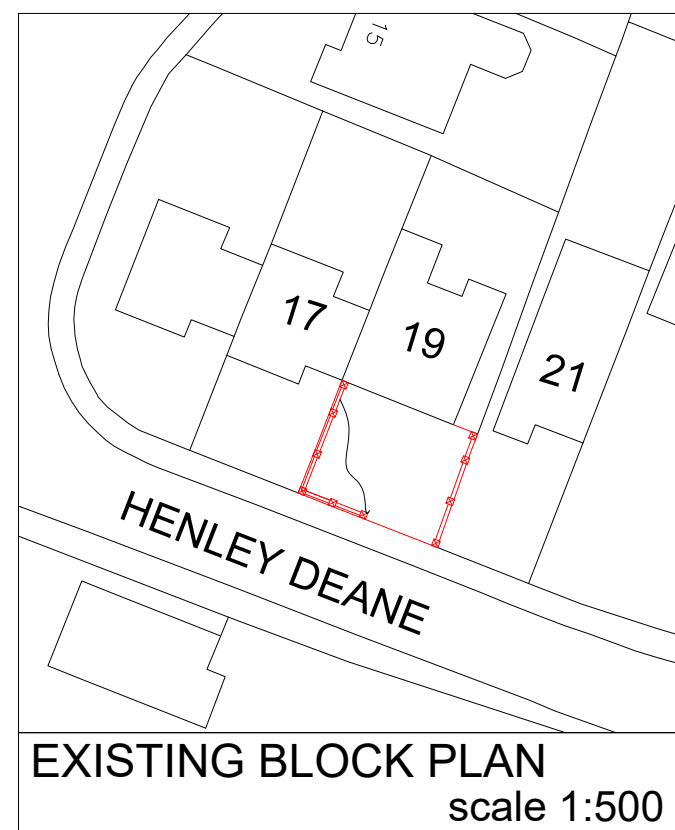

EXISTING SIDE ELEVATION 2

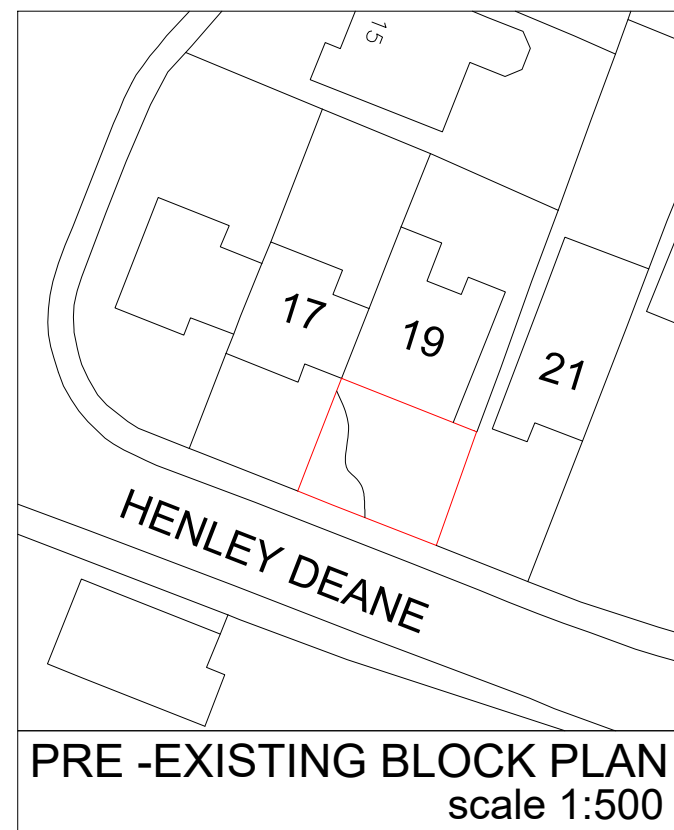

TITLE: RETROSPECTIVE PLANNING PERMISSION TO RETAIN THE BOUNDARY WALL

NAME : MR S.WIJAYAKANTHAN

ADDRESS : 19 HENLEY DEANE

DARTFORD

KENT, DA11 8SU



ARCCI DESIGNS

Tel : 020 3620 2355
Fax: 020 8425 1312

Web : www.arccidesigns.com
Email: admin@arccidesigns.com

Notes:

- This Drawing is Copyright of ARCCI DESIGNS and may not be reproduced or copied, in whole or in part, without express permission.
- Contractor/Builder to check all dimension on site. Before commencement of any works. Figured dimension only to be used.
- All work shall comply with the latest Building Regulations & be to the satisfaction of the L. Authority.
- Materials shall be suitable for the purpose for which they are used & the quality shall not be lower than that defined in the relevant British standard.

Drg No : AD/25/HEN19/RPL00 | Scale : 1:100 | Drwn By: ST | Date : 29.09.2025 | Page : 2 OF 2