

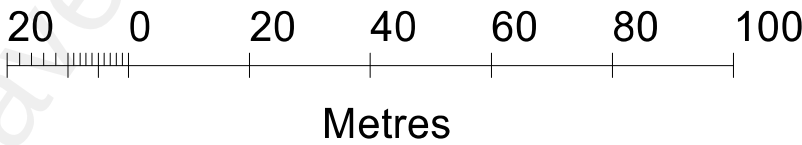


Wilson Architectural Building Designs

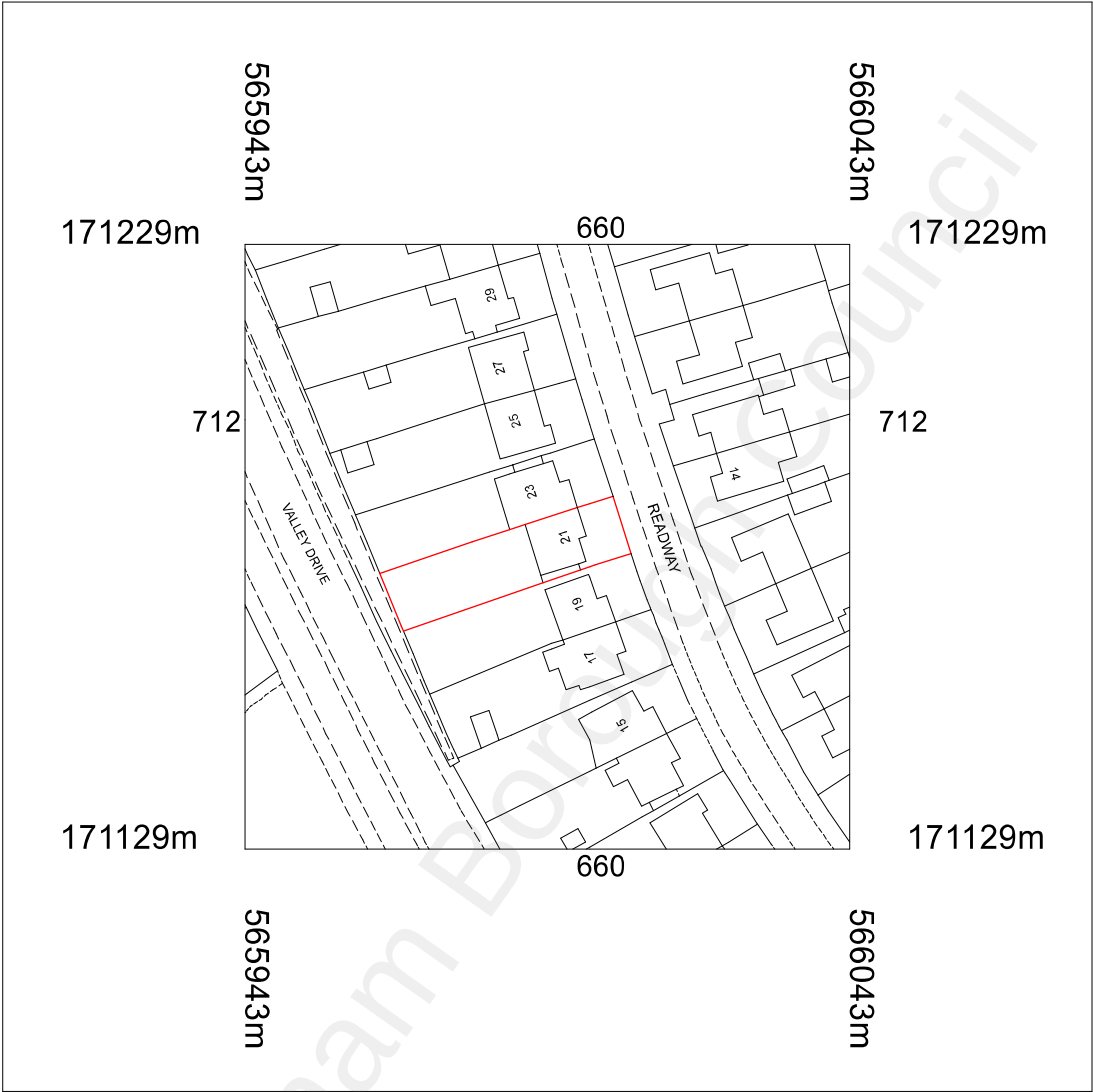

N

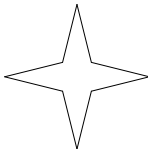

Date: 23-02-2023		Scale: 1:1250	 Head Office: 27 Tyrrell Avenue Sidcup Kent DA16 2BT T: 020 8306 5110 E: info@wabdesigns.co.uk
Project: 21 Read Way Gravesend DA12 5TQ			
Title: Site Location Map			
Drawing No: 19-21-GRA		Rev: SLM	