


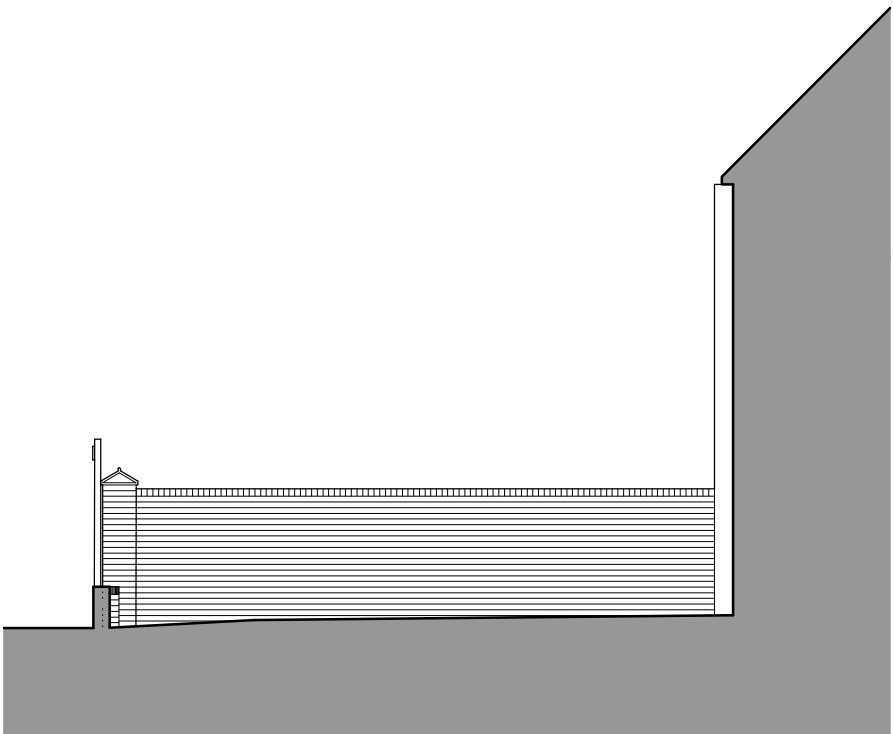


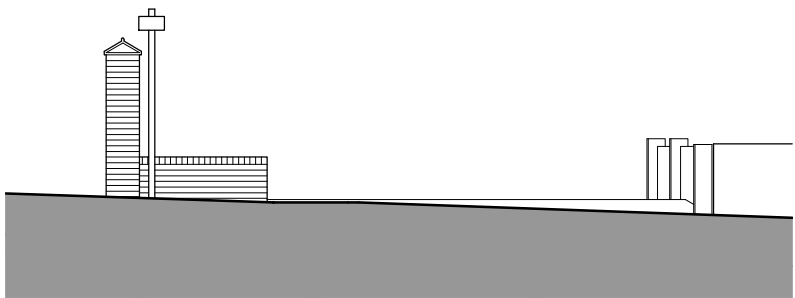

Section A-A
1:100

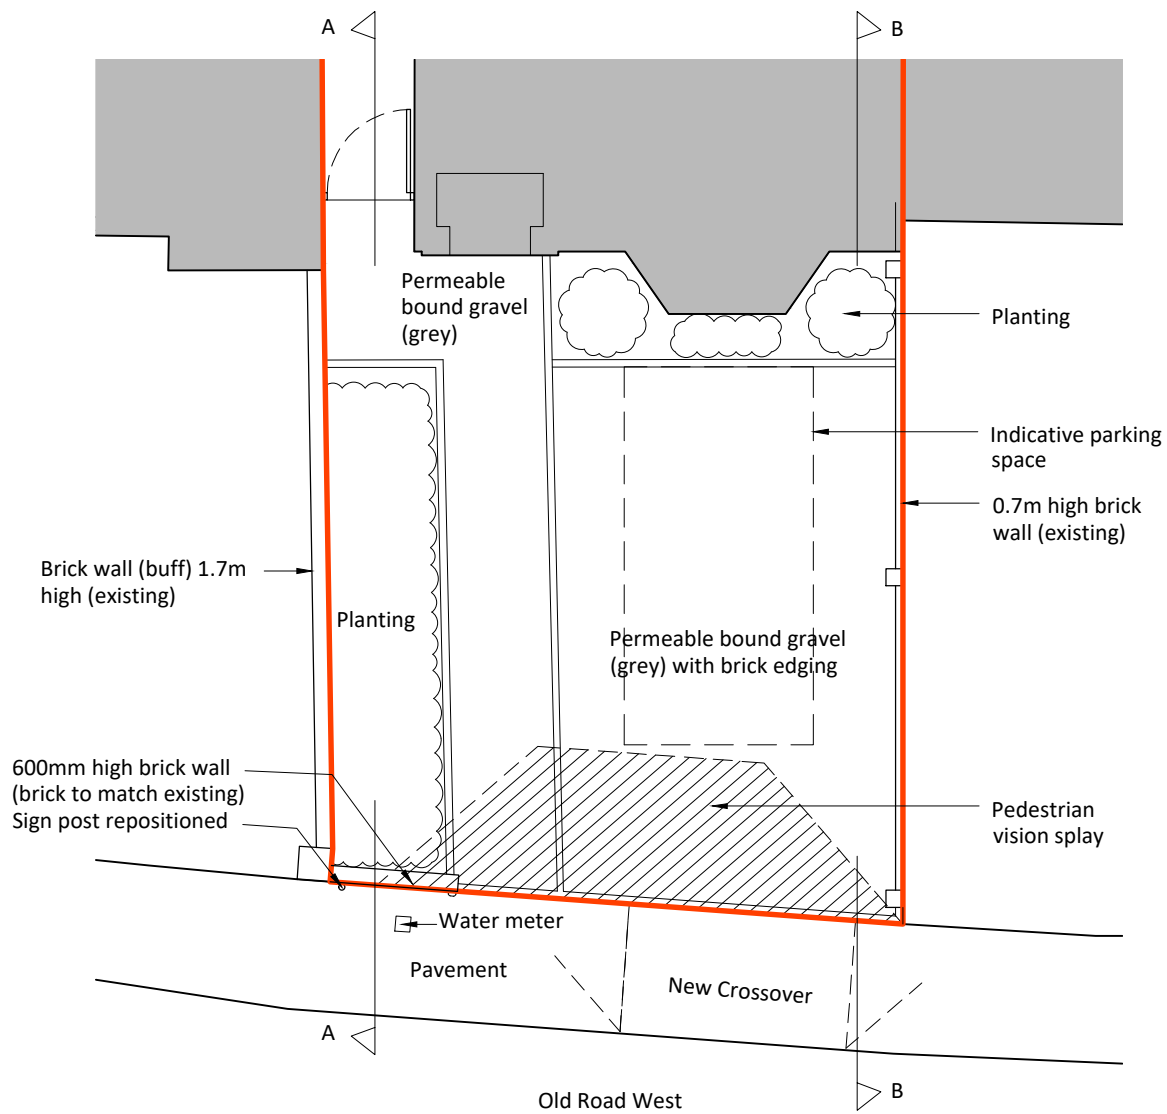

Section B-B
1:100

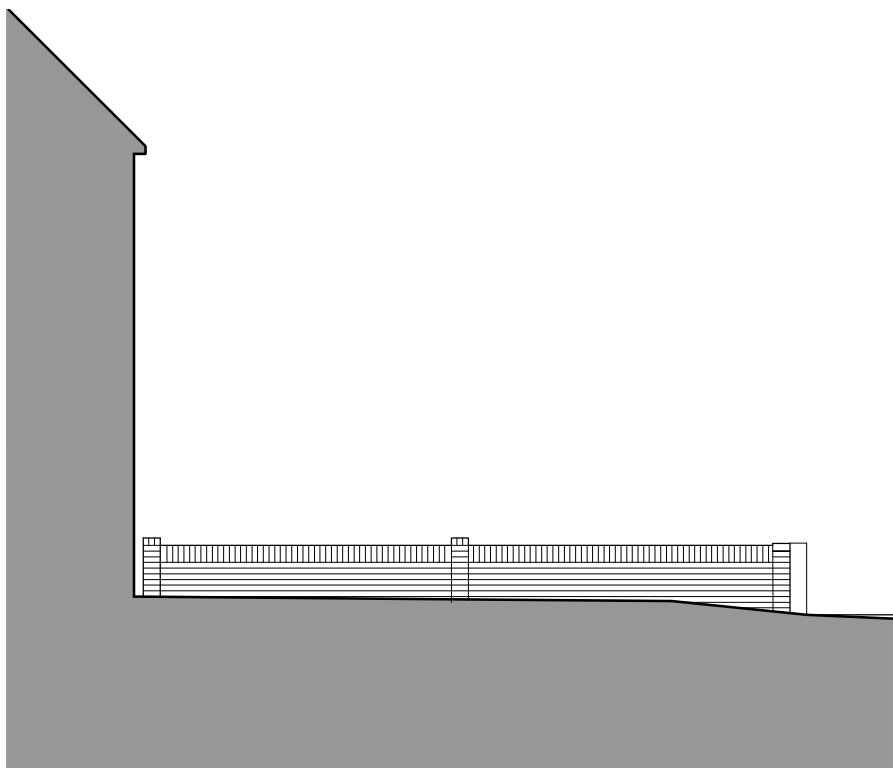

2 The Parade, Ash Road, Hartley
Longfield, Kent DA3 8BG

Tel: 01474 703705
www.gsplanning.uk
Email: webmail@gsplanning.uk

Project Title 37 Old Road West, Gravesend, DA11 0LH		Job No 4135
Drawing Title Proposed Driveway Plan and Wall Elevations	Drawing No 04	Revision A 15.07.2024
Date 16.05.2024	Drawn by DA	Checked by ON
Scale 1:100 @ A3	Note	

