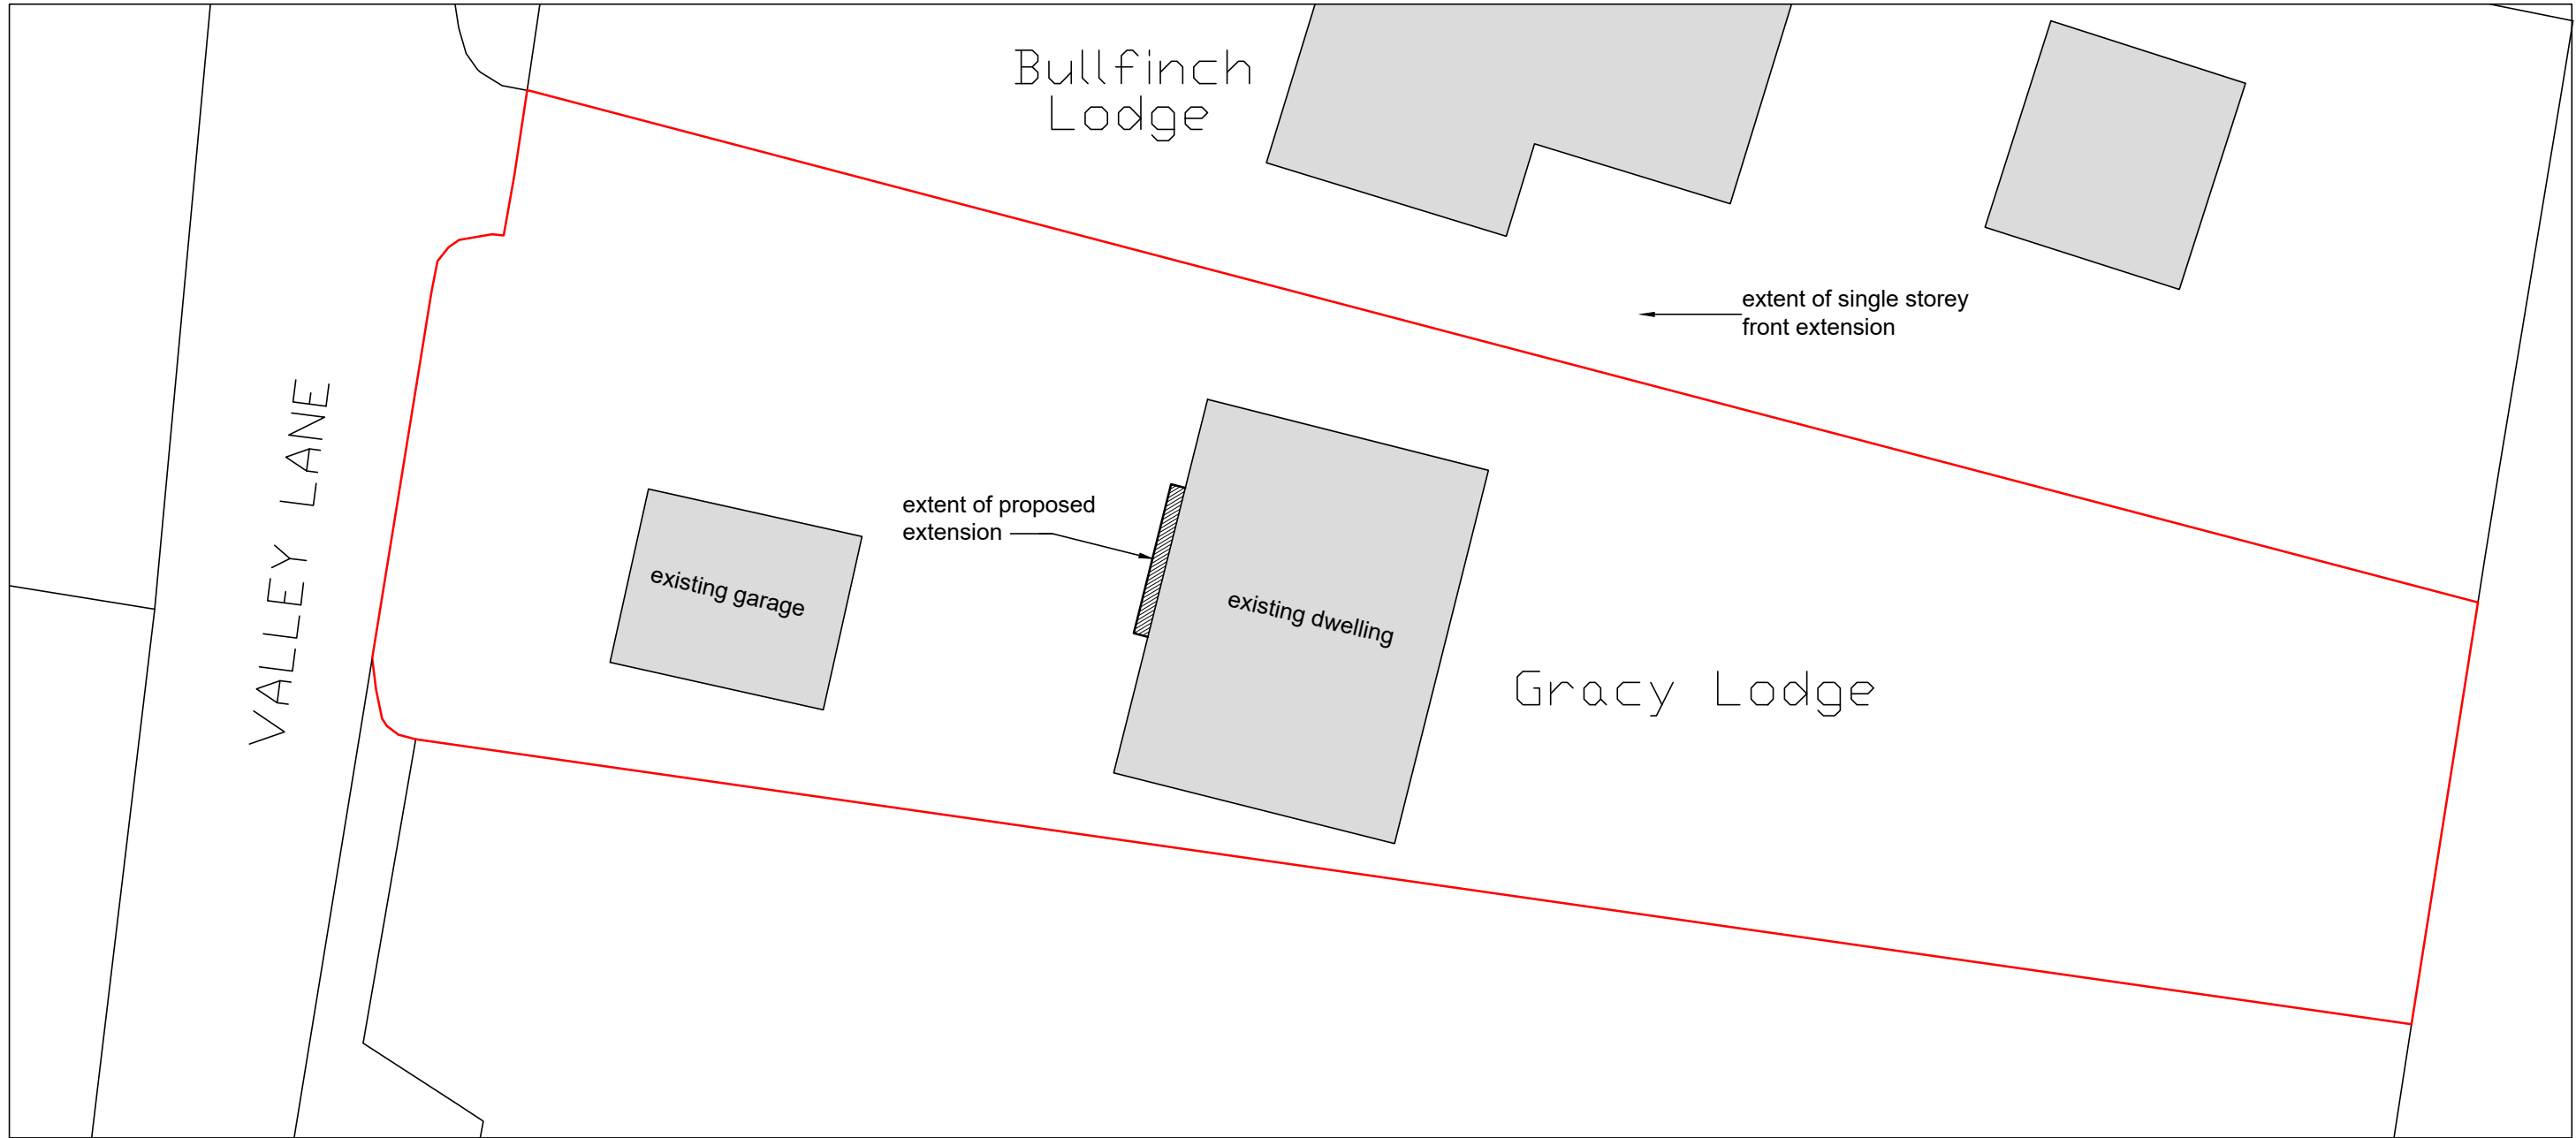


SCALE BAR @ 1:200

Date	No	Revision
Penfold Project Services Epmarket, Wrotham Road, Meopham, Kent, DA13 0JH Telephone: 01474 816690 e-mail: apenfold448@btinternet.com		
Job Title:	GRACY LODGE VALLEY LANE MEOPHAM KENT DA13 0DG	
Dwg Title:	BLOCK PLAN AS PROPOSED	
Scale:	1:200 @ A2	
Dwg No.:	05	
Date:	December 2023	