

Project Notes:





Do not Scale. All dimensions to be checked on site and any discrepancies brought to the attention of the architect and engineer.

Member lengths to be determined on site by contractor - taking into account the bearing conditions.

Where the drawing is derived from third party drawings SCGreen Ltd. do not take any responsibility for the accuracy or compliance of any imported information or details.

This drawing to be read in conjunction with all relevant engineer's, architect's and designer's drawings and schedules.

All workmanship and methods of construction should comply with all relevant Codes of Practice, British Standards, the current edition of The Building Regulations and good building practice.

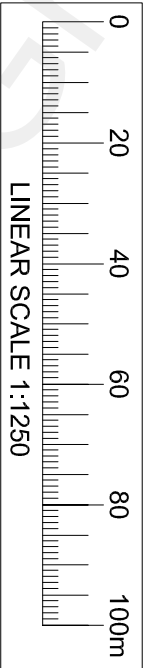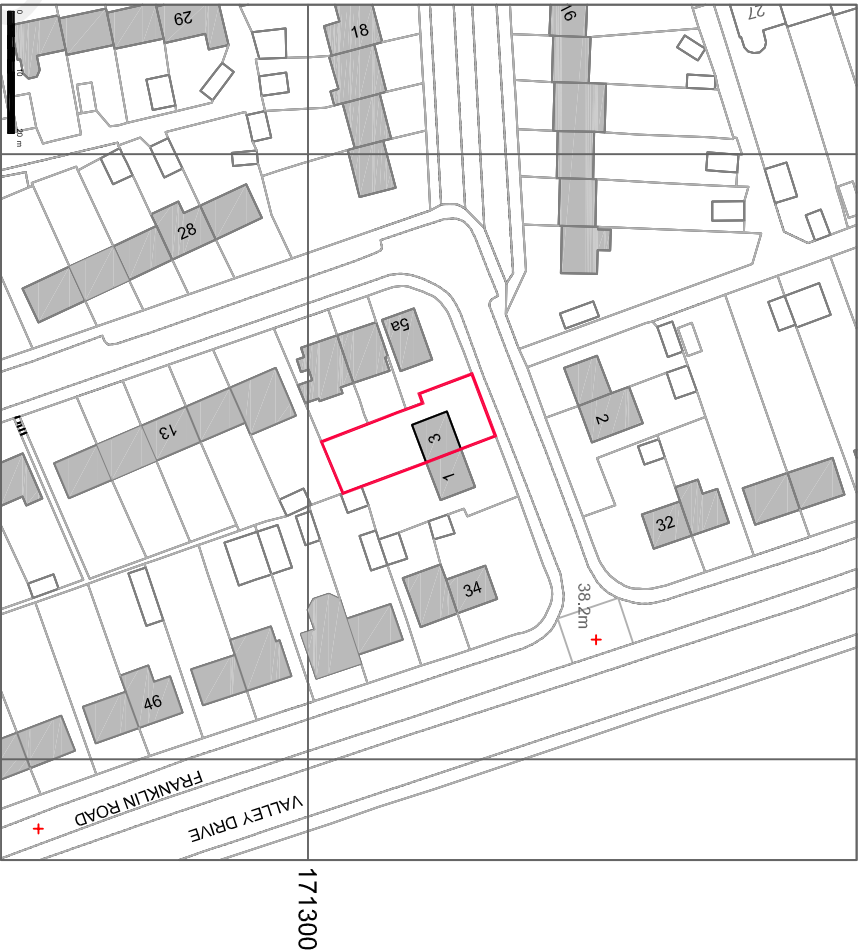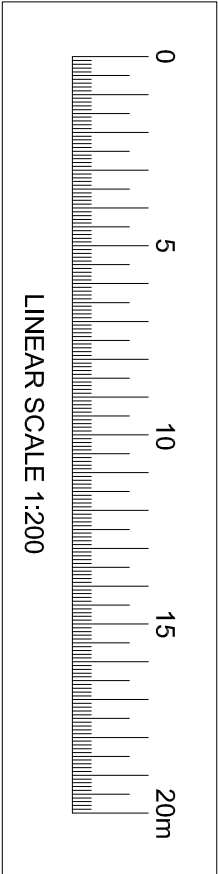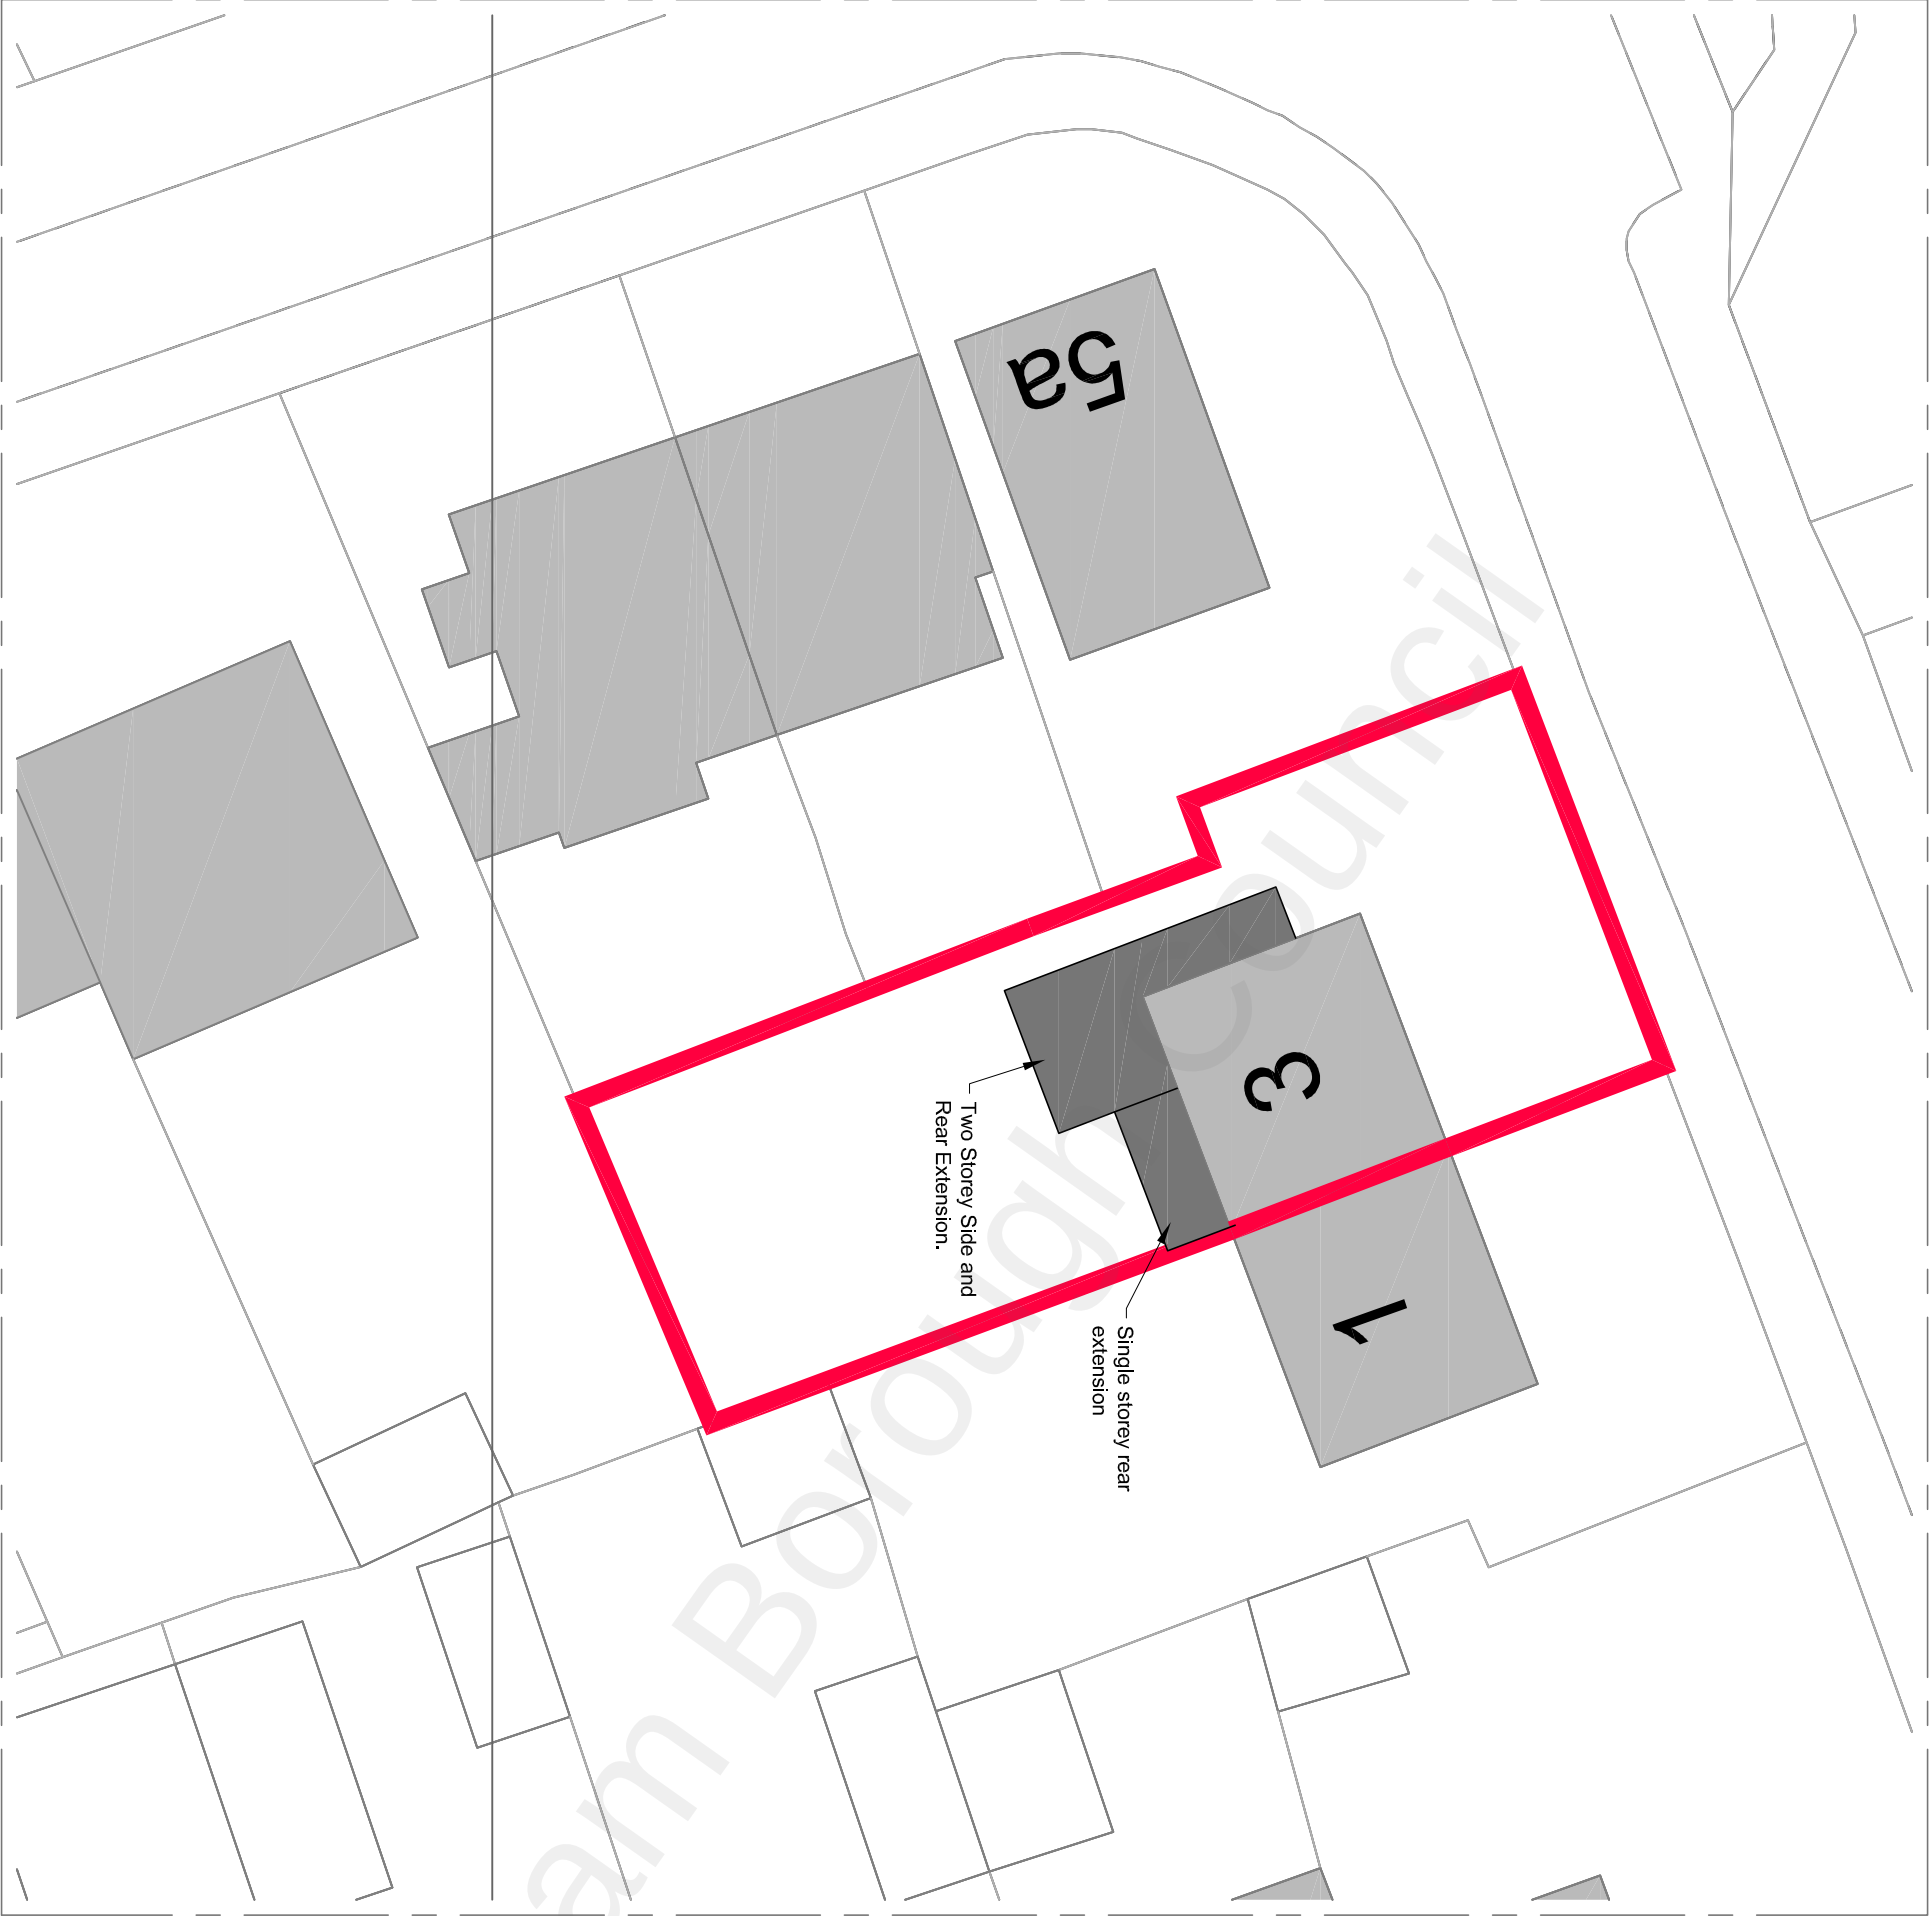

Revisions

Drawing Status	PLANNING	Client	Drew Perkins
----------------	----------	--------	--------------



CASON GREEN Associates

Structural Engineers & Architectural Designers

T 01304 827883 www.casongreen.co.uk

Project Title

Proposed Extensions & Alterations at 3 Stanley Crescent, Gravesend

Drawing Title

Site Location & Proposed Block Plan

Scale 1:200 & 1:1250 Drawing No. **8156/A3/09**

Date January 2023