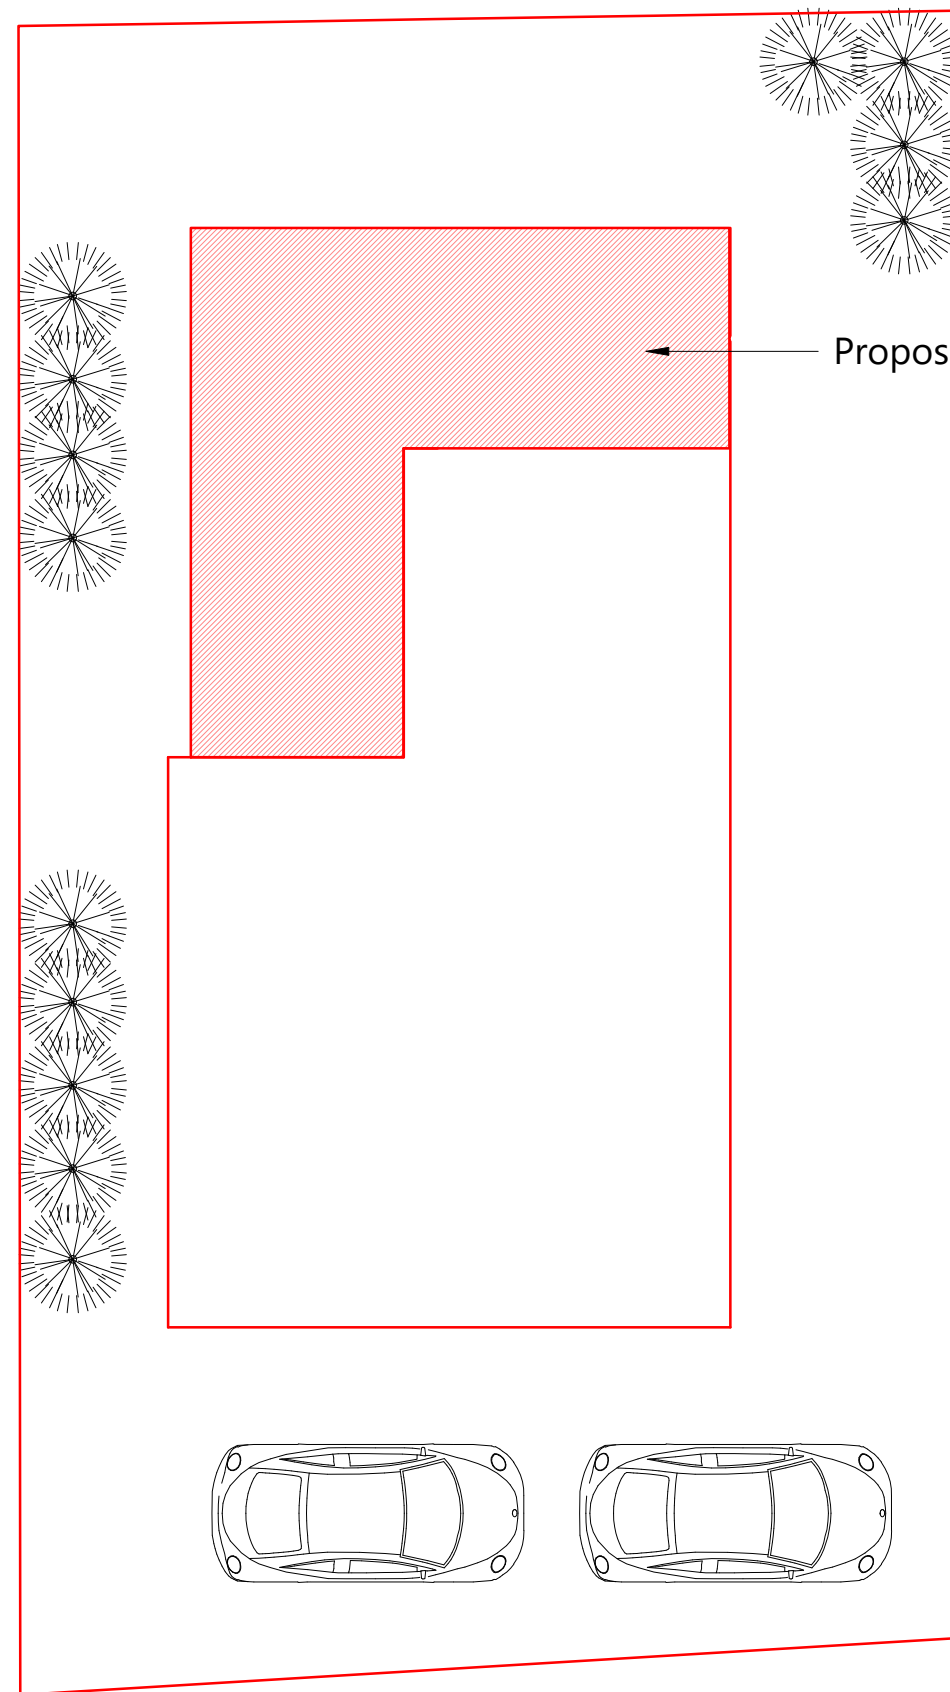


Proposed Site Layout

 An Insight To Your Building Design info@kdesign.org.uk	No.	Description	Date	PROJECT	Project Name	CLIENT Mr N Bhadare		
						Date 01/09/2025	Project number 2521	Scale (@ A3) 1 : 100
						Drawn by JSP	DRAWING NUMBER	
	PURPOSE OF ISSUE Planning				Checked by N/A	A107		