


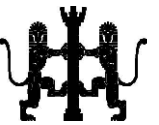

This drawing remains the Copyright of the architects and may not be reproduced in whole or in part without their written permission



NOTES
Do not scale.
Verify all dimensions on site before commencing any work or preparing any shop drawings.
All building materials, components and workmanship to comply with the appropriate Public Health Acts, Building Regulations, British & European Standards and Codes of Practice and to the appropriate manufacturers recommendations.
For all specialist work see relevant drawings.
All schemes to be set out completely including buildings, roads, drainage and levels prior to the commencement of any works.
Sites to be checked against Land Registry plans and any necessary Easements to be established.
Any discrepancies, errors or omissions to be reported to the architect for further instructions before commencement of works.

E		
D		
C		
B		
A		
Date	Revisions	By

DAC
Architects

21 Stone Street, Gravesend, Kent, DA11 0NP
Tel: 01474 566996 Fax: 01474 320374
Design@DACarchitects.co.uk

Project Title
**56 WINDMILL ST
GRAVESEND
DA12 1BB**

Client
**GRAVESEND SANCTUARY
56 WINDMILL ST**


Drawing Title
NEW RAILING DETAILS

AS PROPOSED

Scale 1:10	Date 04.07.2022	Drawn By BH
---------------	--------------------	----------------


Project No. 5373	Dwg. No. D-05	Rev.
----------------------------	-------------------------	------

square section
post to match
existing

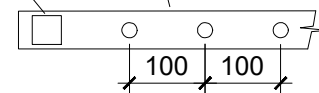

04 Part Railing Plan


square section
post to match
existing

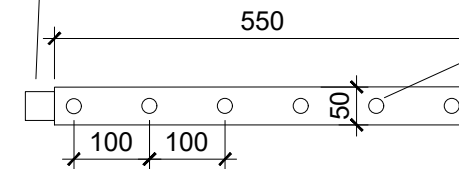

20mm dia.
round section
balusters to
match existing

01 Gate Plan

rounded top rail to
match existing

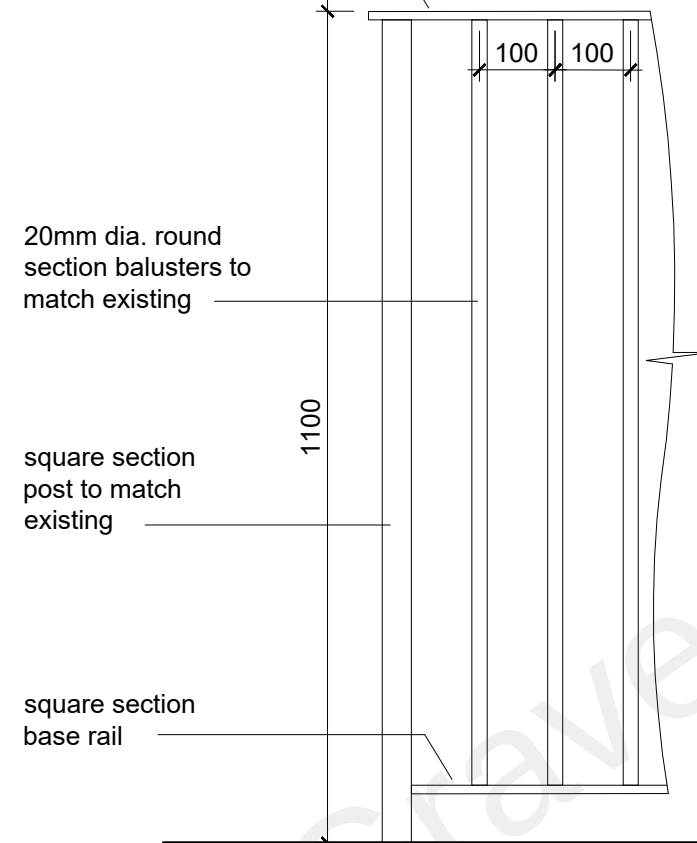

03 Part Railing Elevation


existing handrail
rounded top rail to
match existing

aligned with top of
existing handrail

painted black metal
swing gate with drop
latch and keep

20mm dia. round
section balusters to
match existing

square section
post to match
existing

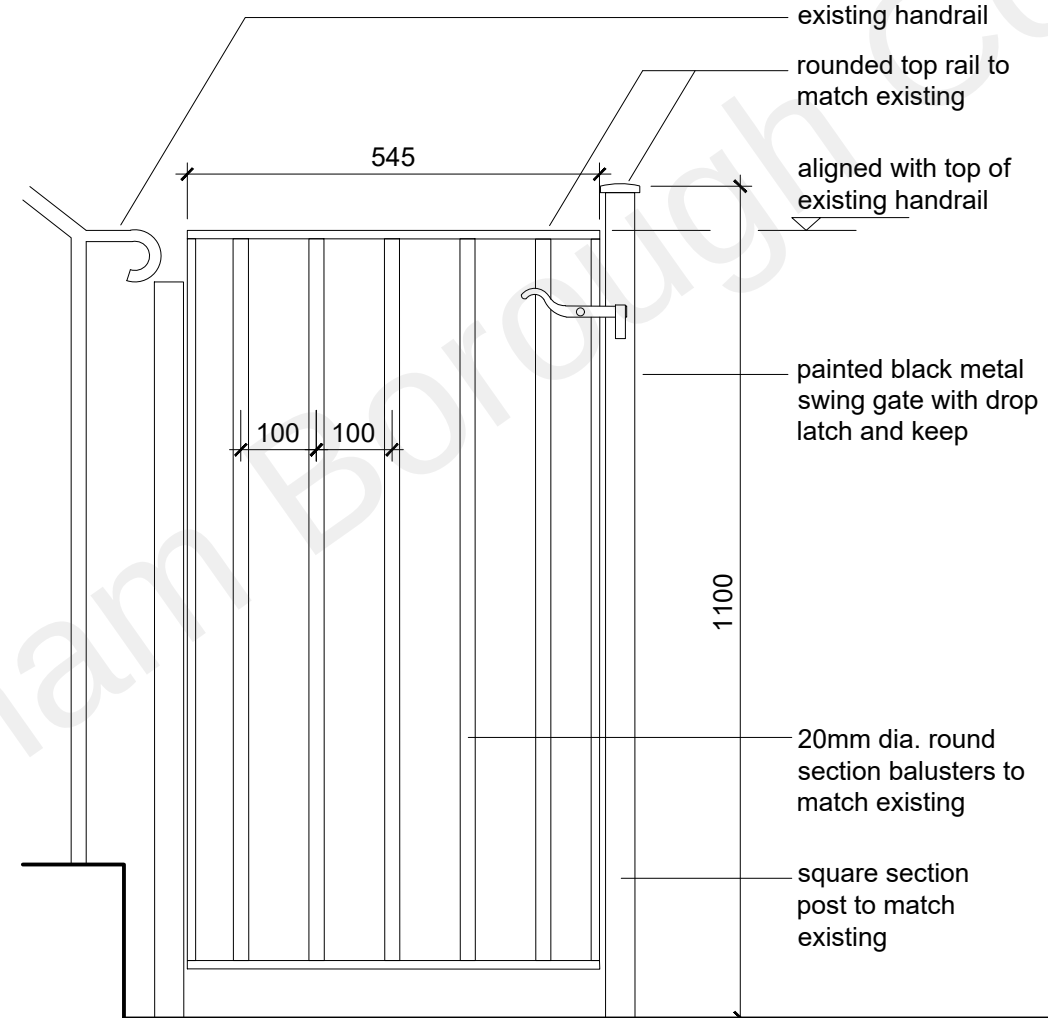

02 Gate Elevation



Scale 1:10