


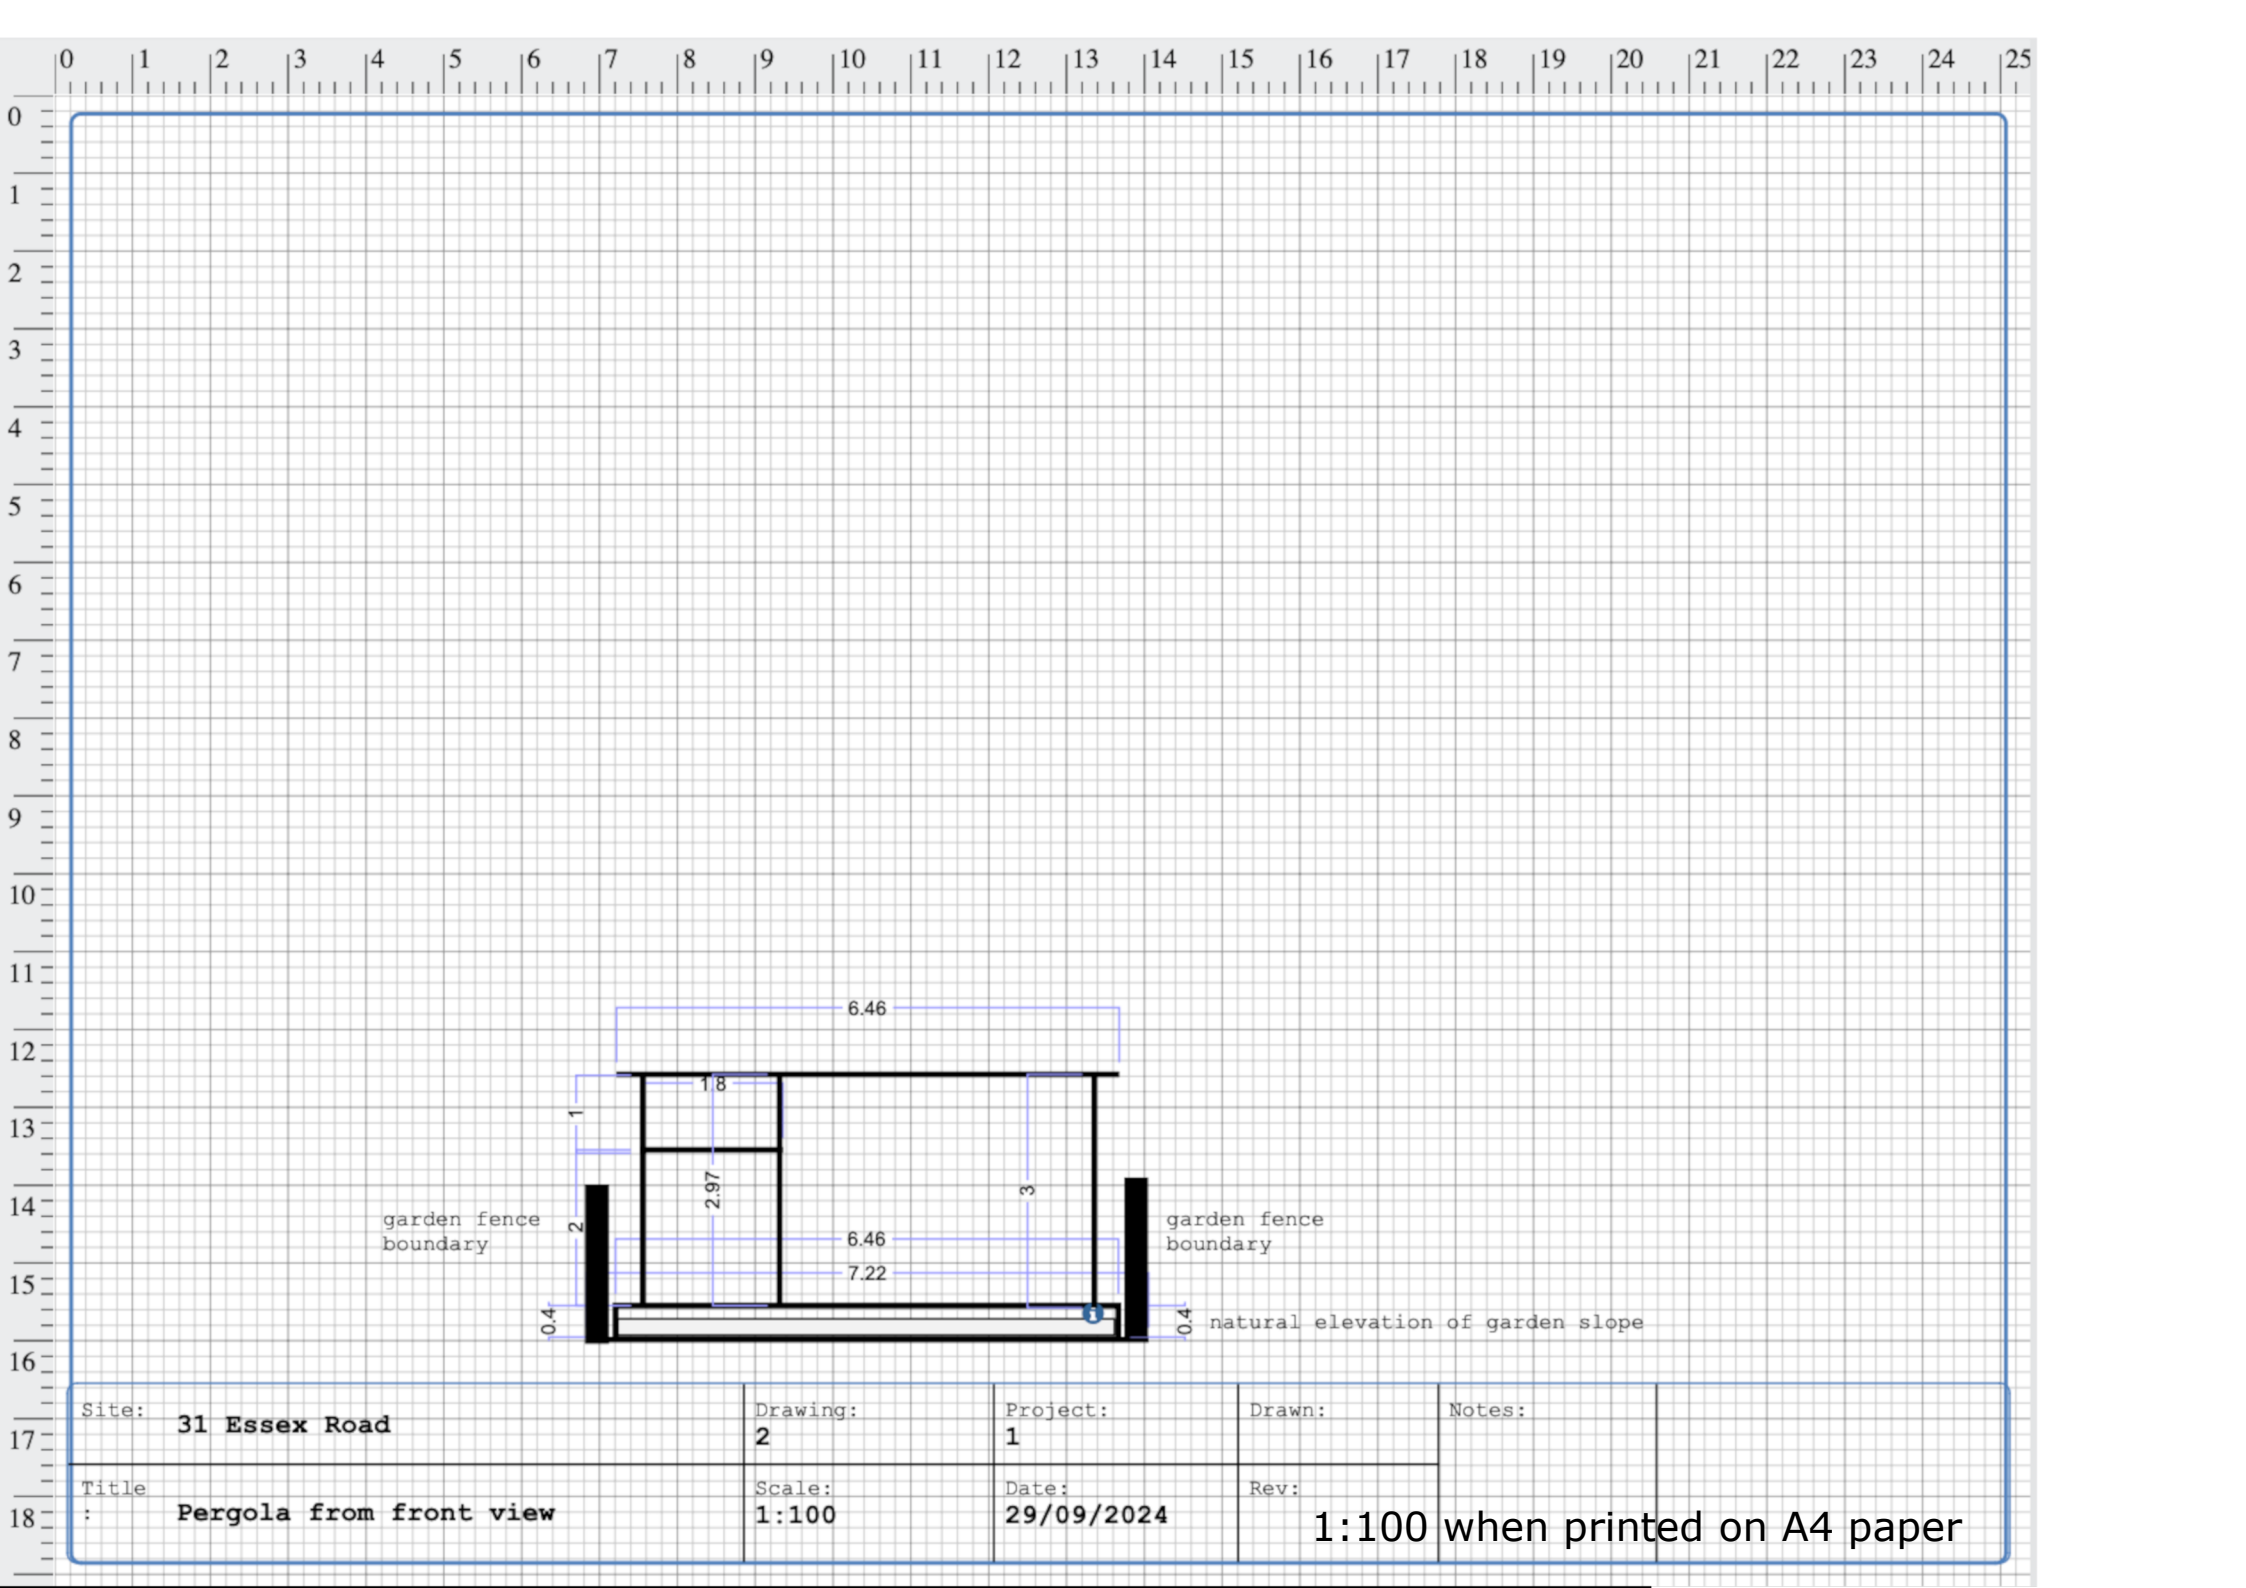

Site:	31 Essex Road	Drawing:	2	Project:	1	Drawn:		Notes:	
Title:	Pergola from front view	Scale:	1:100	Date:	29/09/2024	Rev:		1:100 when printed on A4 paper	