


29/7/24
 GAD'S HILL PLACE CUPOLA REFURBISHMENT.
 Sketch Proposal following mtg 26/7/24
 between Clay Architecture,
 ABP & Fareham Joinery.
 1 of 5 pages.

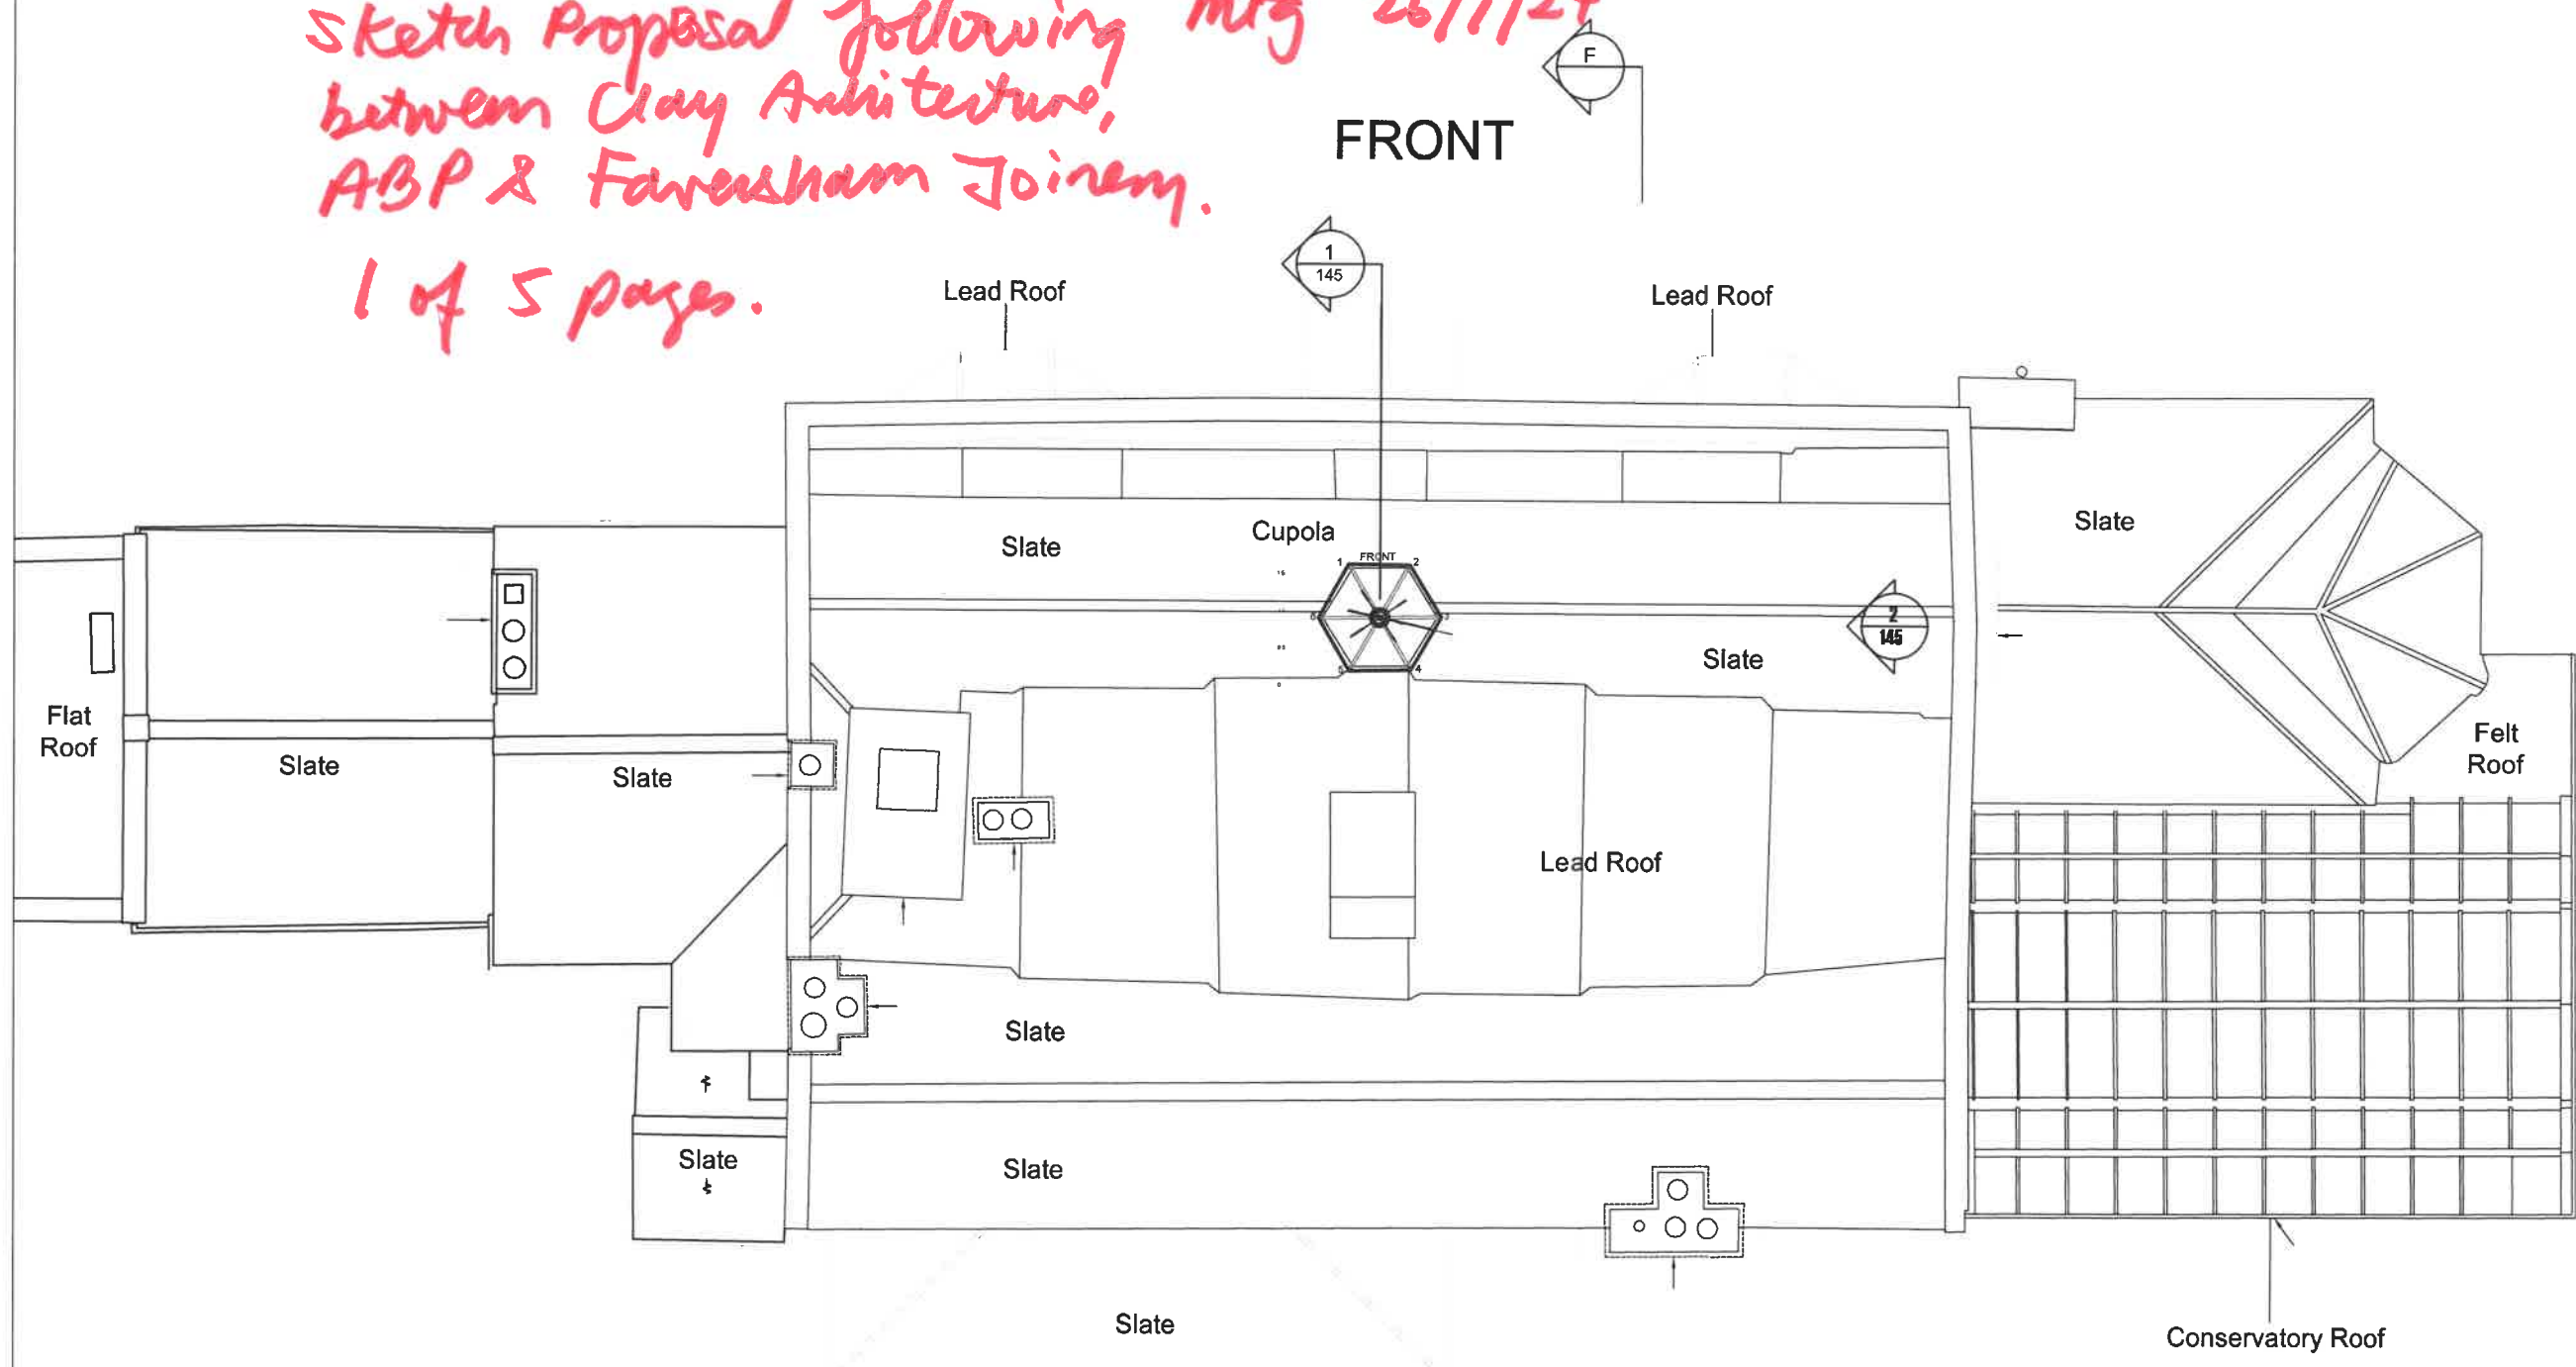

140
 1:100
 GAD'S HILL PLACE (H) PROPOSED ROOF PLAN
 0 1 2 3 4 5m
 5 m