


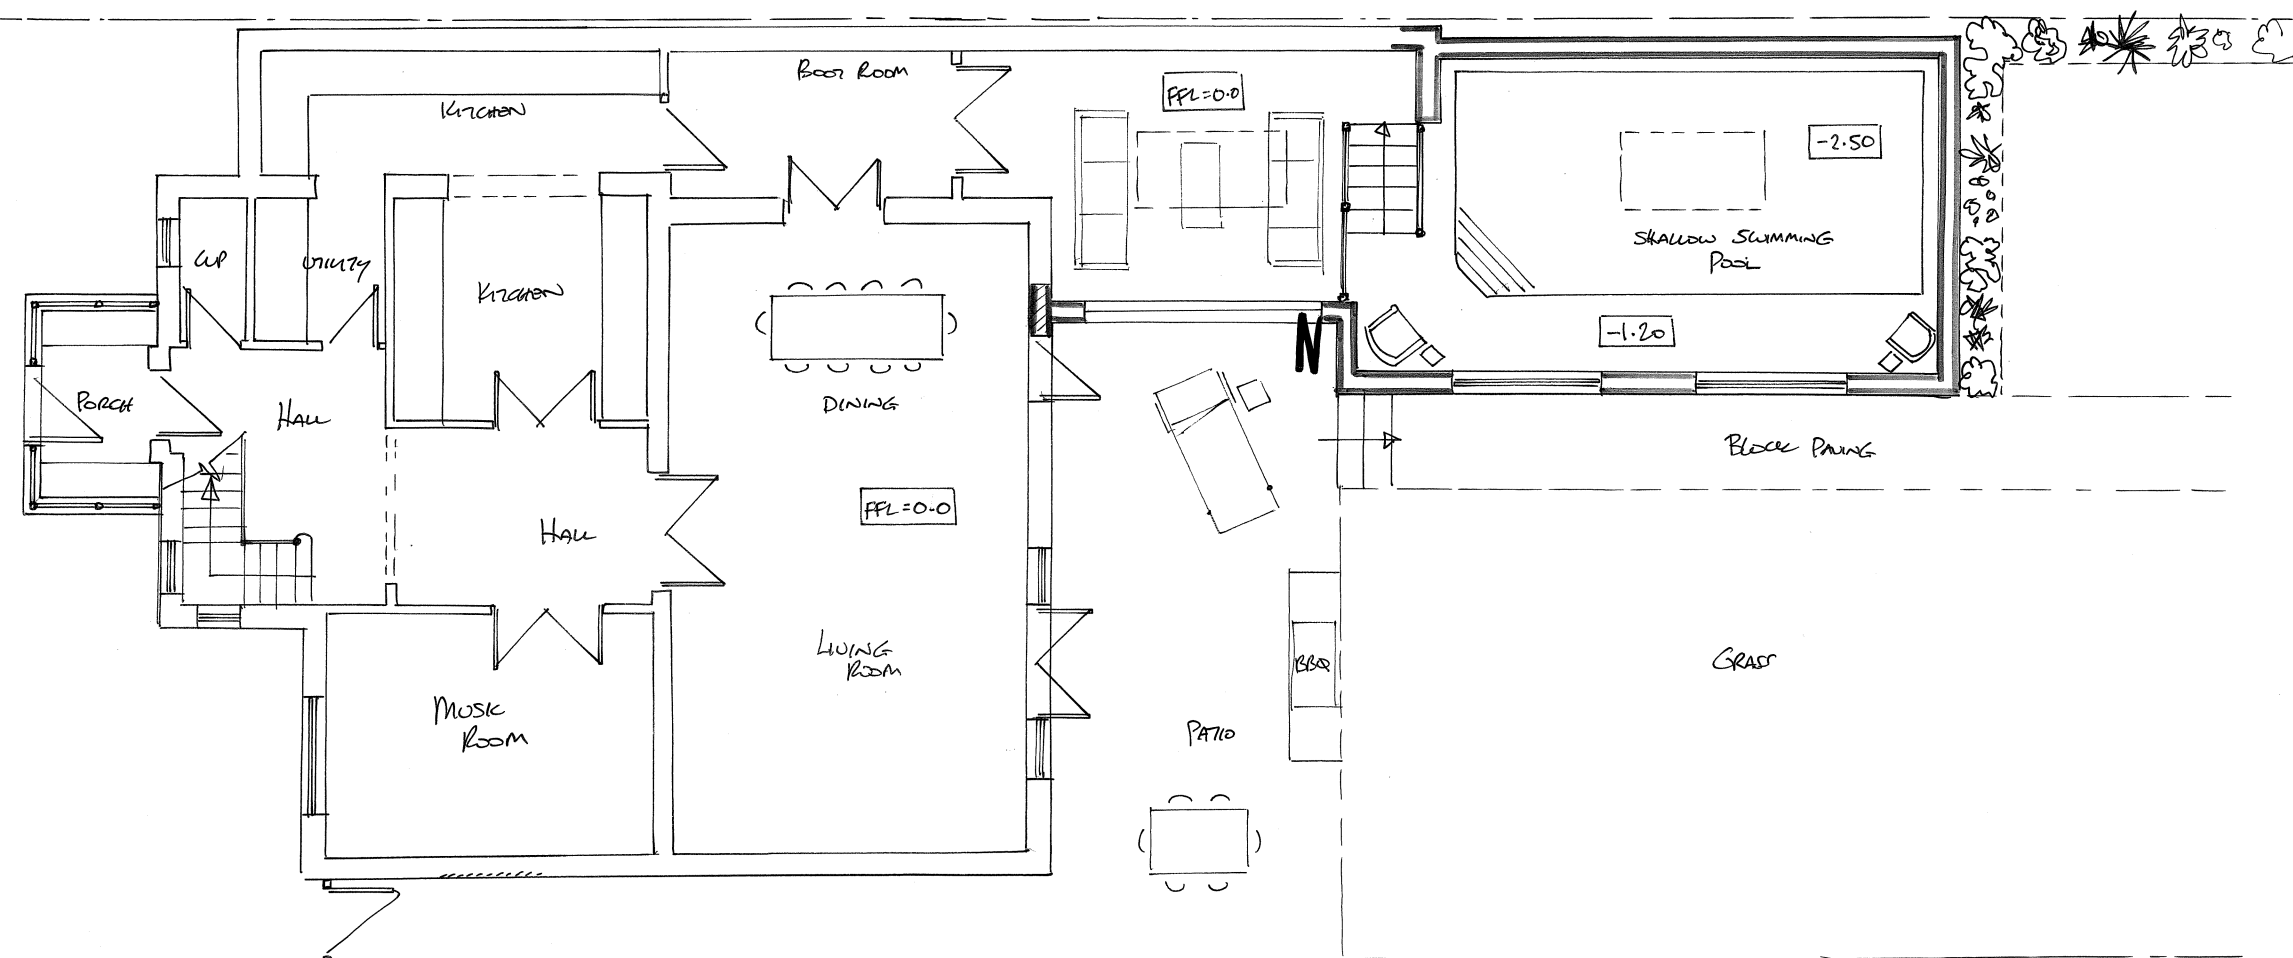


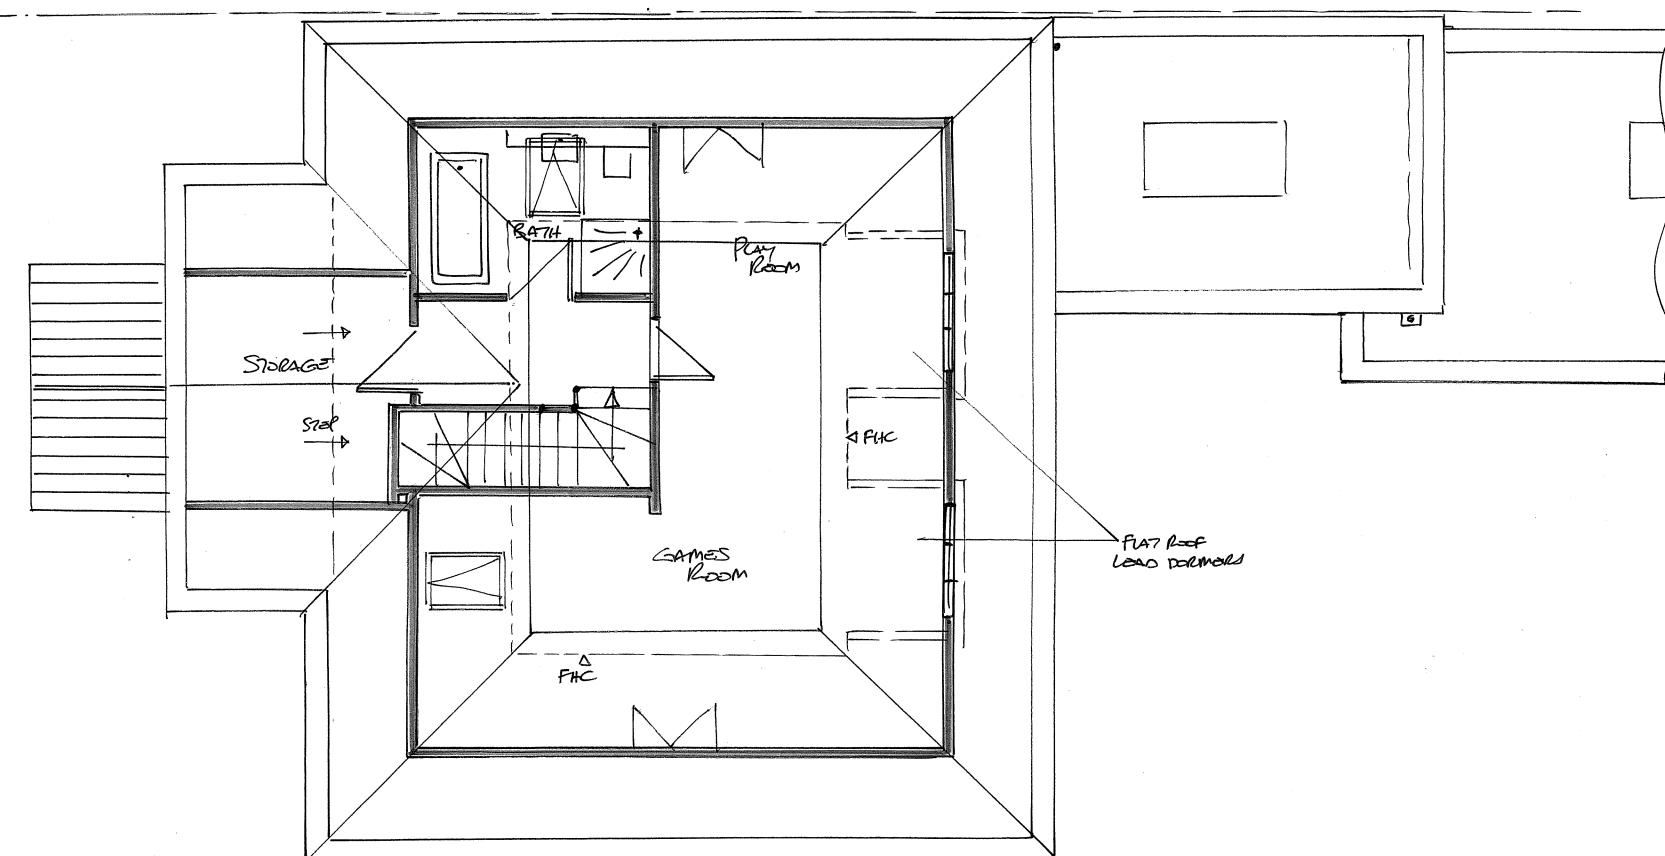

Proposed Ground Floor GA

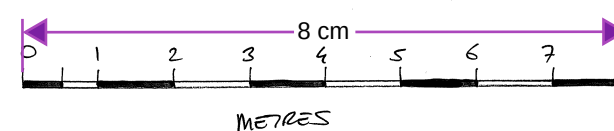

Proposed 2nd Floor GA

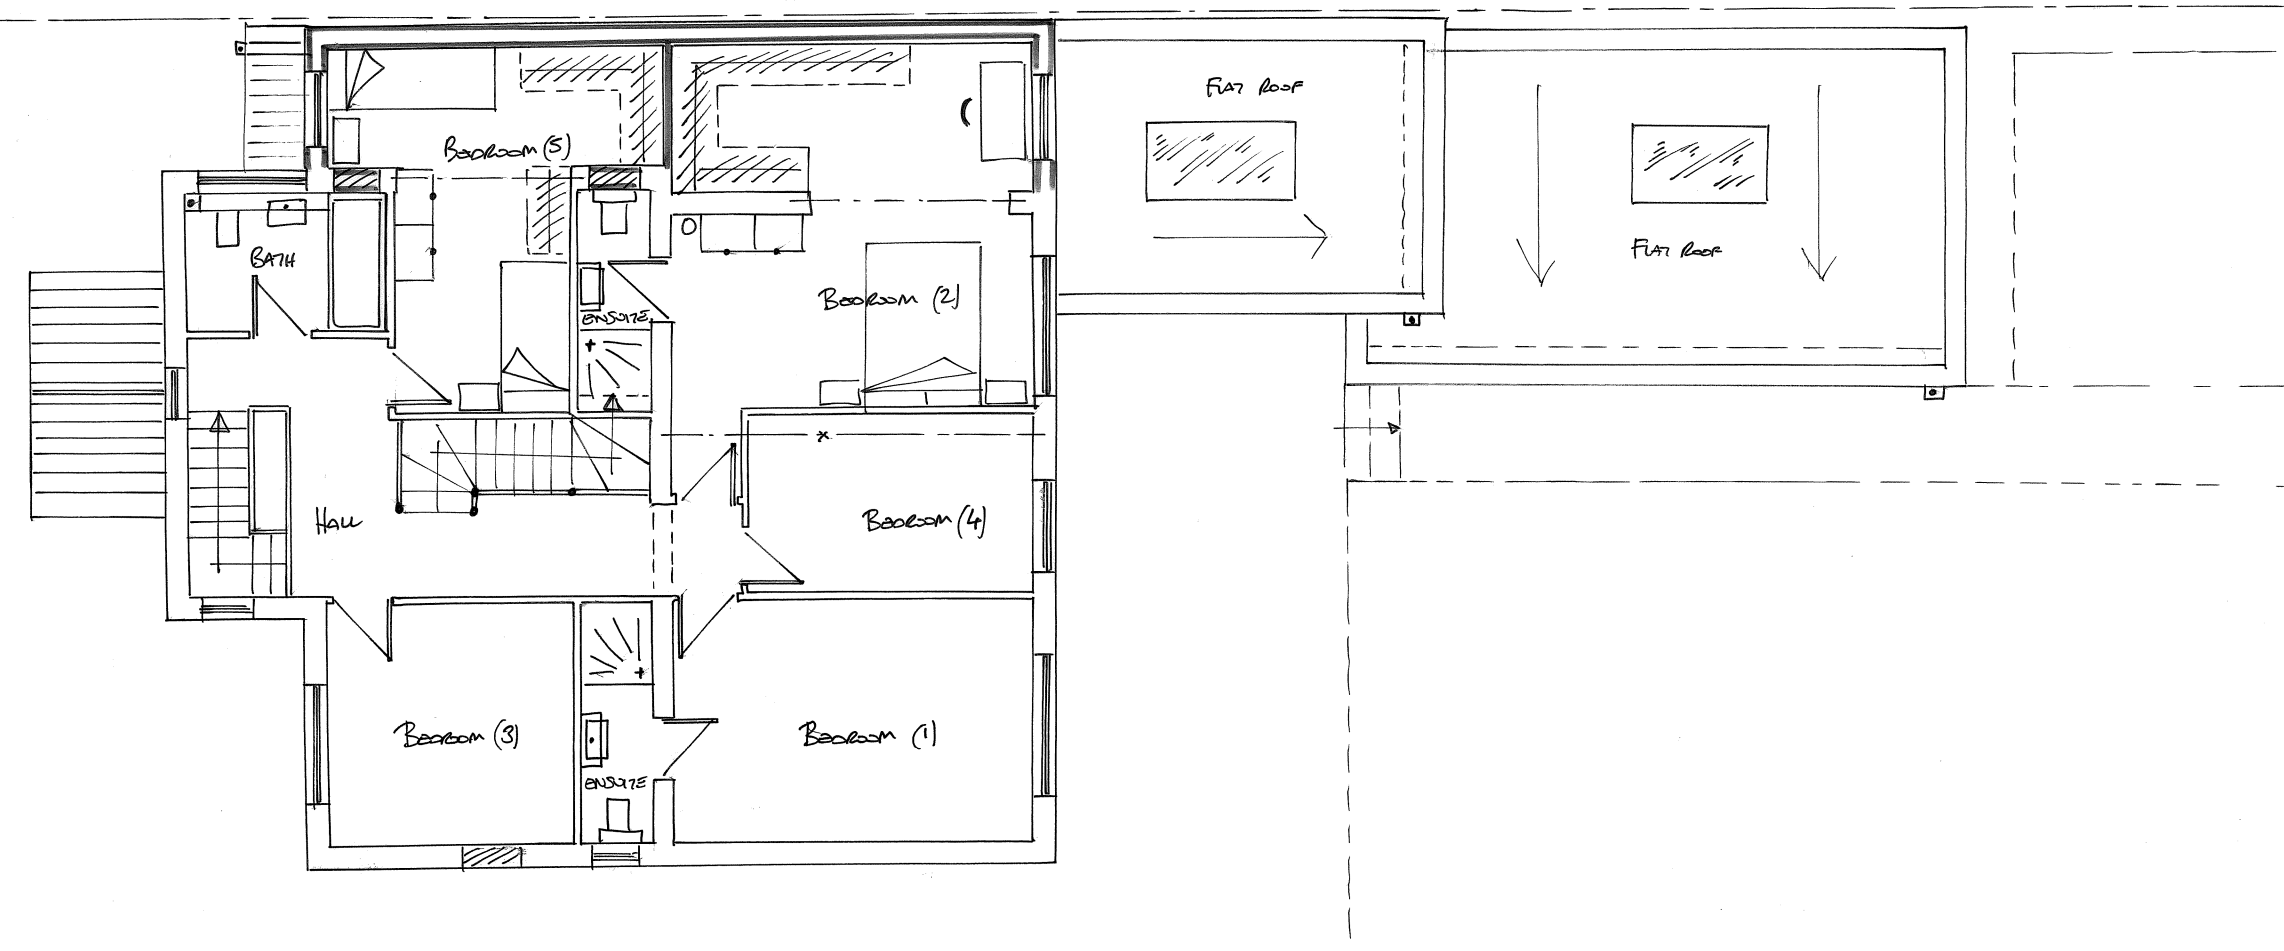

Proposed First Floor GA

Rev 03 - 2nd Floor changes
 Rev 02 - Pool lowered in ground
 Rev 01 - Pool raised
 Rev 0 - Draft
 Project
 43 Windsor Road
 Gravesend
 Kent

Date
 Sept/2024

Scale
 1:100 @ A2

Title
 Proposed GA's
 (For pool changes +
 addition for shallow pool
 + loft conversion)

Drawing
 DKM/7744/05 Rev
 03