
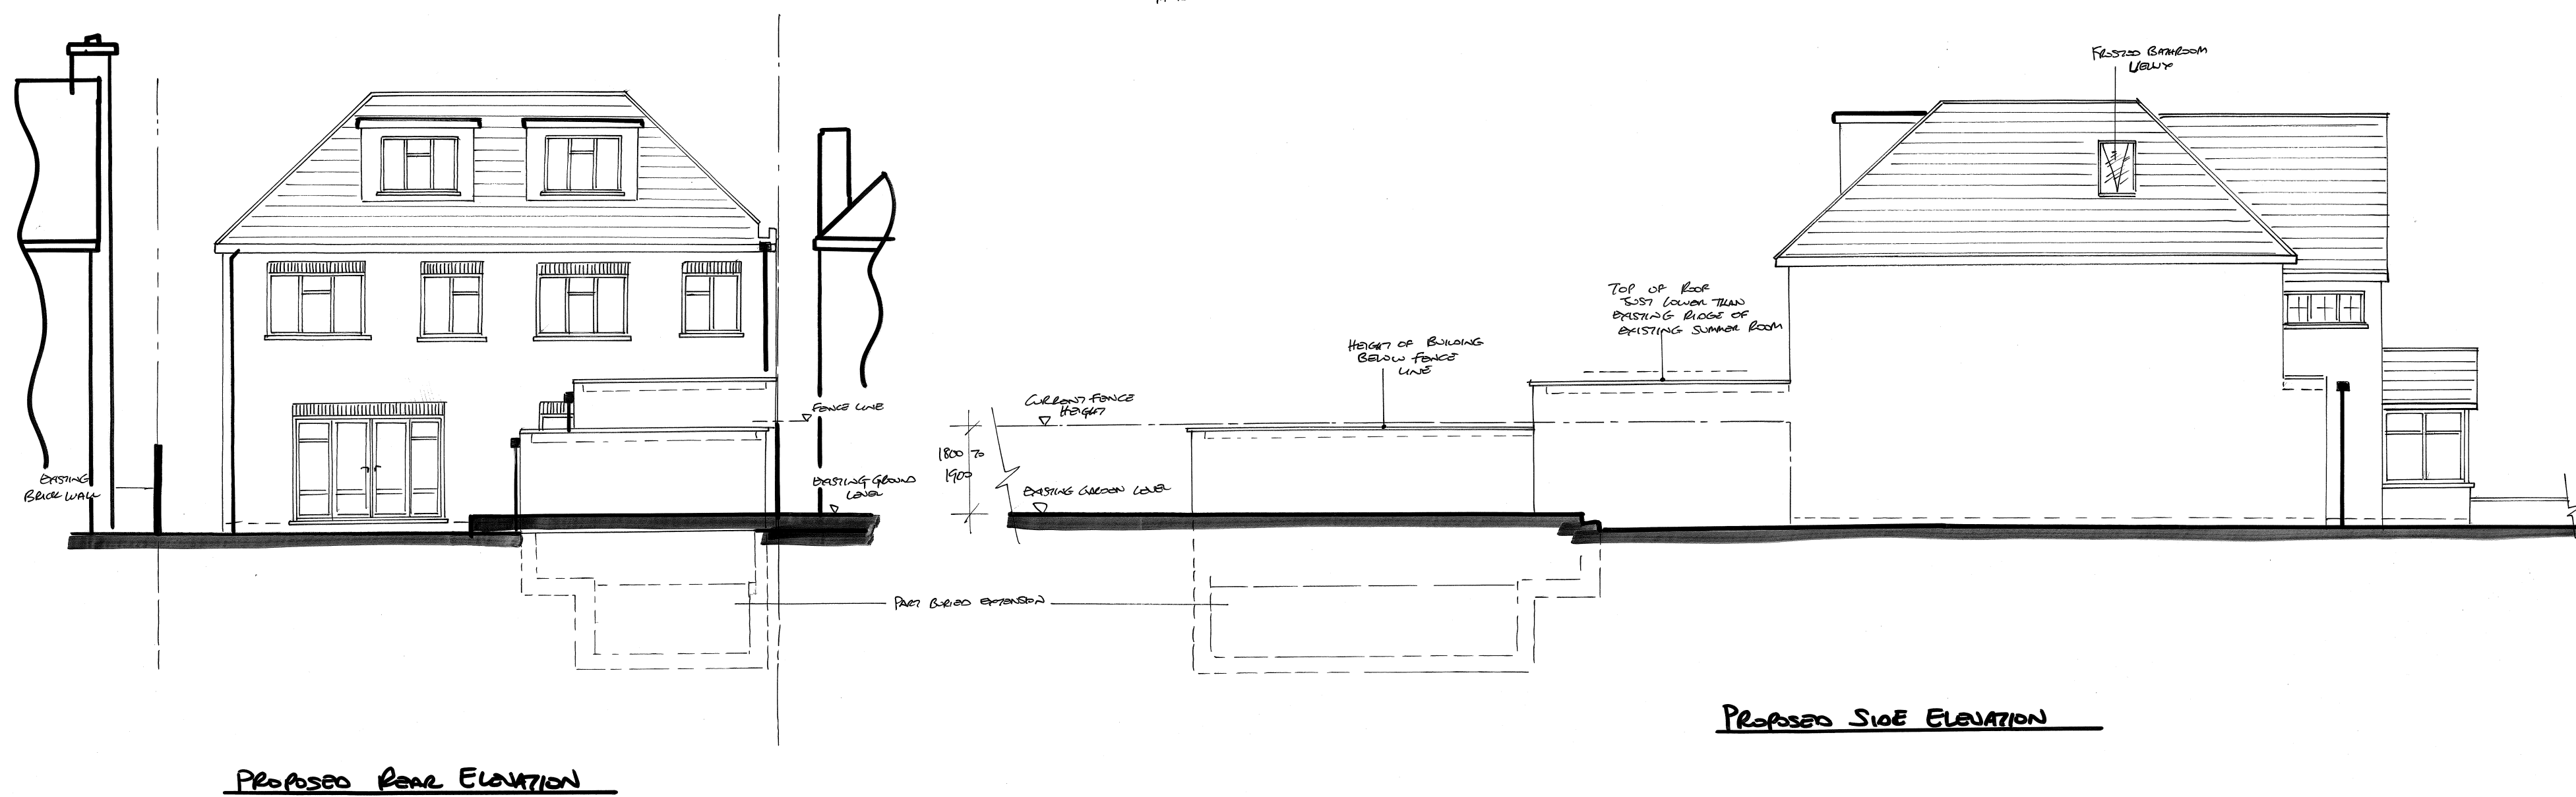
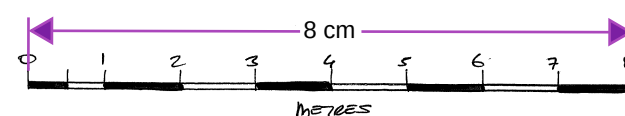


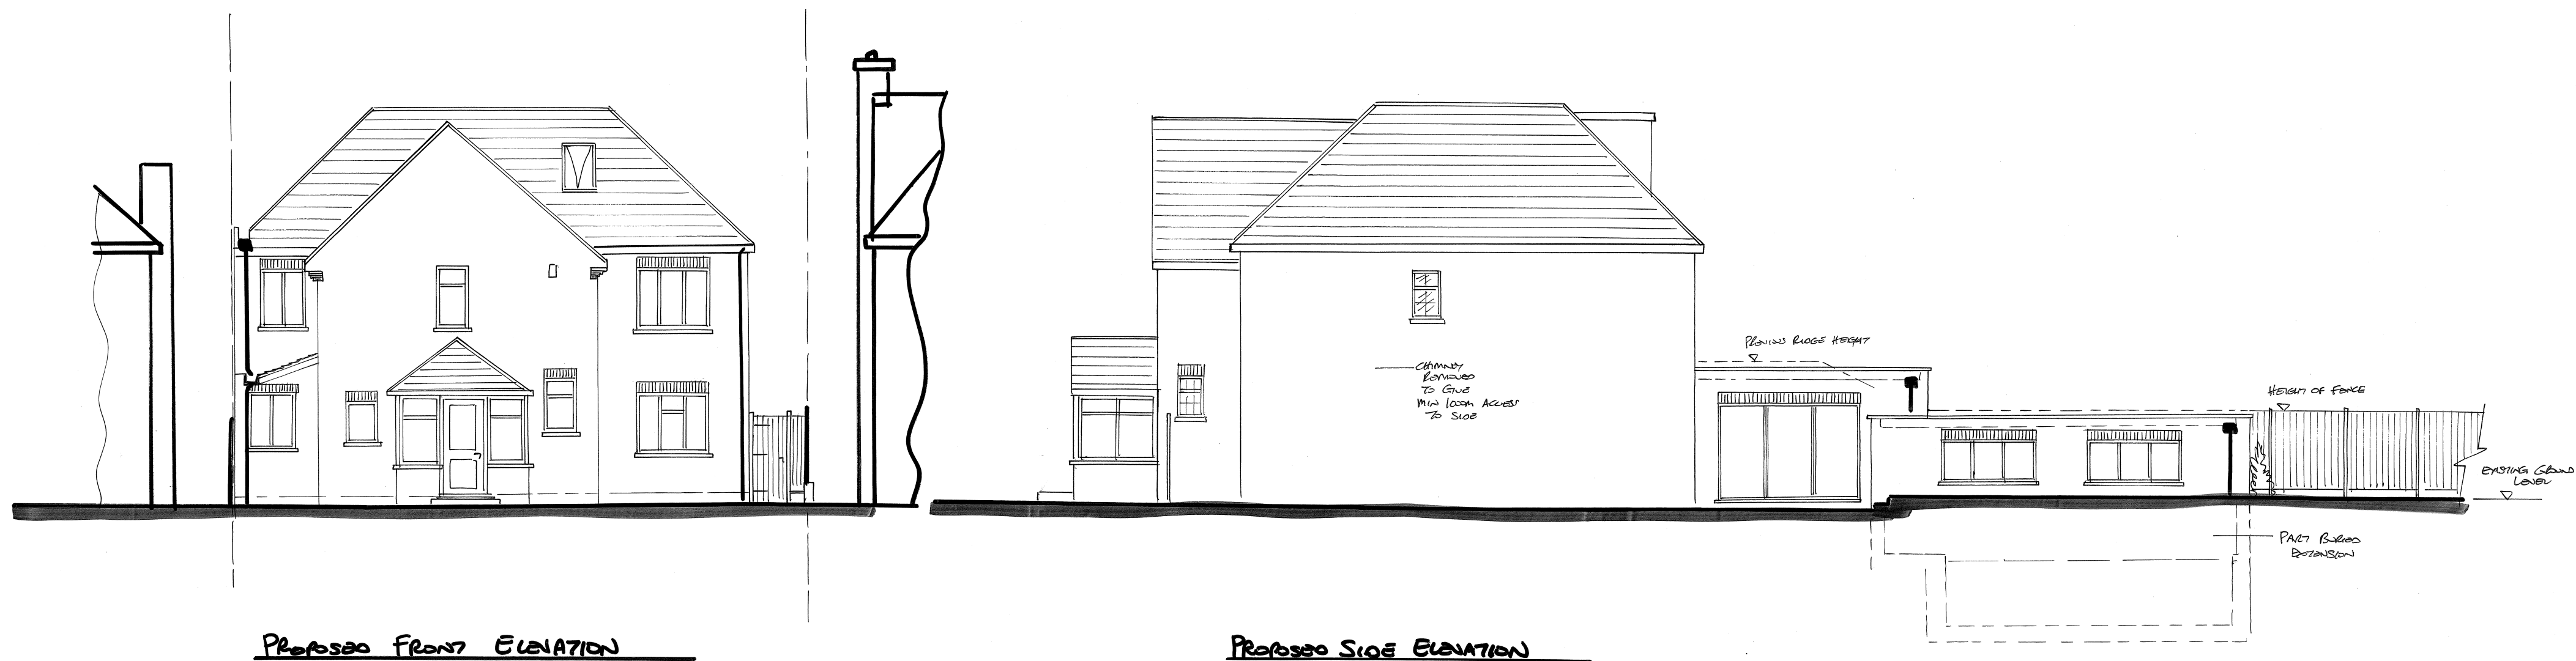

NOTES ADDED +
 REV 03 - ROOF CHANGES
 REV 02 - LAYOUT CHANGES 2ND
 REV 01 - CHANGES TO ROOF
 REV 00 - DRAFT

PROJECT
 43 WINDSOR ROAD
 GLENESBEND

DATE
 SEP 1/2024

SCALE
 1:100 @ A2

TIME
 PROPOSED ELEVATIONS
 (FOR ROOF CHANGES +
 ADDITIONAL EXTENSION SUNK
 INTO GROUND + LOFT
 CONVERSION)

DRAWN BY
 DKM / 7744 / 66

CHECKED BY
 03