
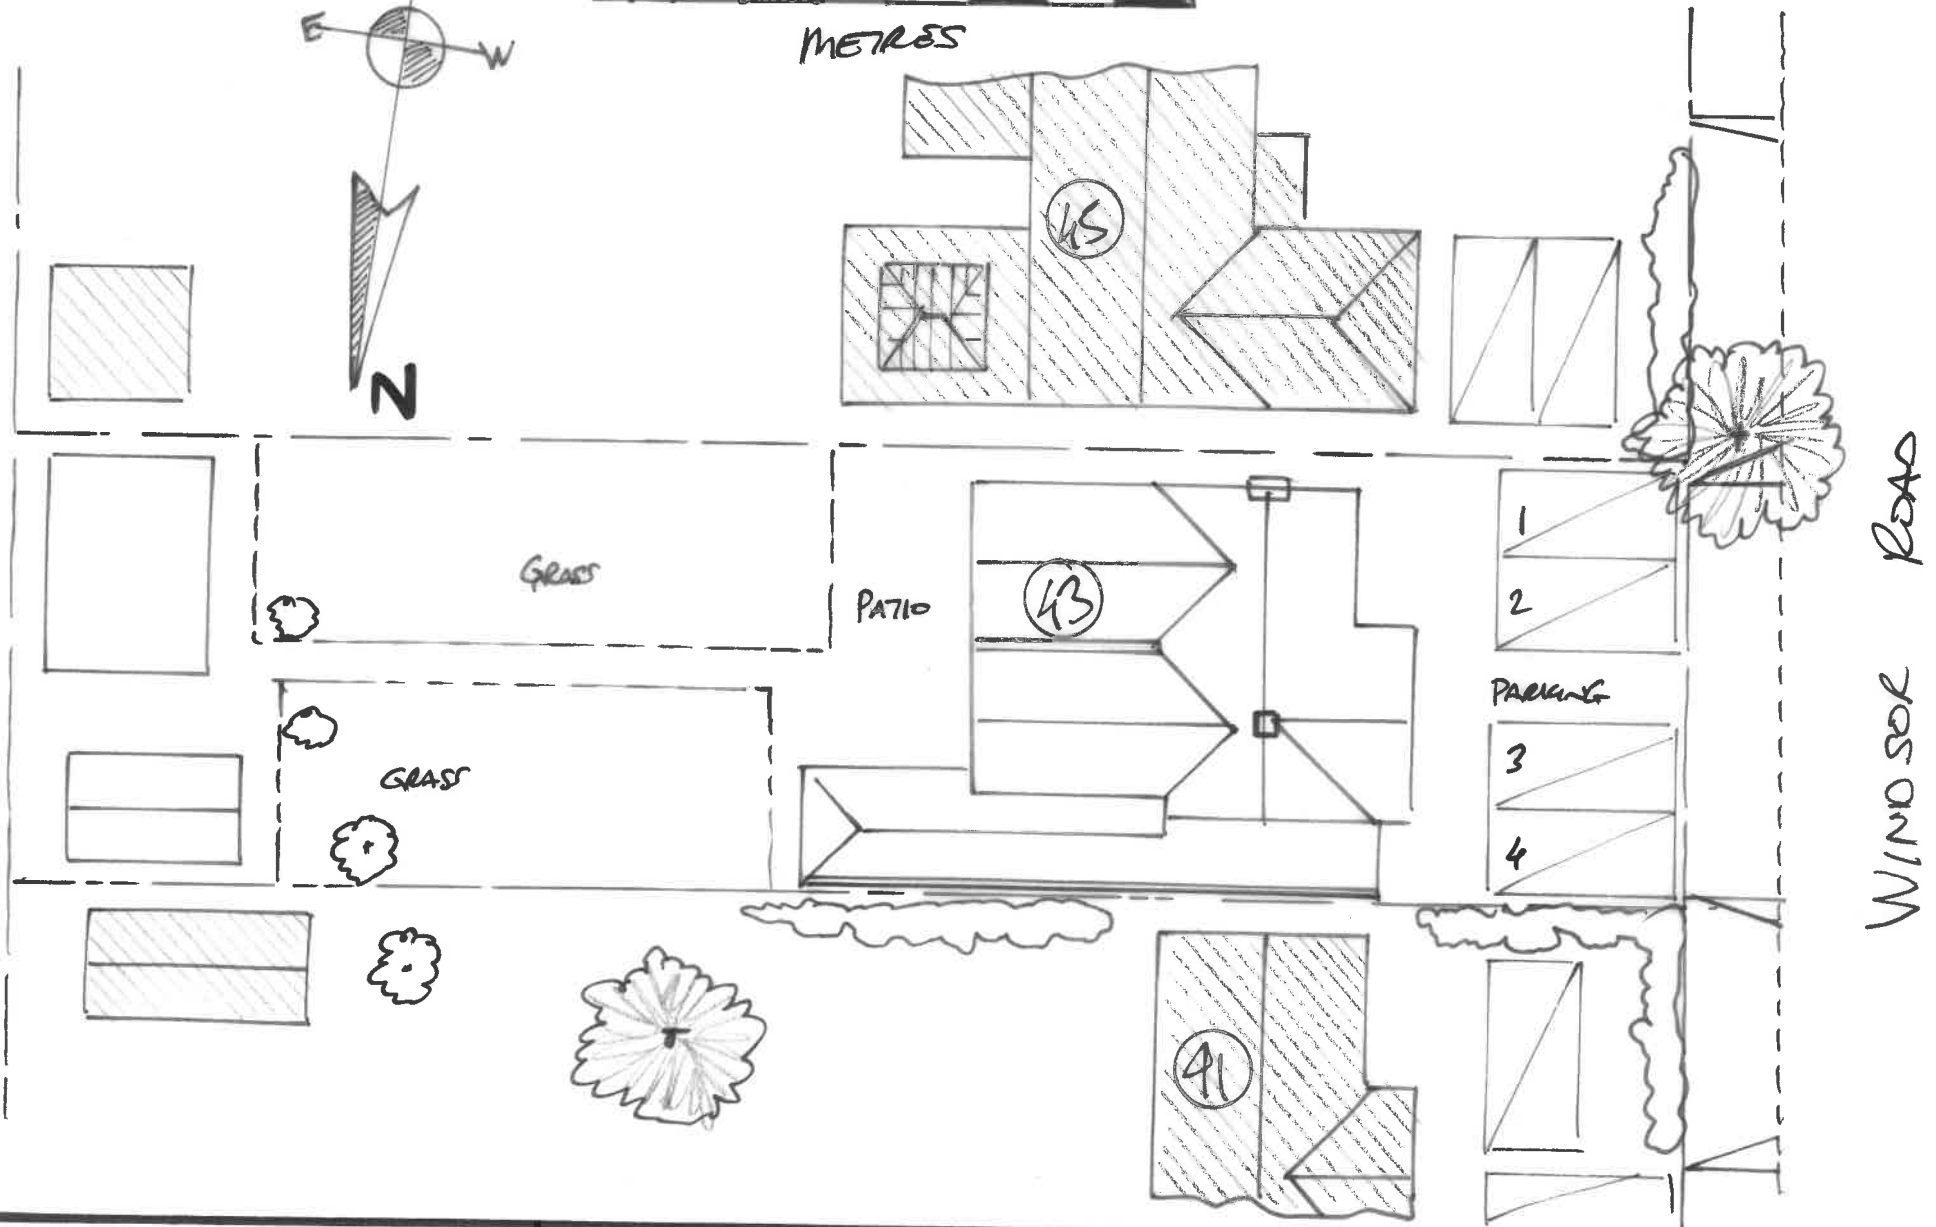


METRES

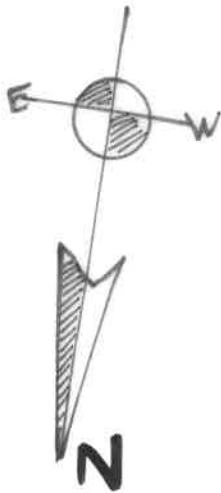

PROJECT

43 WINDSOR ROAD

TITLE

EXISTING BLOCK PLAN

DATE

SEPT / 2024

SCALE

1:200 @ A4

DRAWING

DKM / 7744 / 03

REV

0